


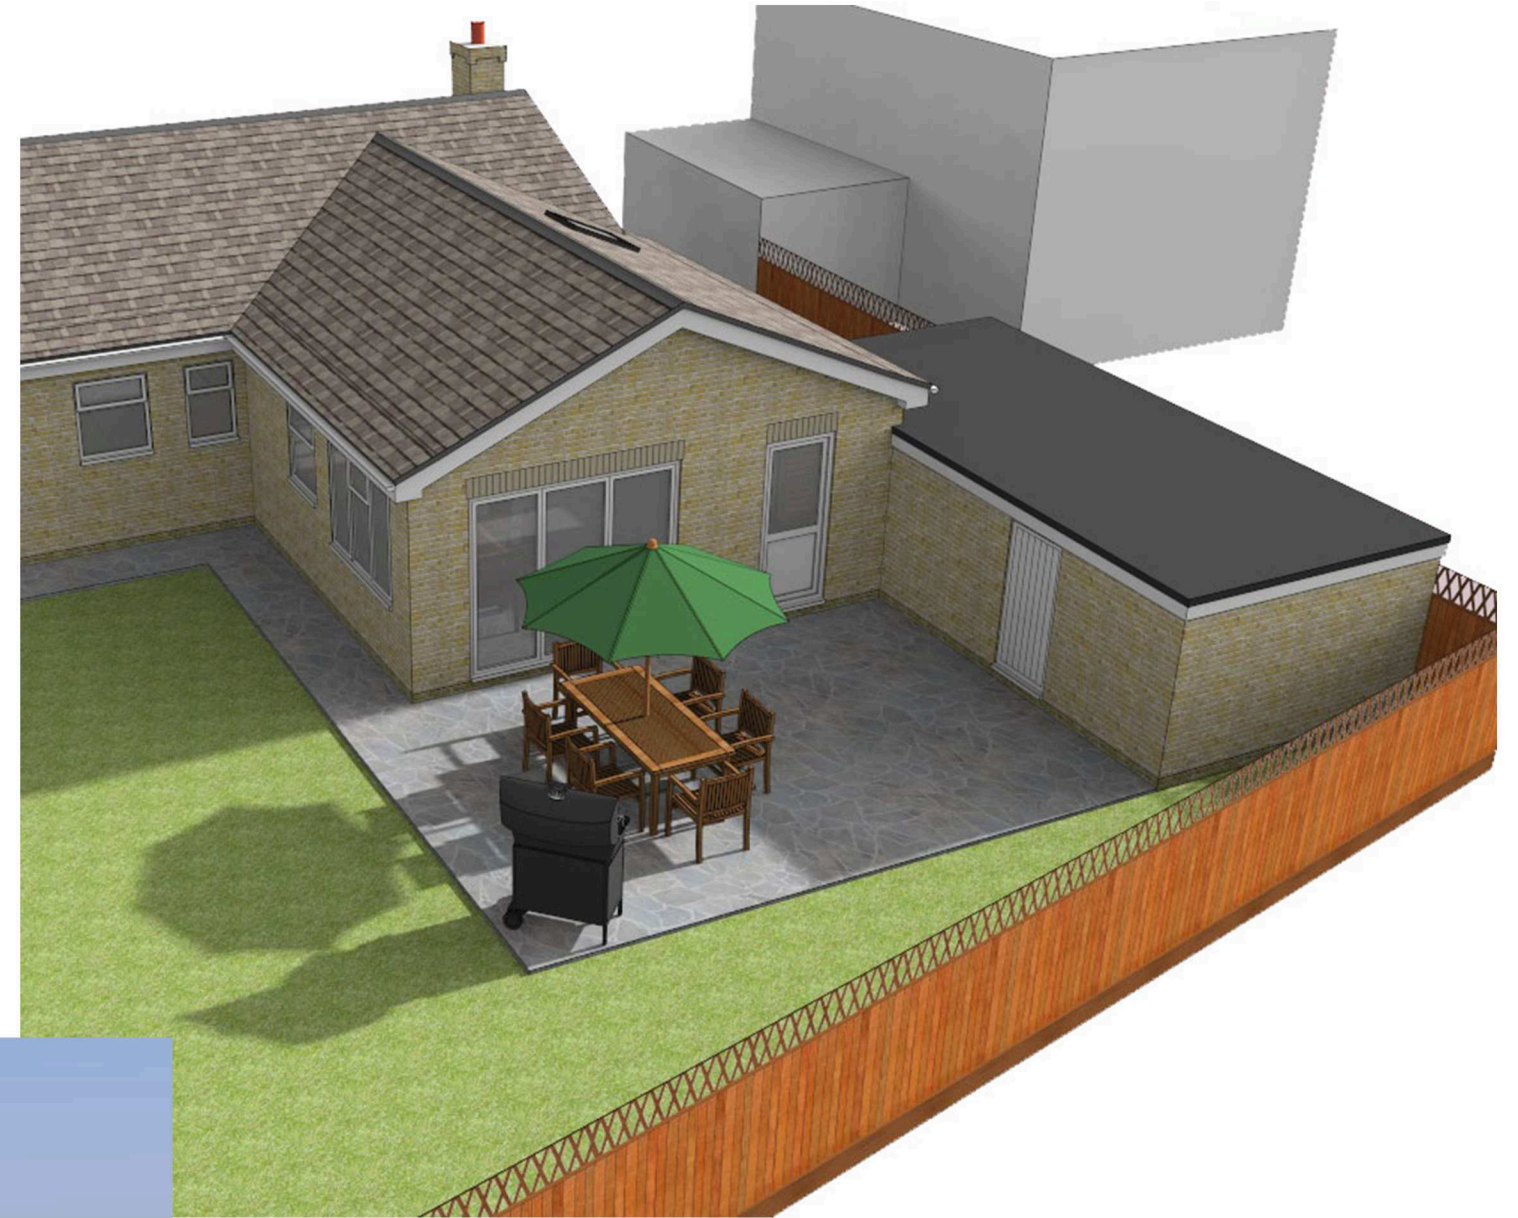

Chris Lilley Architectural Services chrislilley85@yahoo.co.uk Tel 07738 302711			
Project:	Alterations and Extensions	Date:	August 2020
Address:	24 Chestnut Avenue, Donington, Lincs	Scale:	NTS on A3
Client:	Mr R Pepper	Job No:	20036
Drawing Title:	External Modelled Views	Dwg No:	05 E