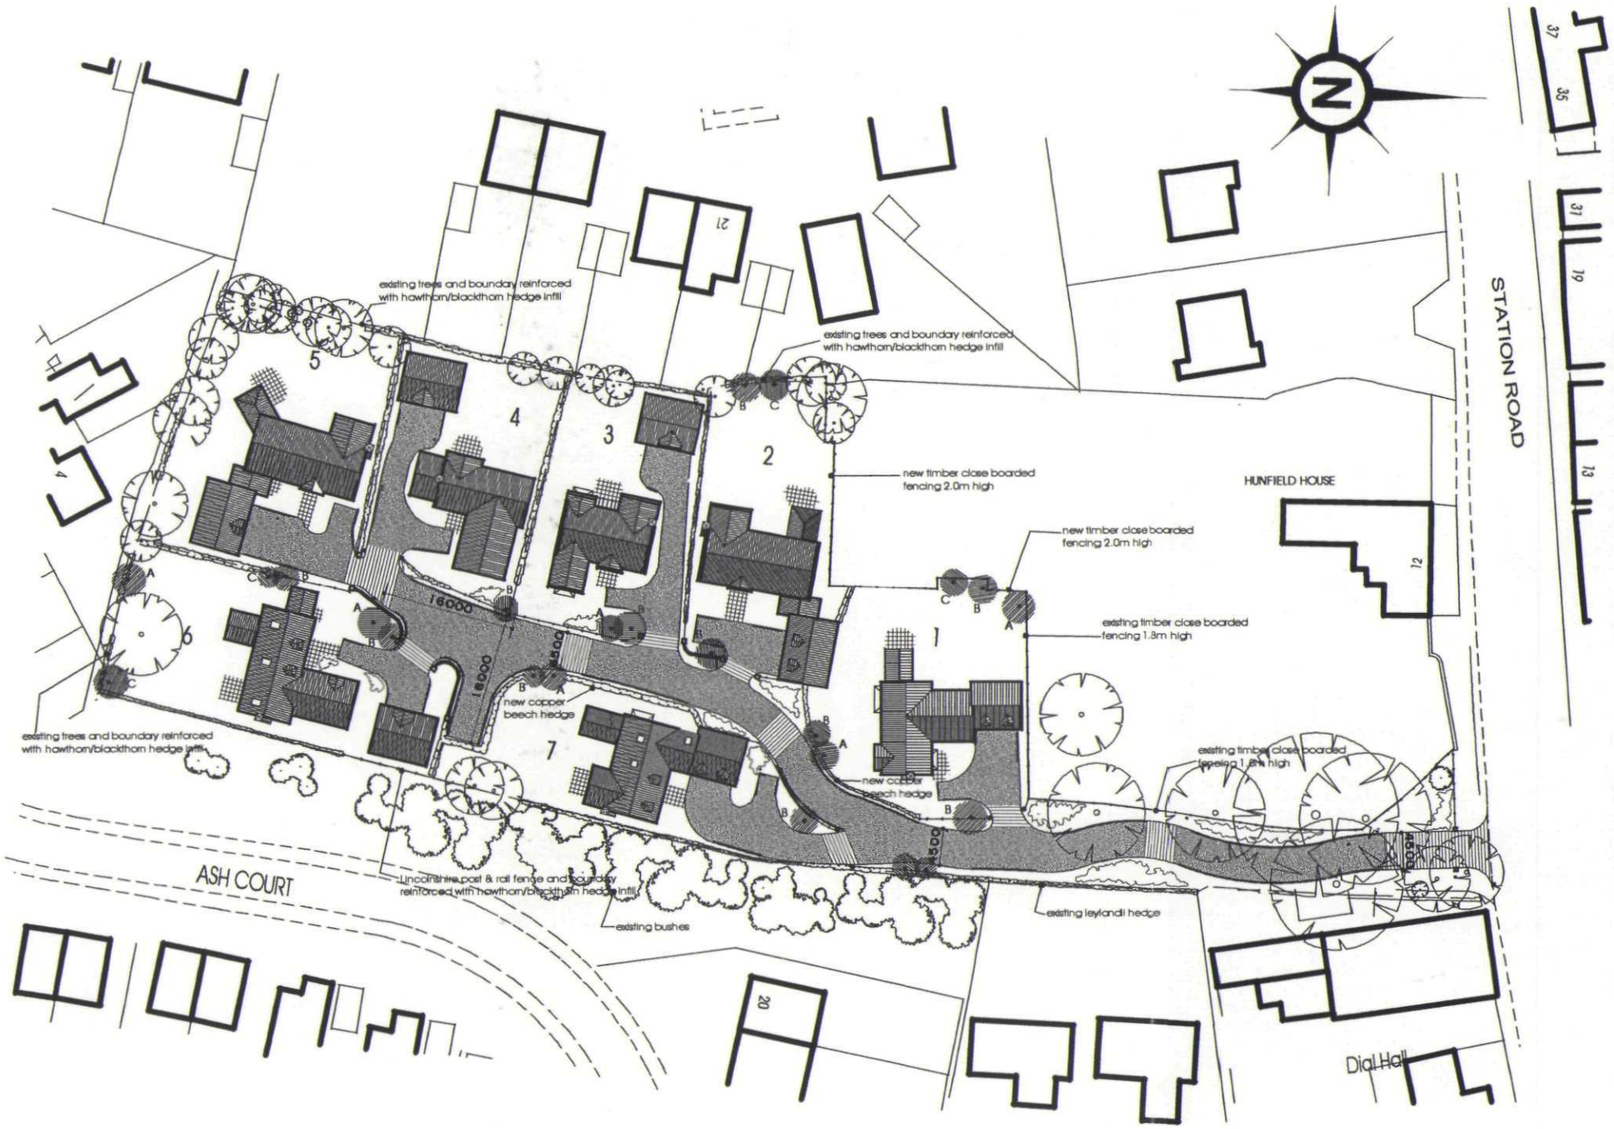


Site Layout Plan


NTS. Reduced

SUPERSEDED

Landscaping Key

- mixed shrub planting 50% viburnum tinus 25% lavender 25% senecio
- gravel finish to individual private drives with brick kerb edgings
- gravel finish to private drive with country kerb edgings
- granite setts to rumble strips and first 10.0m of drive
- Lincolnshire post & rail fence
- close boarded timber fence
- new brick wall and piers
- existing trees
- new tree planting
  - 'A' rowen 'B' silver birch 'C' alder
- riven paving slabs
- new hedging
- grass areas

Drawing Reduced From 1:500 + 1:1250
For Development Brief Use Only

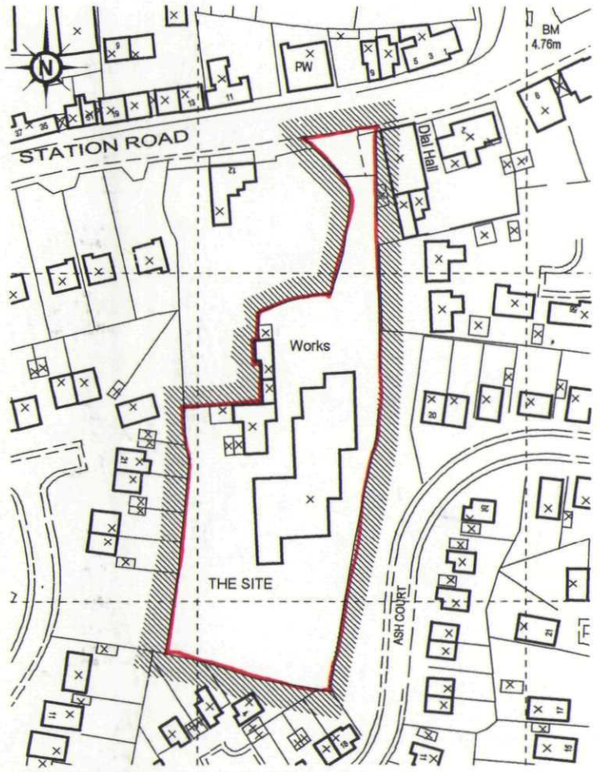

Crown Copyright. All rights reserved. Licence Number 100020449
Ordnance Survey Copyright: John Halton Design Ltd Licence No 100040448

Scale 1:1250

Site Location Plan

JOHN HALTON DESIGN LTD
CHARTERED BUILDING CONSULTANCY
ARCHITECTURE
The Point Office Park Weaver Road Lincoln LN6 3QN
Tel/Fax: 01522 692288 Email: haltondesign@btopenworld.com

scale: Not To Scale	date: April 2004
drawn by: KC	checked: jh

drawing number: JH-1006-01

title:
Proposed Residential Development
Station Road
Donington
Nr Spalding Lincs

CHRYSALIS HOMES LTD

Contractor must check all dimensions on site.
Discrepancies must be reported immediately to the office before proceeding.
©Copyright Reserved