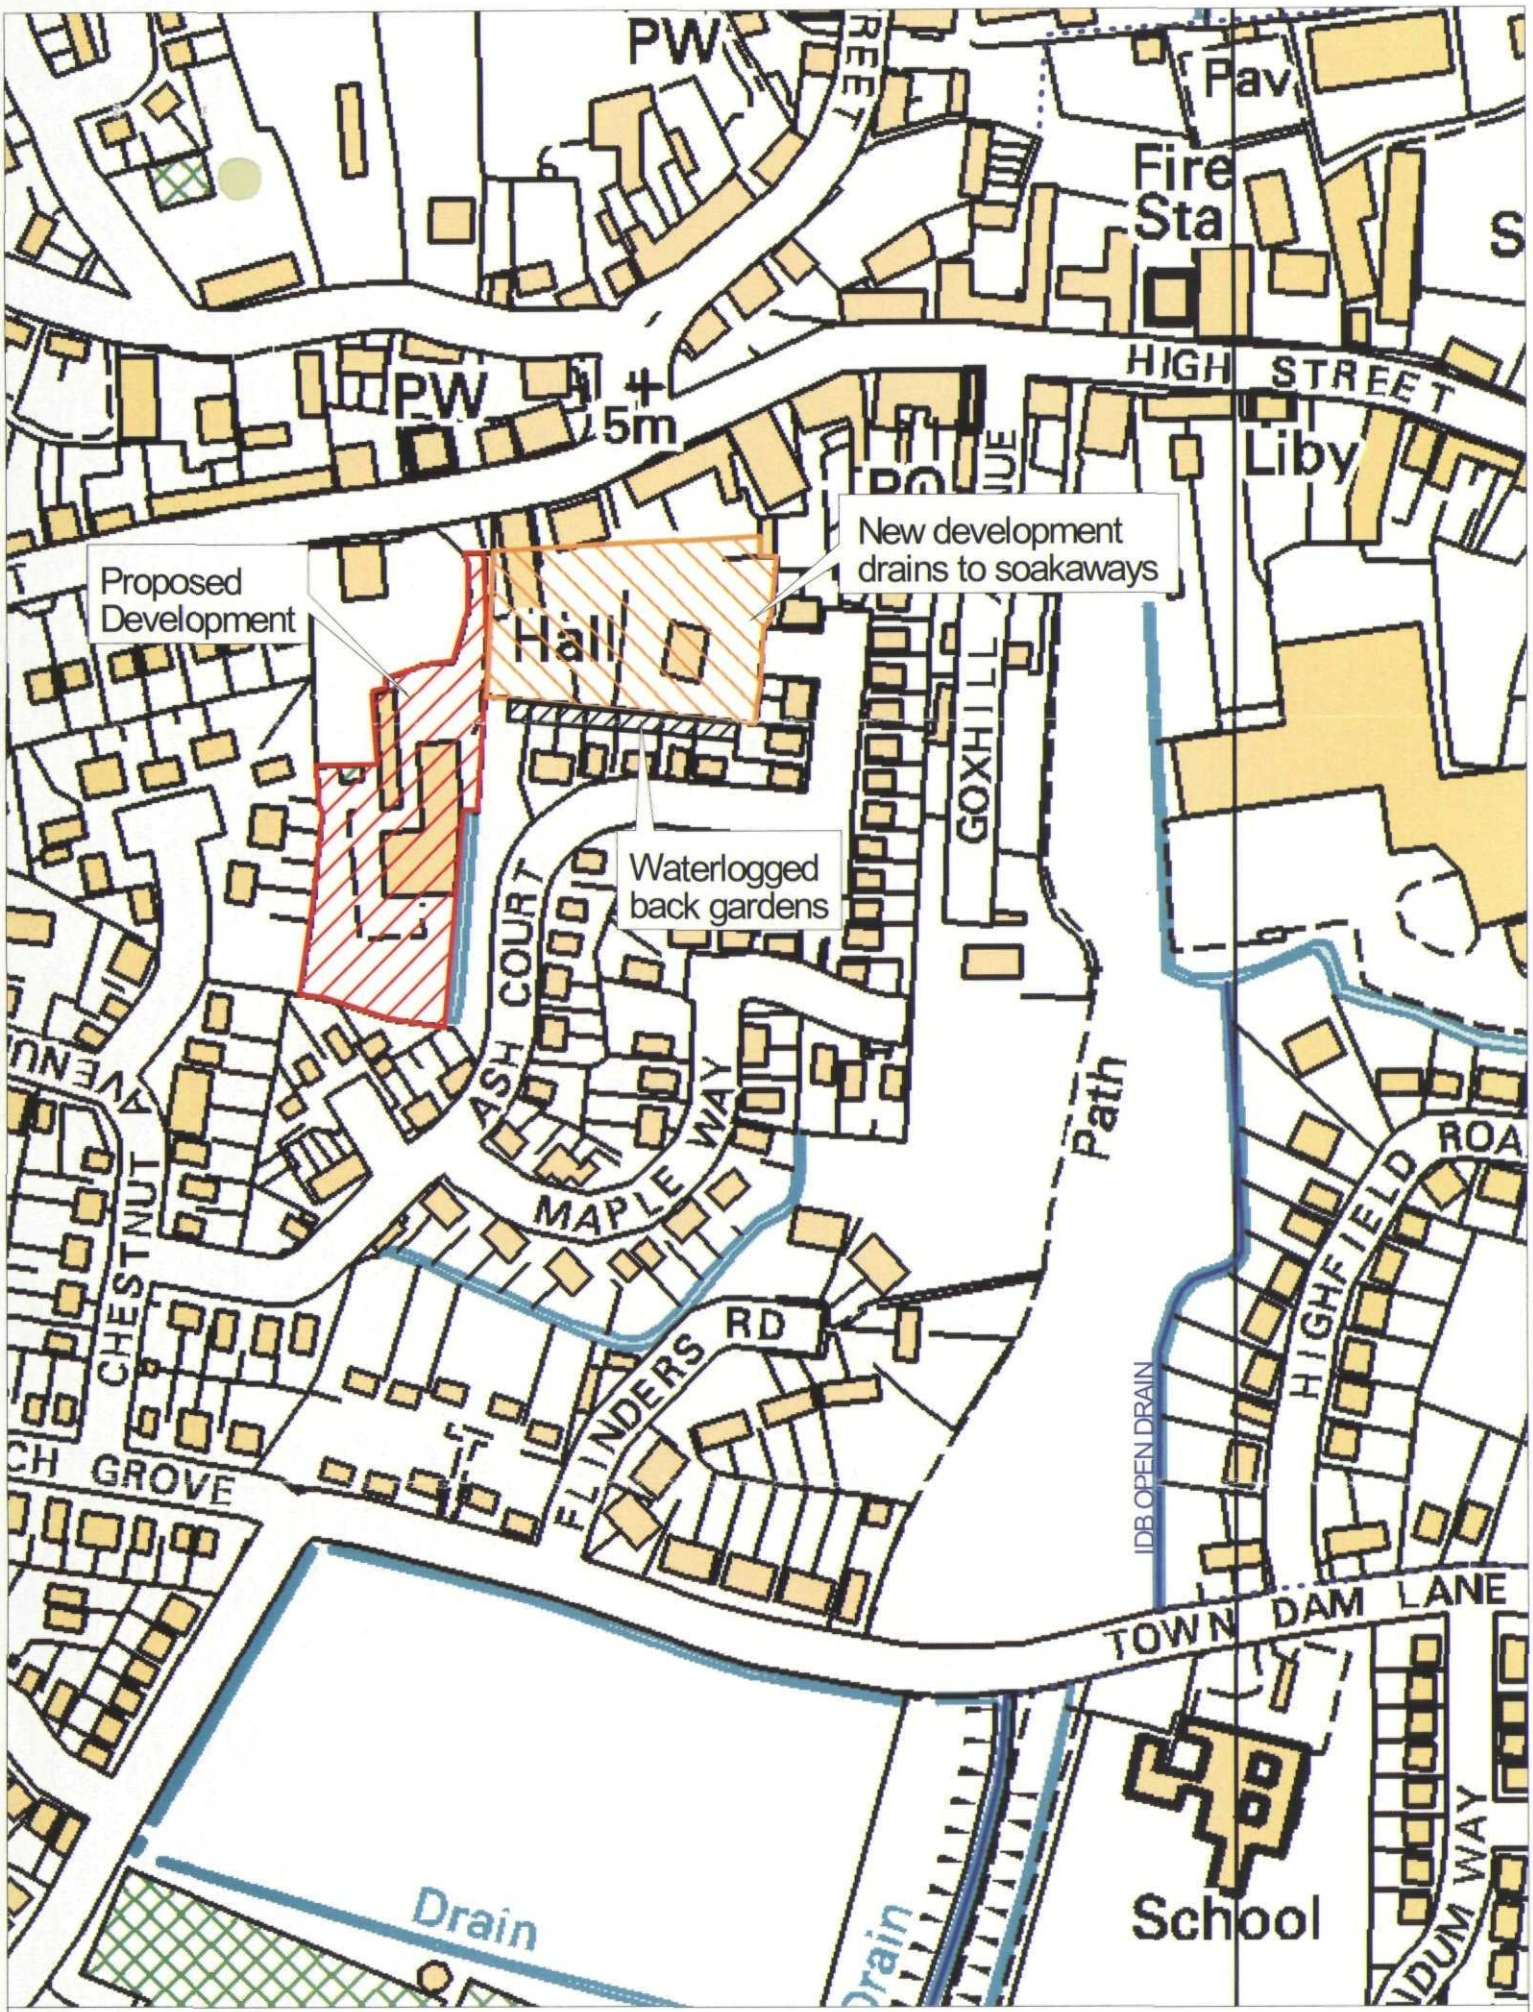


Planning Application No. SH/0648/04
Development at Donington for Chrysalis Homes

Scale 1:2500

Black Sluice IBB Drains

Reproduced from Ordnance Survey 1:10,000 Scale Colour Raster data with the permission of Her Majesty's Stationery Office. © Crown Copyright. All rights reserved.

Black Sluice Internal Drainage Board.
72, Carlton Road, Boston, Lincolnshire PE21 8PB
Tel 01205 361061 Fax 01205 360657