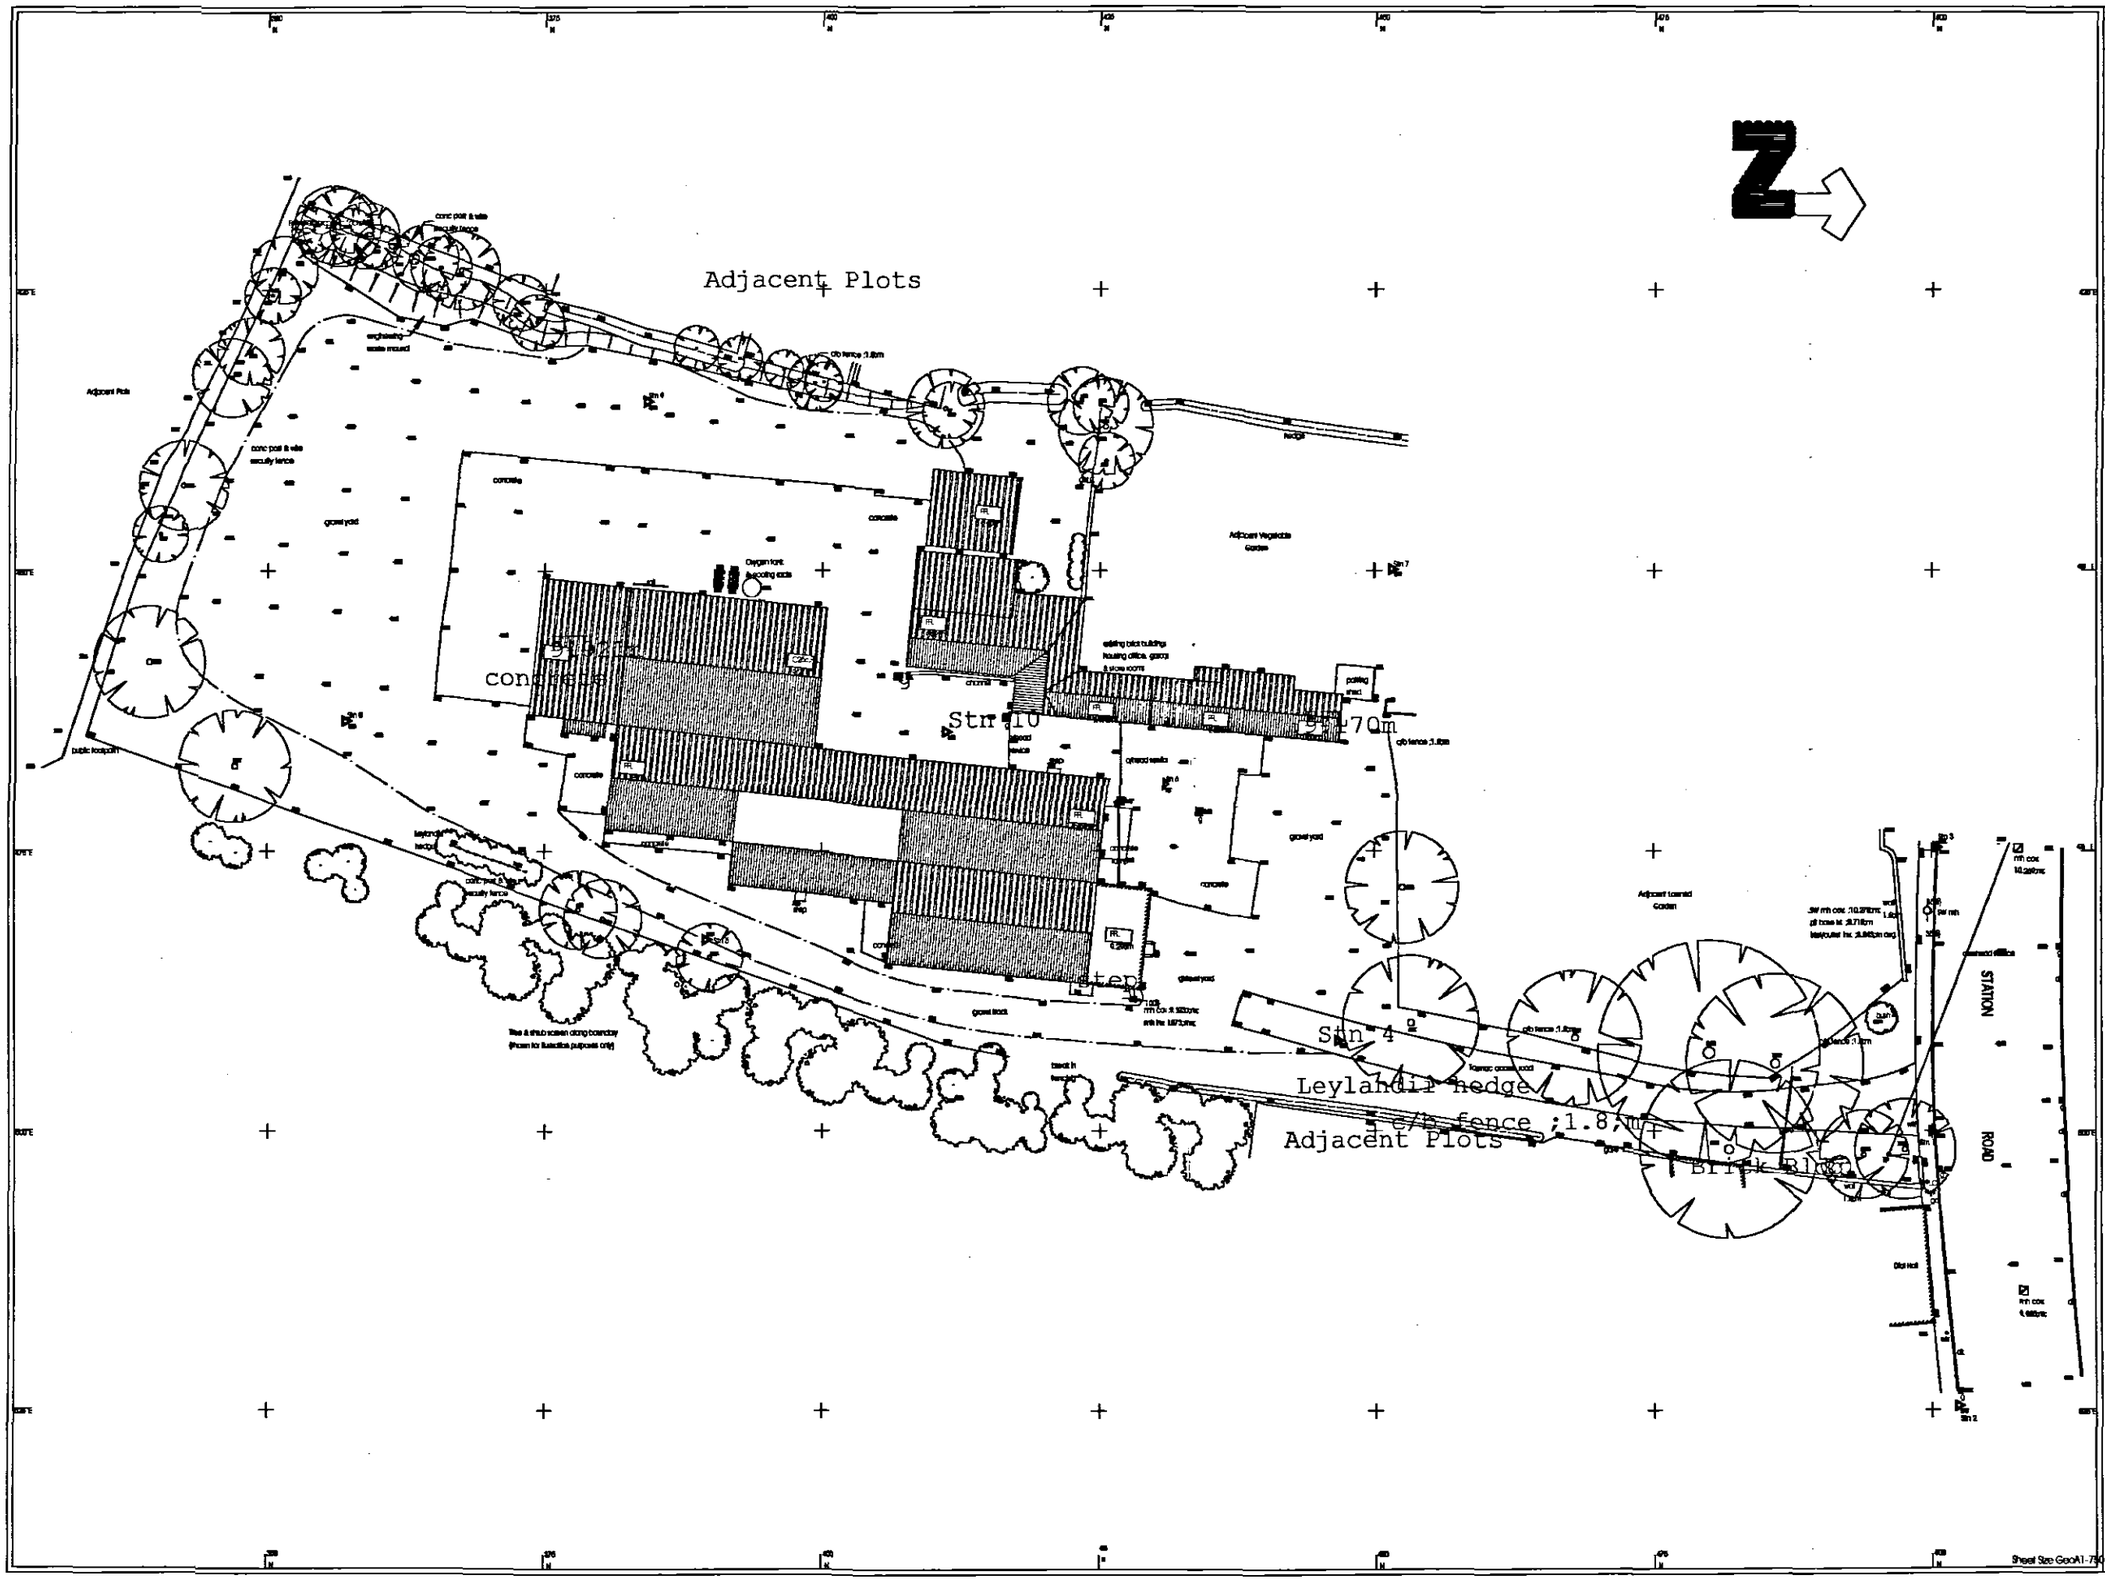


NOTES

Control & Datum Information

Survey orientation related to local metric grid aligned to magnetic north.

Elevation heights related to an arbitrary survey datum located on Stn 1
Datum Value 10.000m

Survey Station Co-Ordinates

Stn 1	600.000 E	600.000 N	10.000m Elev.	Survey Ncll	
Stn 2	474.670 E	600.432 N	10.222m Elev.	Survey Ncll	
Stn 3	524.638 E	602.327 N	9.745m Elev.	Survey Ncll	
Stn 4	491.905 E	446.795 N	9.525m Elev.	Survey Ncll	
Stn 5	482.901 E	389.532 N	8.780m Elev.	Survey Ncll	
Stn 6	469.109 E	430.960 N	9.055m Elev.	Survey Ncll	
Stn 7	449.876 E	451.520 N	9.026m Elev.	Survey Ncll	
Stn 8	463.392 E	356.943 N	8.949m Elev.	Survey Ncll	
Stn 9	434.956 E	384.090 N	8.899m Elev.	Survey Ncll	
Stn 10	464.337 E	411.108 N	9.109m Elev.	Survey Ncll	

Survey Codes Legend

DK - Dropped crossing kerb
LC - Lighting column
SVC - Unknown service cover
TP - Telecom pole
WTR - Water service cover

Ordnance Survey Grid Reference
IOSGB TF 207 355

GEOTEK SURVEY
LAND & ENGINEERING SURVEYORS
49 WATERLOO LANE
BOSTON
LINCOLN
LN6 0SJ
Tel. 01522 687611
Fax. 01522 687611
e-mail: contact@geoteksurvey.com

Client : Chivalls Homes

Project : Former Engineering Complex
Station Road
Donington
Nr. Spalding
Lincs.

Drawing Title : Topographical Survey

Scale : N.T.S.	Date : 20 January 2004
Job Name : 666-CH	Job Number : 666
Drawing Number : 666/04/01	Revision : -

Sheet Size GeoA1-750