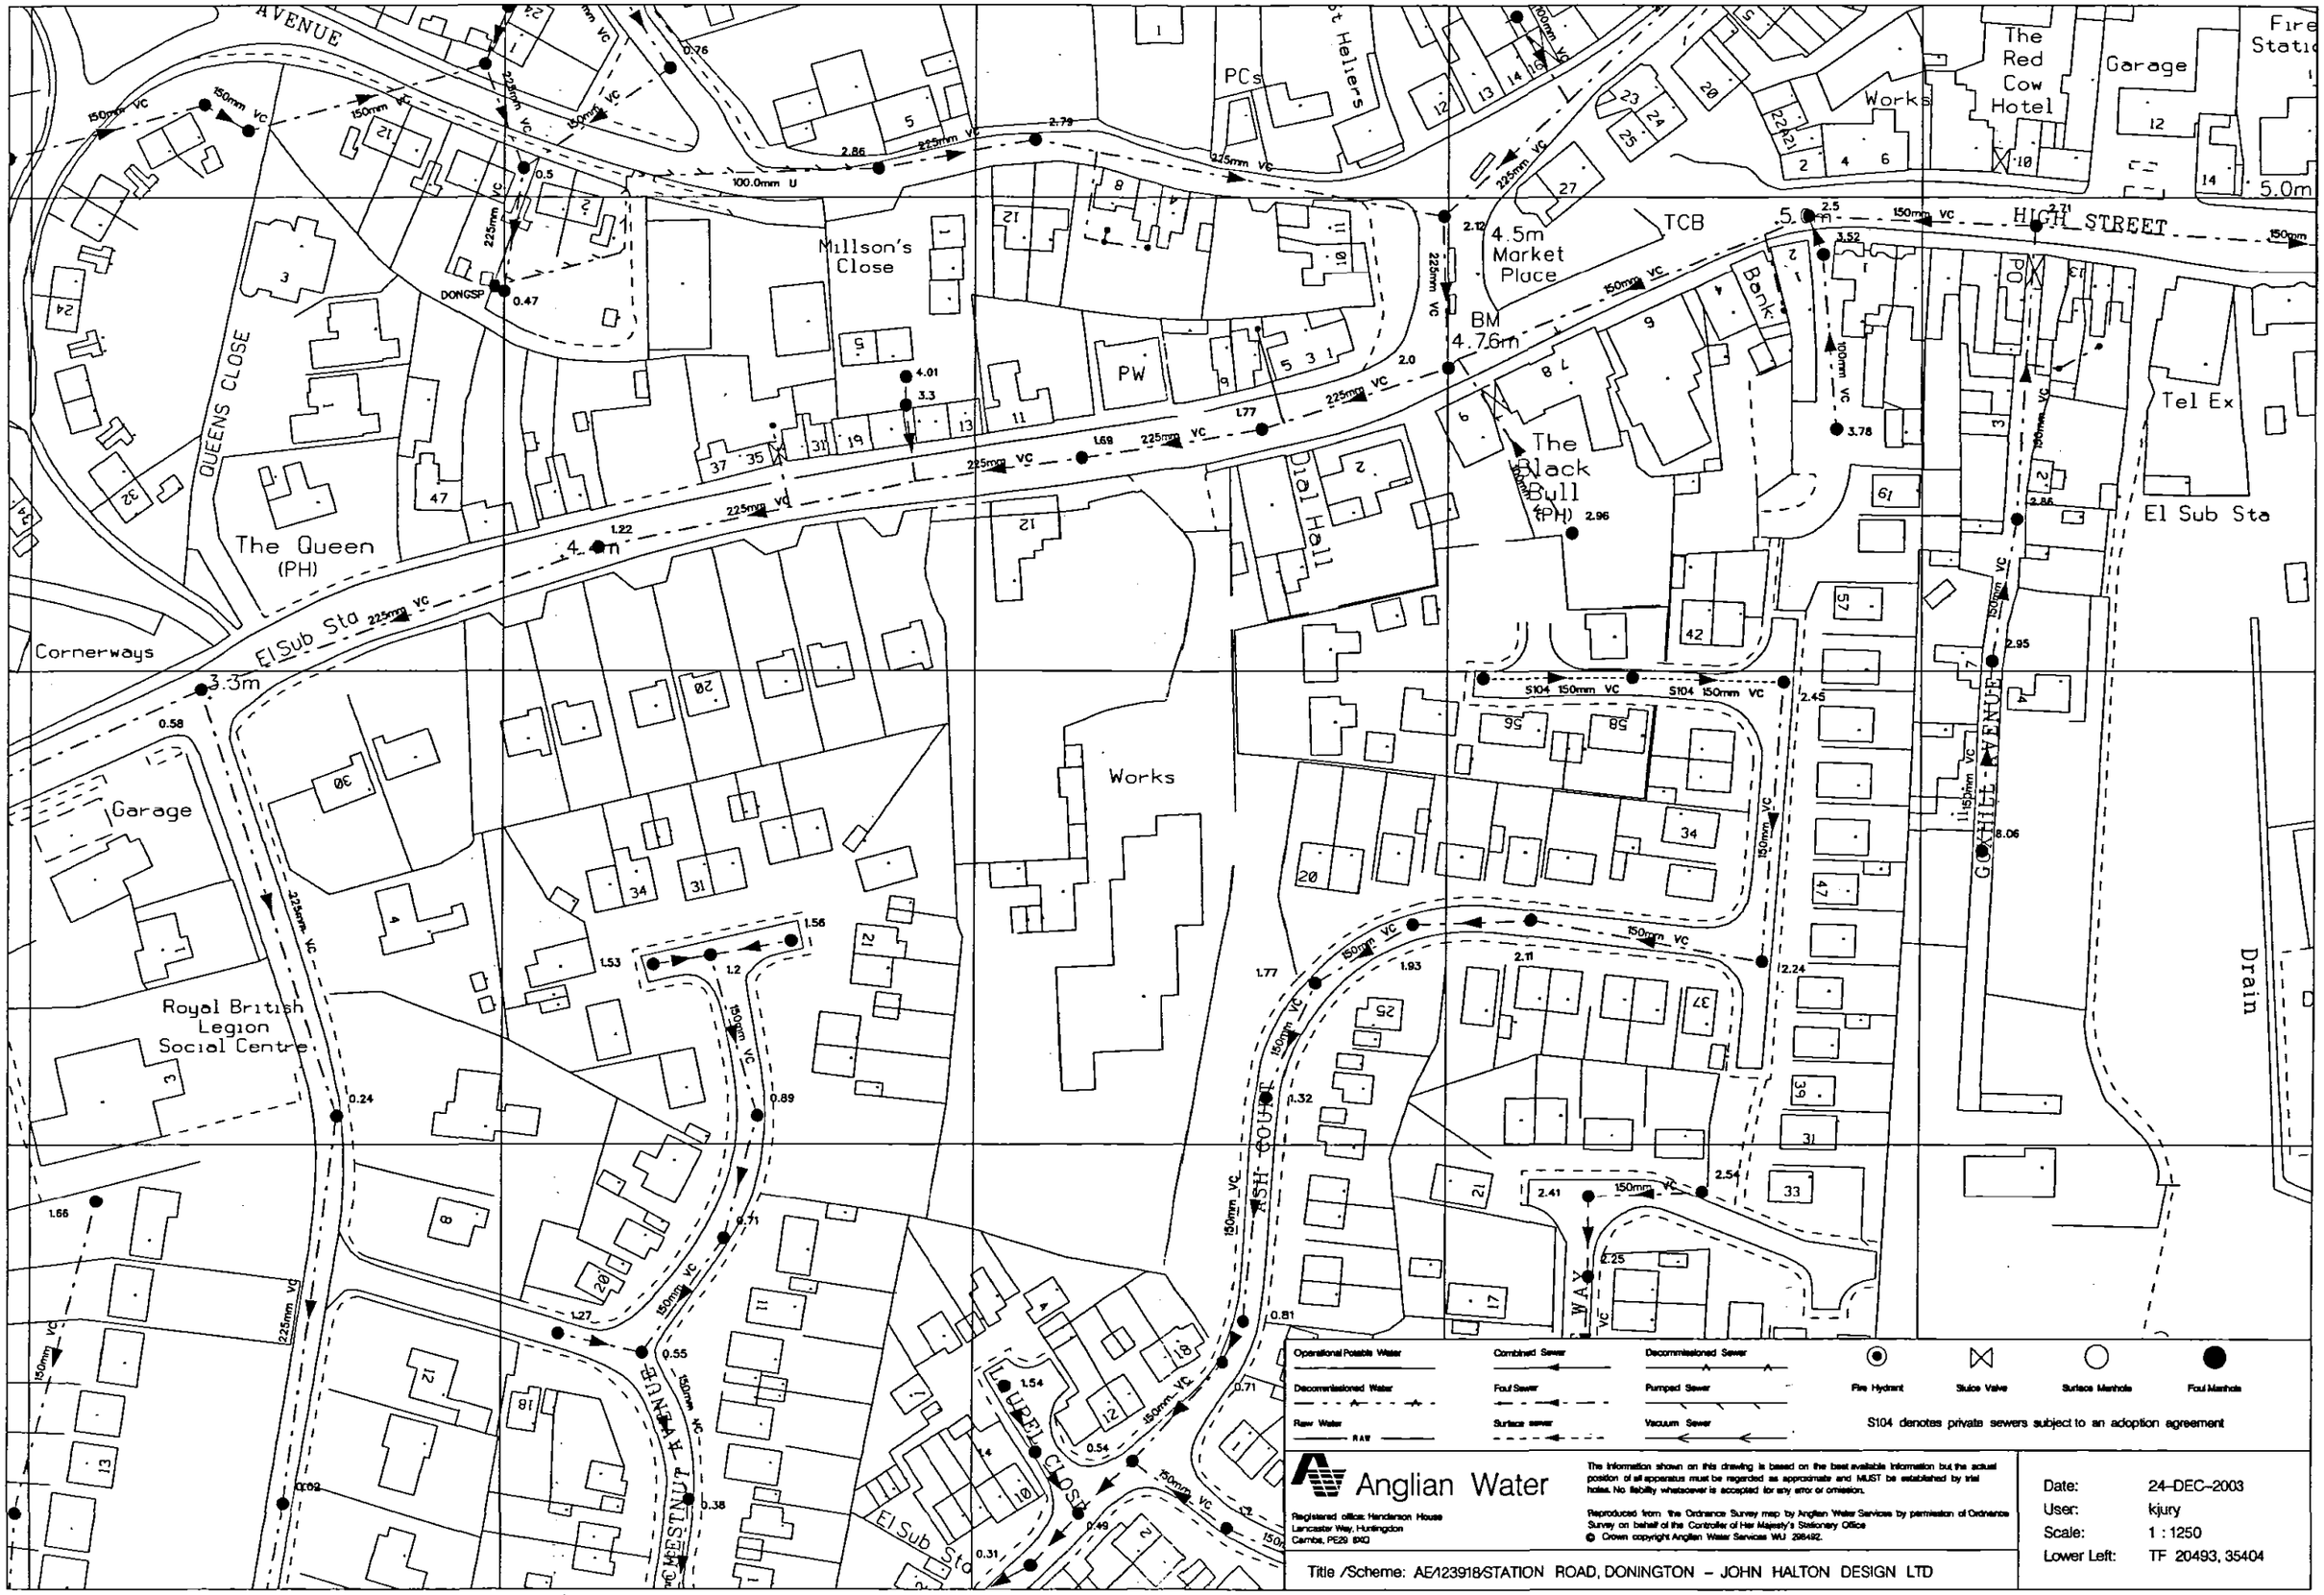

AVENUE
PCs
St Hellers
The Red Cow Hotel
Garage
Works
Fire Statio
5.0m
HIGH STREET
Millson's Close
DONGSP
QUEENS CLOSE
4.5m Market Place
TCB
BM 4.76m
Bank
PO
Tel Ex
The Black Bull (PH)
El Sub Sta
The Queen (PH)
Cornerways
3.3m
Garage
Works
Drain
Royal British Legion Social Centre
ASH COURT
WAY
LAUREL CLOSE
HAWTHORN AVENUE
GOSHILL AVENUE
Operational Potable Water
Decommissioned Water
Raw Water
Combined Sewer
Foul Sewer
Surface sewer
Decommissioned Sewer
Pumped Sewer
Vacuum Sewer
Fire Hydrant
Sluice Valve
Surface Manhole
Foul Manhole
S104 denotes private sewers subject to an adoption agreement
Anglian Water
Registered office: Henderson House
Lancaster Way, Huntingdon
Cambs, PE29 6XQ
The information shown on this drawing is based on the best available information but the actual position of all apparatus must be regarded as approximate and MUST be established by trial holes. No liability whatsoever is accepted for any error or omission.
Reproduced from the Ordnance Survey map by Anglian Water Services by permission of Ordnance Survey on behalf of the Controller of Her Majesty's Stationery Office
© Crown copyright Anglian Water Services WU 208492.
Title /Scheme: AE/123918/STATION ROAD, DONINGTON – JOHN HALTON DESIGN LTD
Date: 24-DEC-2003
User: kjury
Scale: 1 : 1250
Lower Left: TF 20493, 35404