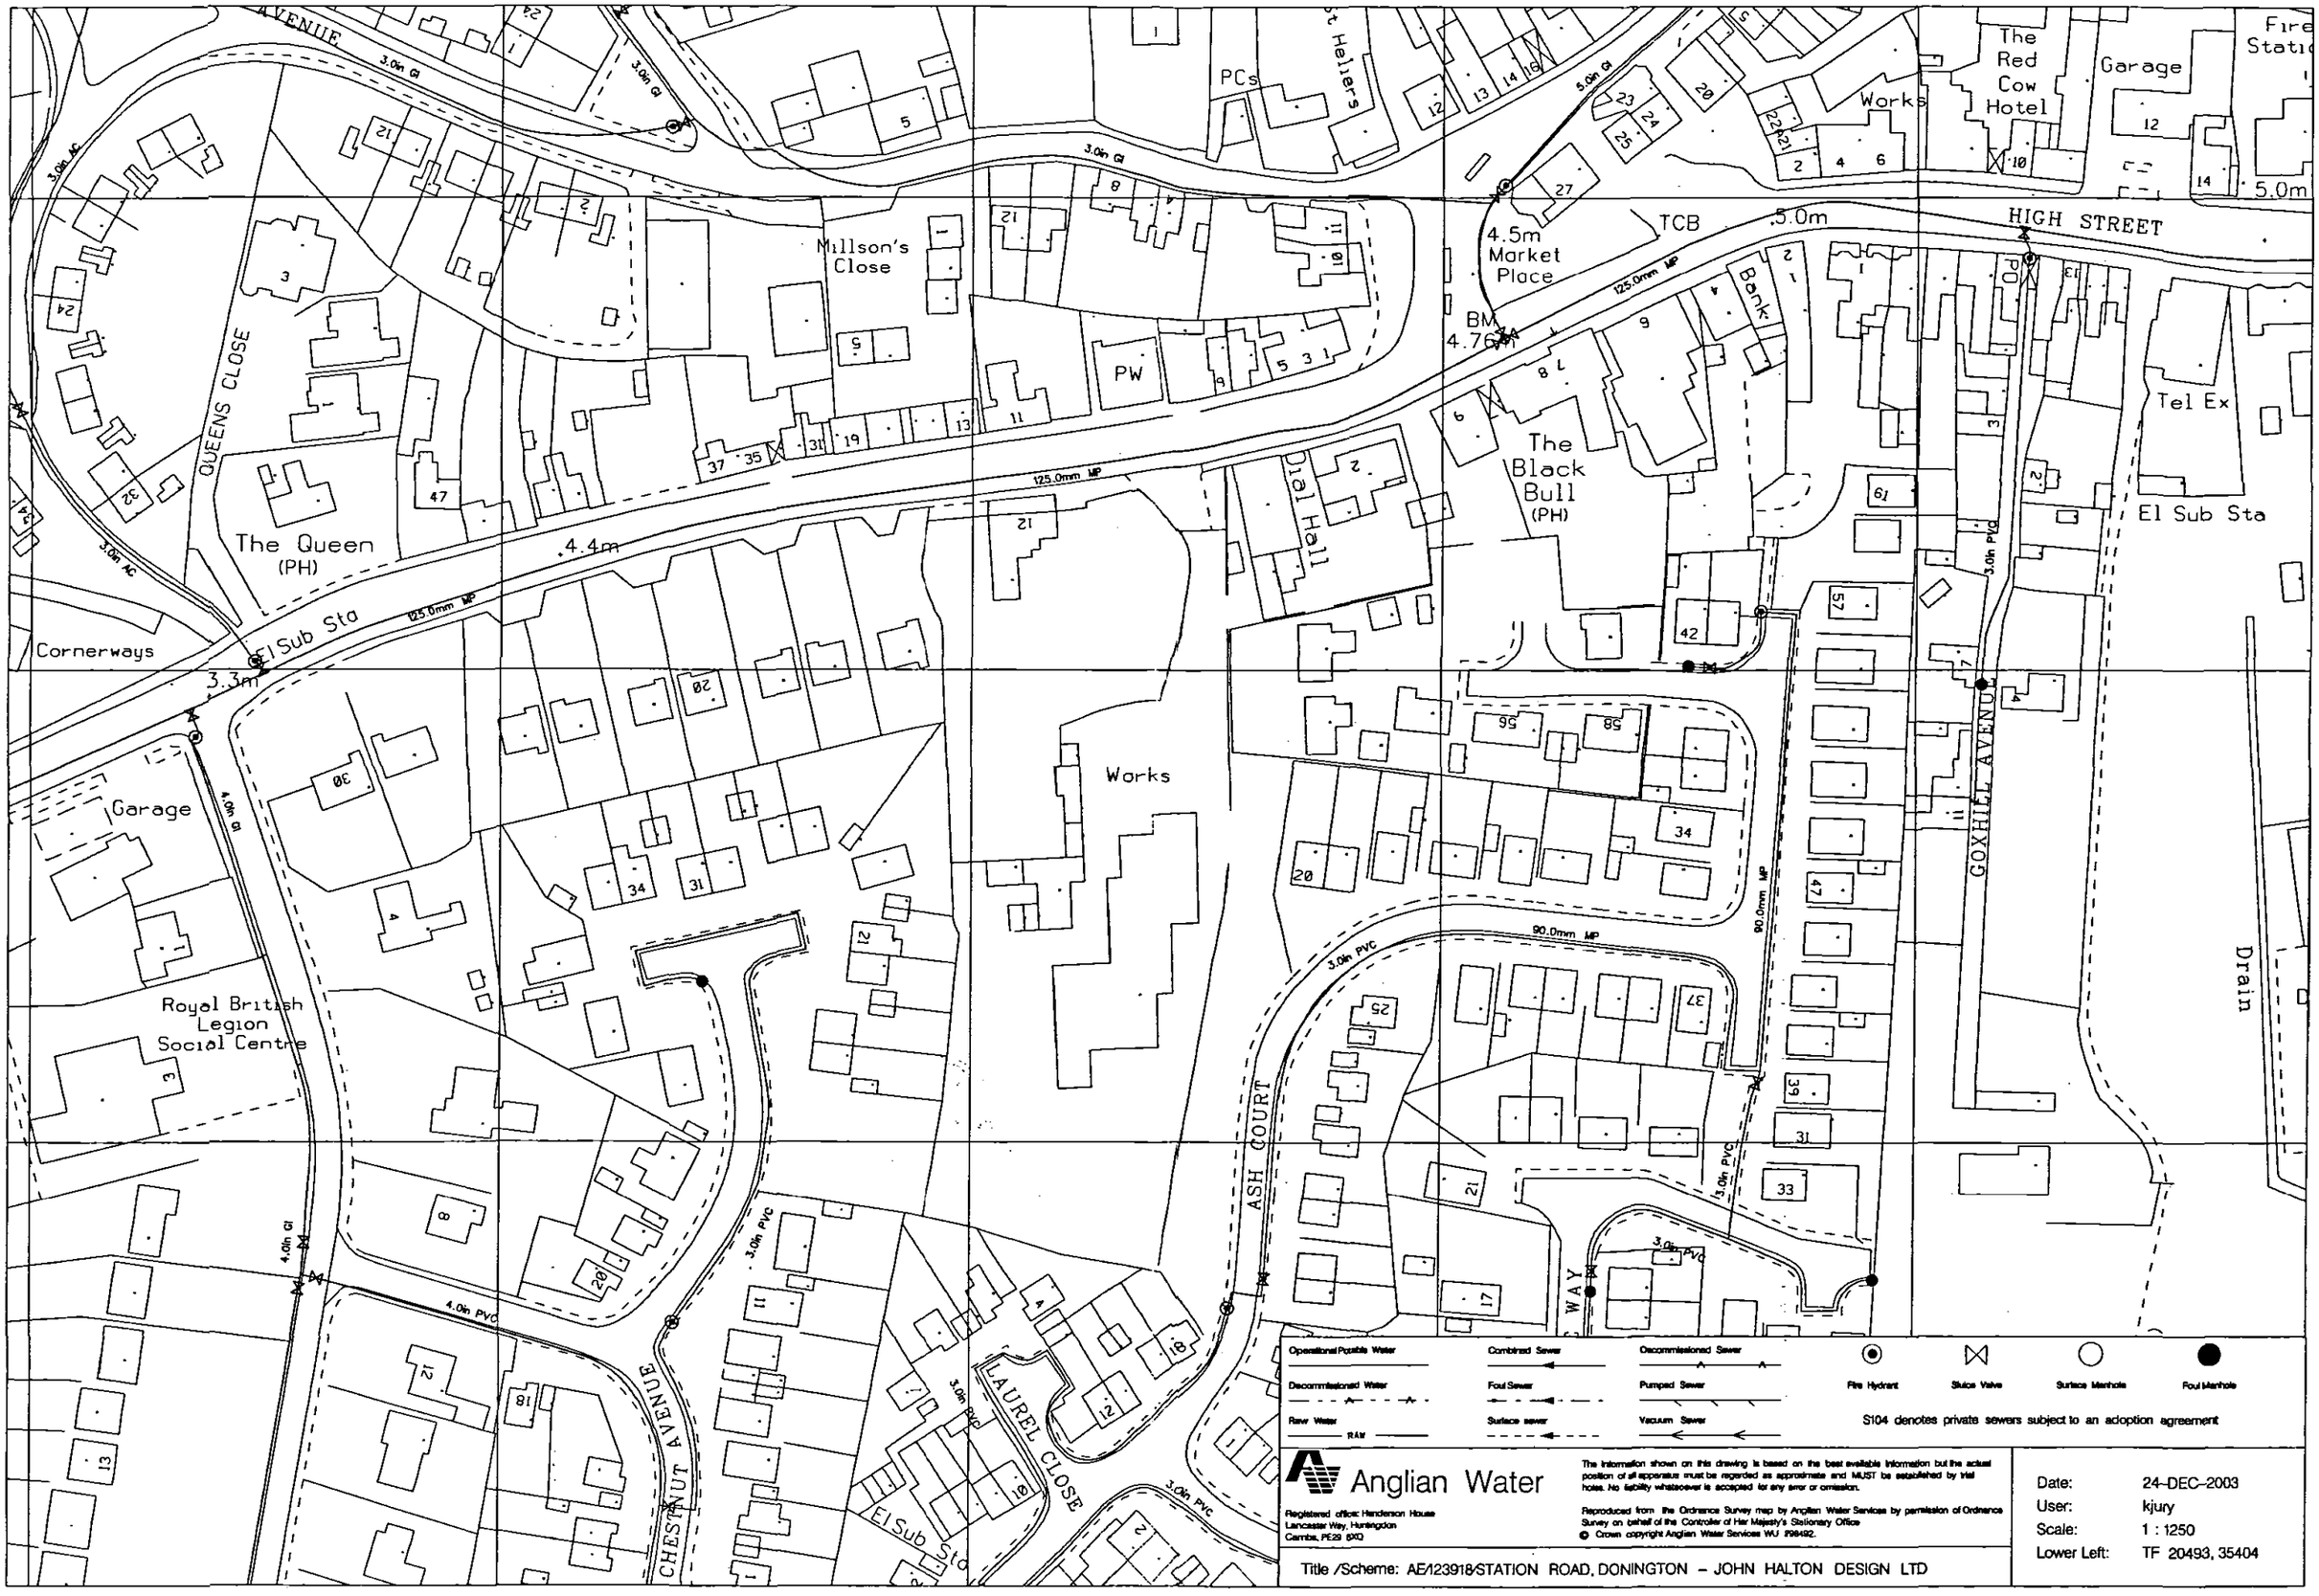


Anglian Water

Registered office: Henderson House
Lancaster Way, Huntingdon
Cambs, PE29 6XQ

The information shown on this drawing is based on the best available information but the actual position of all apparatus must be regarded as approximate and MUST be established by trial holes. No liability whatsoever is accepted for any error or omission.

Reproduced from the Ordnance Survey map by Anglian Water Services by permission of Ordnance Survey on behalf of the Controller of Her Majesty's Stationary Office
© Crown copyright Anglian Water Services WU 798492.

Title /Scheme: AE/123918/STATION ROAD, DONINGTON – JOHN HALTON DESIGN LTD

Date:	24-DEC-2003
User:	kjury
Scale:	1 : 1250
Lower Left:	TF 20493, 35404