
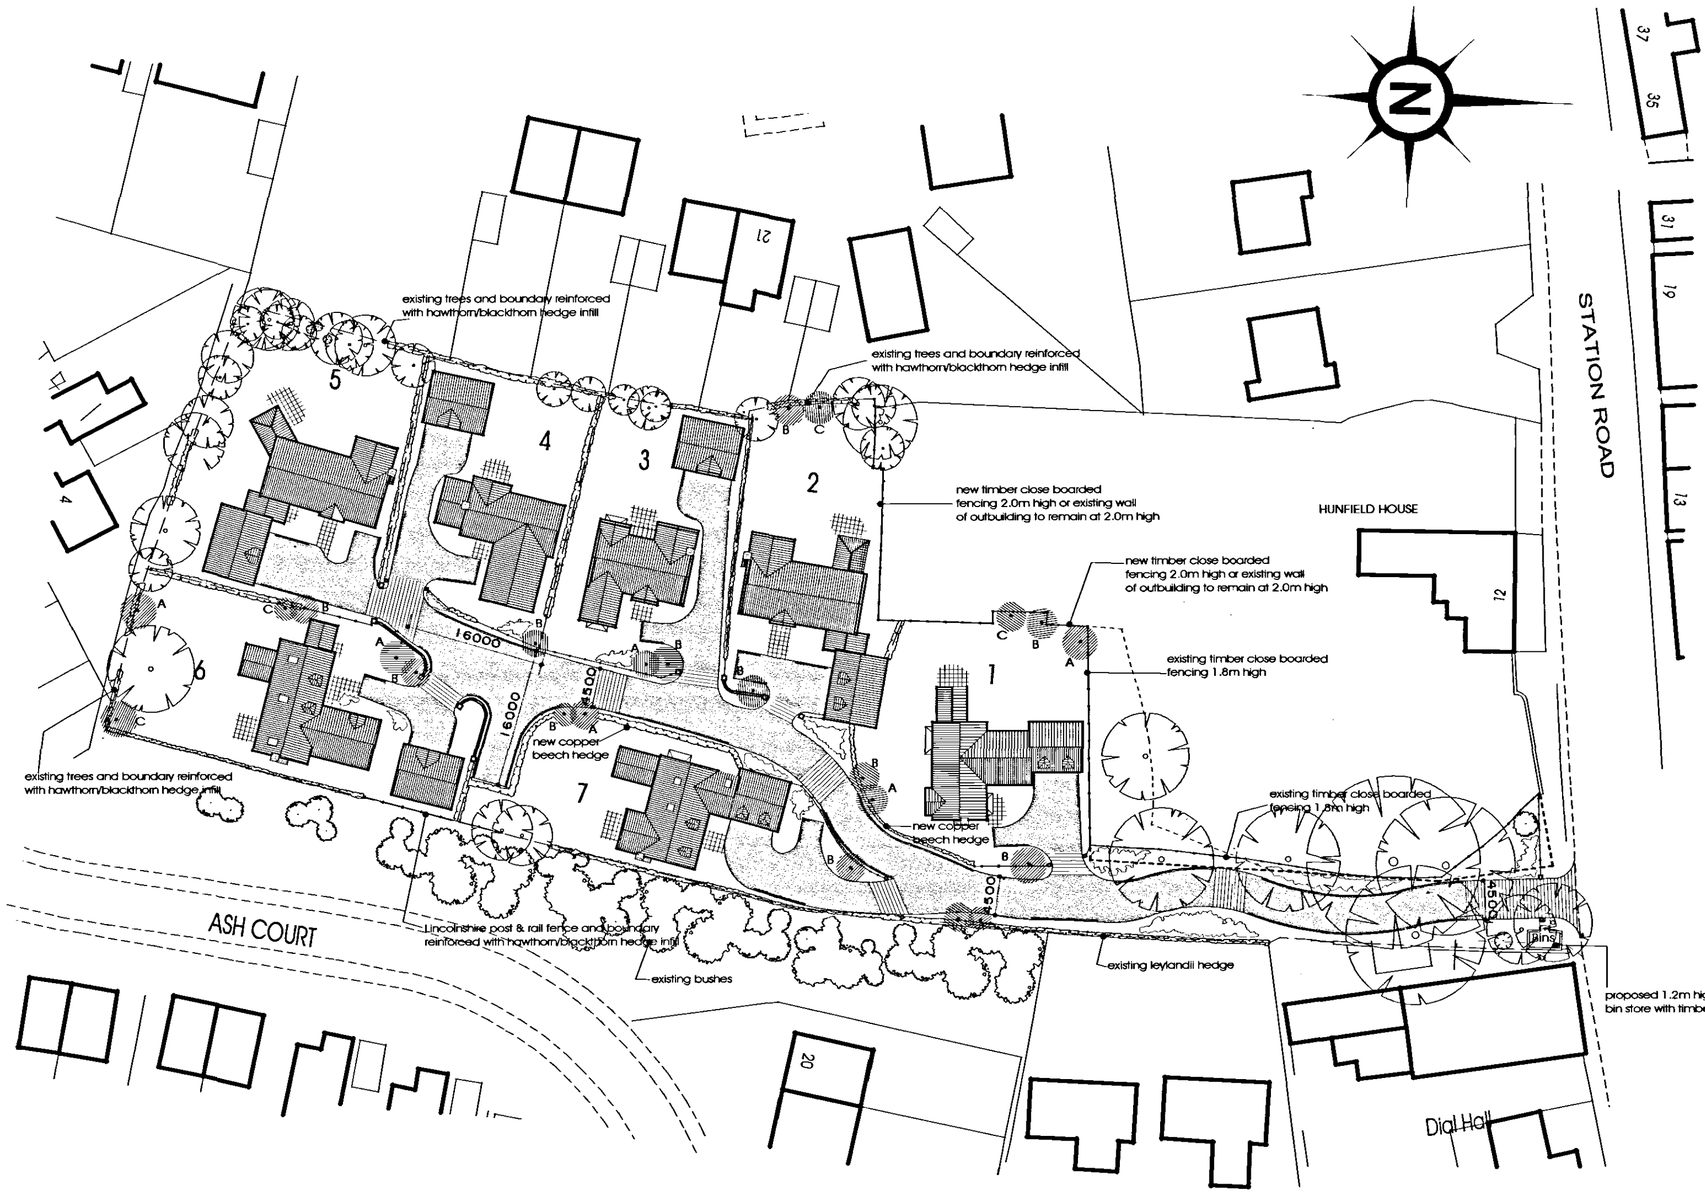


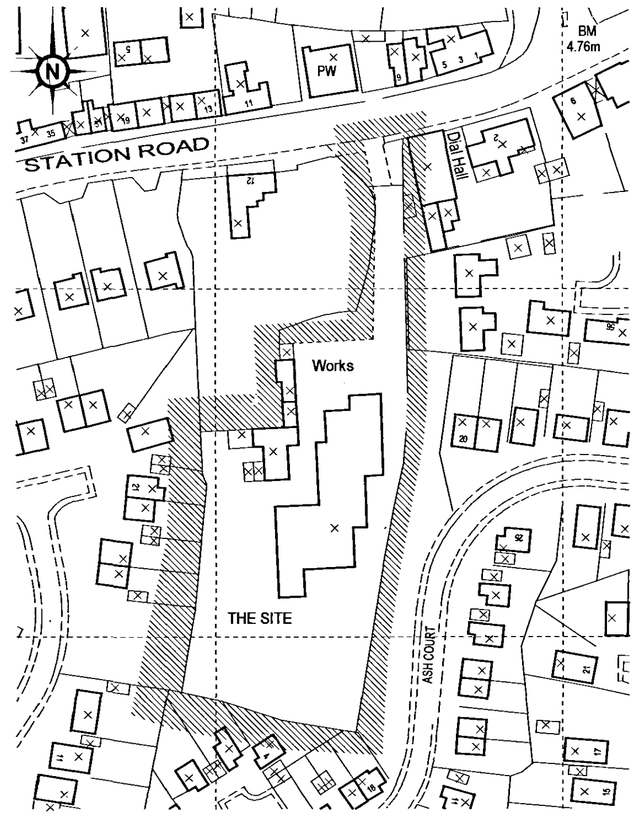

Crown Copyright. All rights reserved. Licence Number 100020449

Ordnance Survey Copyright : John Halton Design Ltd Licence No 100040446

Scale 1:1250

Site Location Plan 1:1250

Revision `B' 07-10-04 Kc
Bin Store Added To Drawing

Revision `C' 11-10-04 Kc
Bin Store Re-Sited

DETERMINED PLAN

Site Layout Plan 1:500

DETERMINED PLAN

SHDC
Planning & Development
12 OCT 2004
Ref:

Landscaping Key

- mixed shrub planting 50% viburnum tinus 25% lavender 25% senecio
- gravel finish to individual private drives with brick kerb edgings
- gravel finish to private drive with country kerb edgings
- granite setts to rumble strips and first 10.0m of drive
- Lincolnshire post & rail fence
- close boarded timber fence
- new brick wall and piers
- existing trees
- new tree planting `A` rowen `B` silver birch `C` alder
- riven paving slabs
- new hedging
- grass areas

JOHN HALTON DESIGN LTD
CHARTERED BUILDING CONSULTANCY
ARCHITECTURE
The Point Office Park Weaver Road Lincoln LN6 3QN
Tel/Fax: 01522 692288 Email: haltondesign@btopenworld.com

scale	1:500 - 1:1250
date	April 2004
drawn by	KC
checked	jh
drawing number	JH-1006-01C

title

Proposed Residential Development
Station Road
Donington
Nr Spalding Lincs

CHRYSALIS HOMES LTD

Contractor must check all dimensions on site.
Discrepancies must be reported immediately to the office before proceeding.
©Copyright Reserved