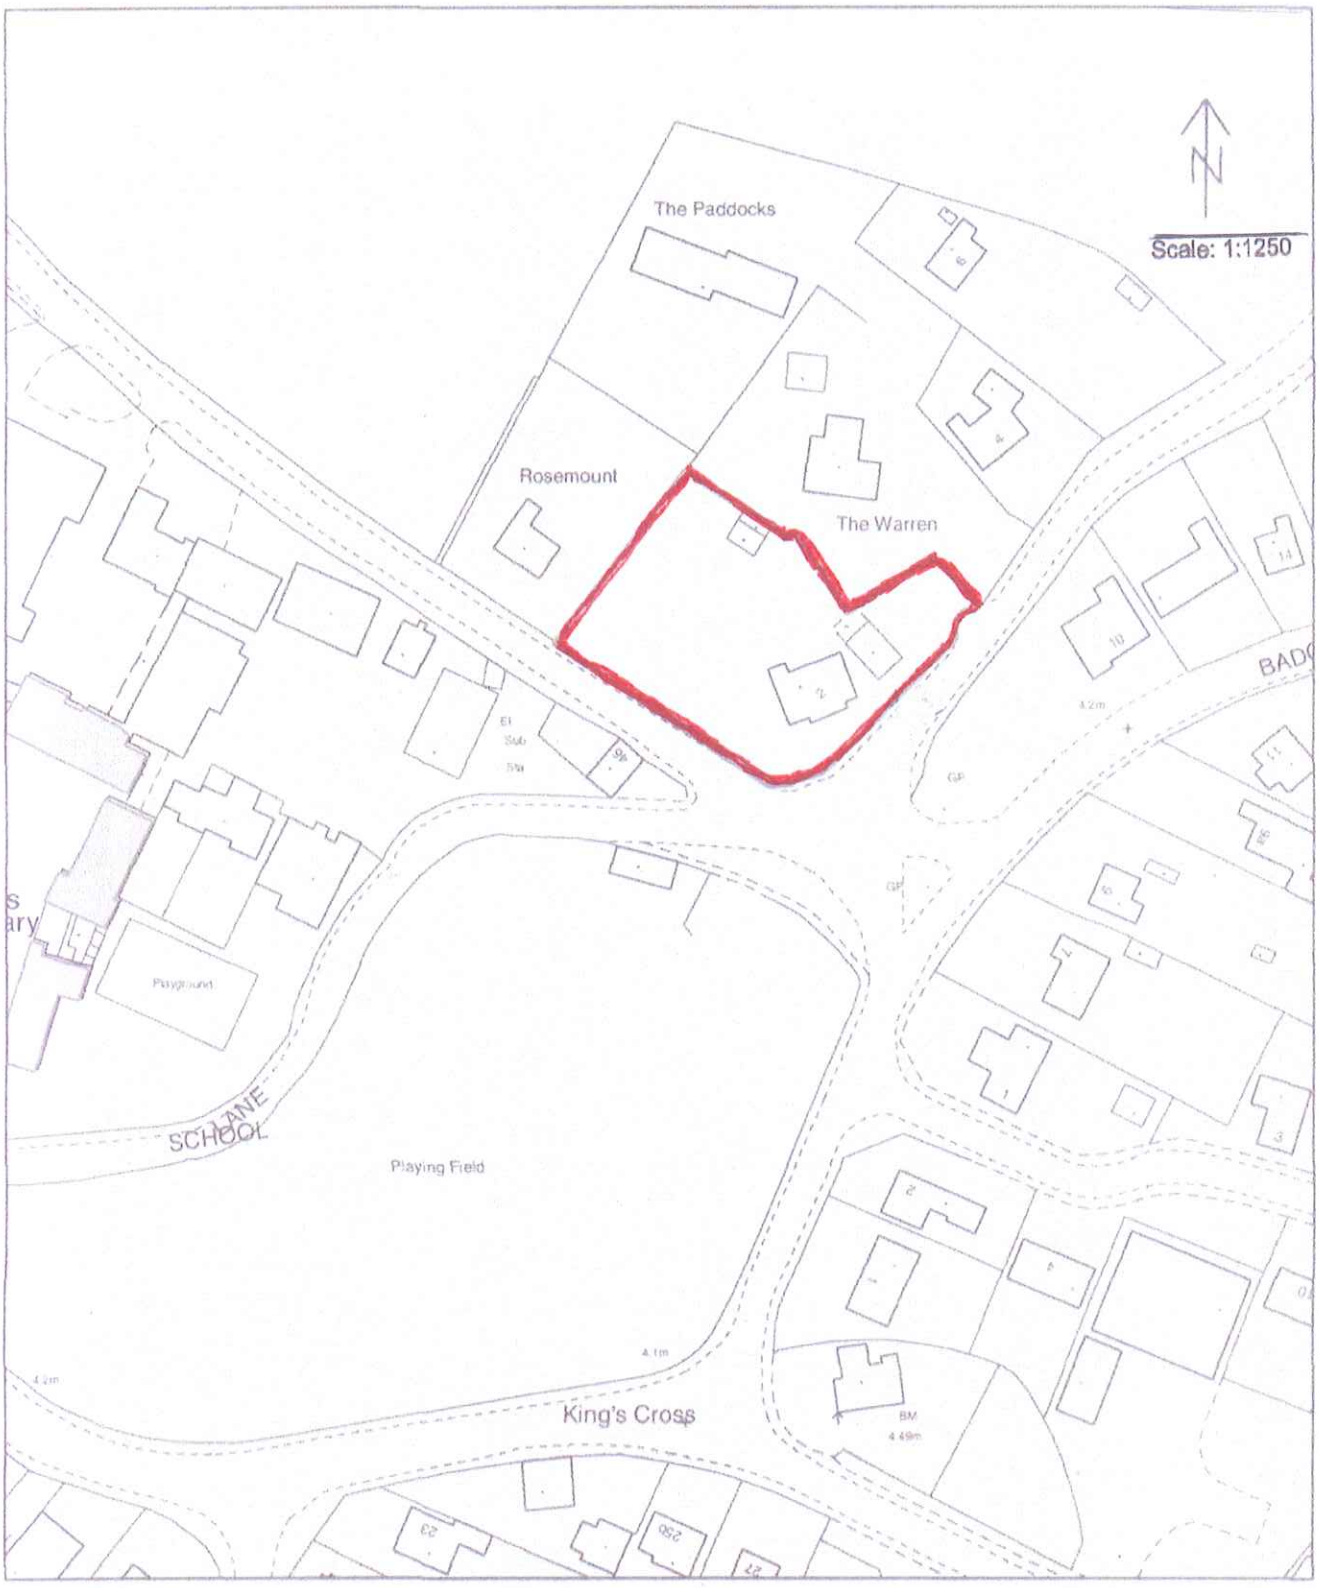

The Paddocks
Rosemount
The Warren
Scale: 1:1250
SCHOOL LANE
Playing Field
King's Cross
BM
4.49m