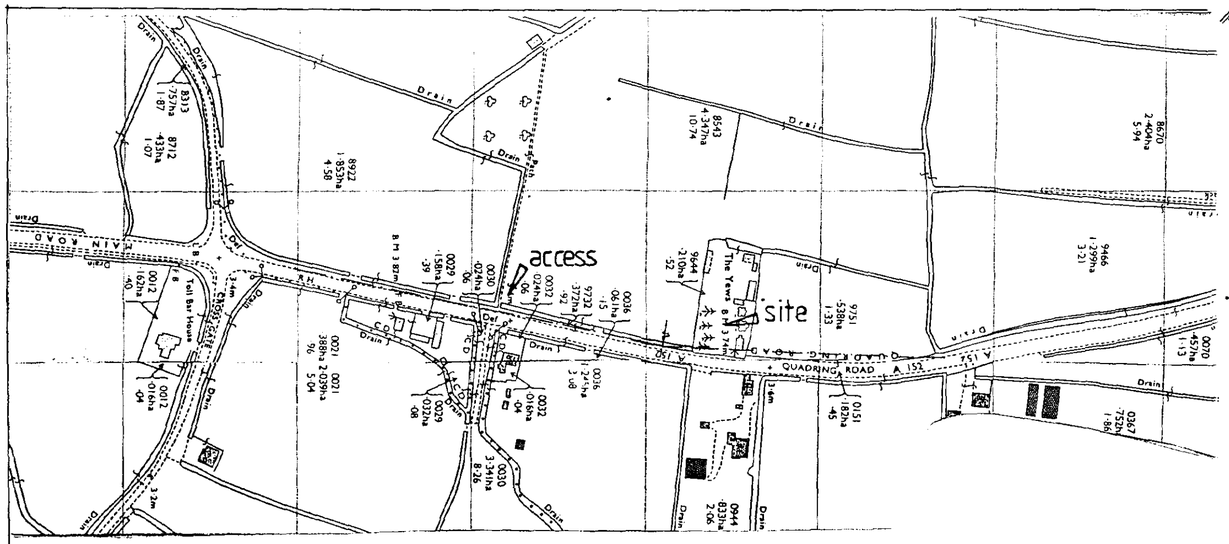

SITE LOCATION 1:2500

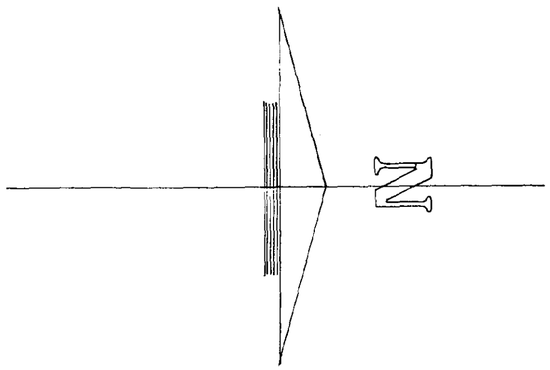

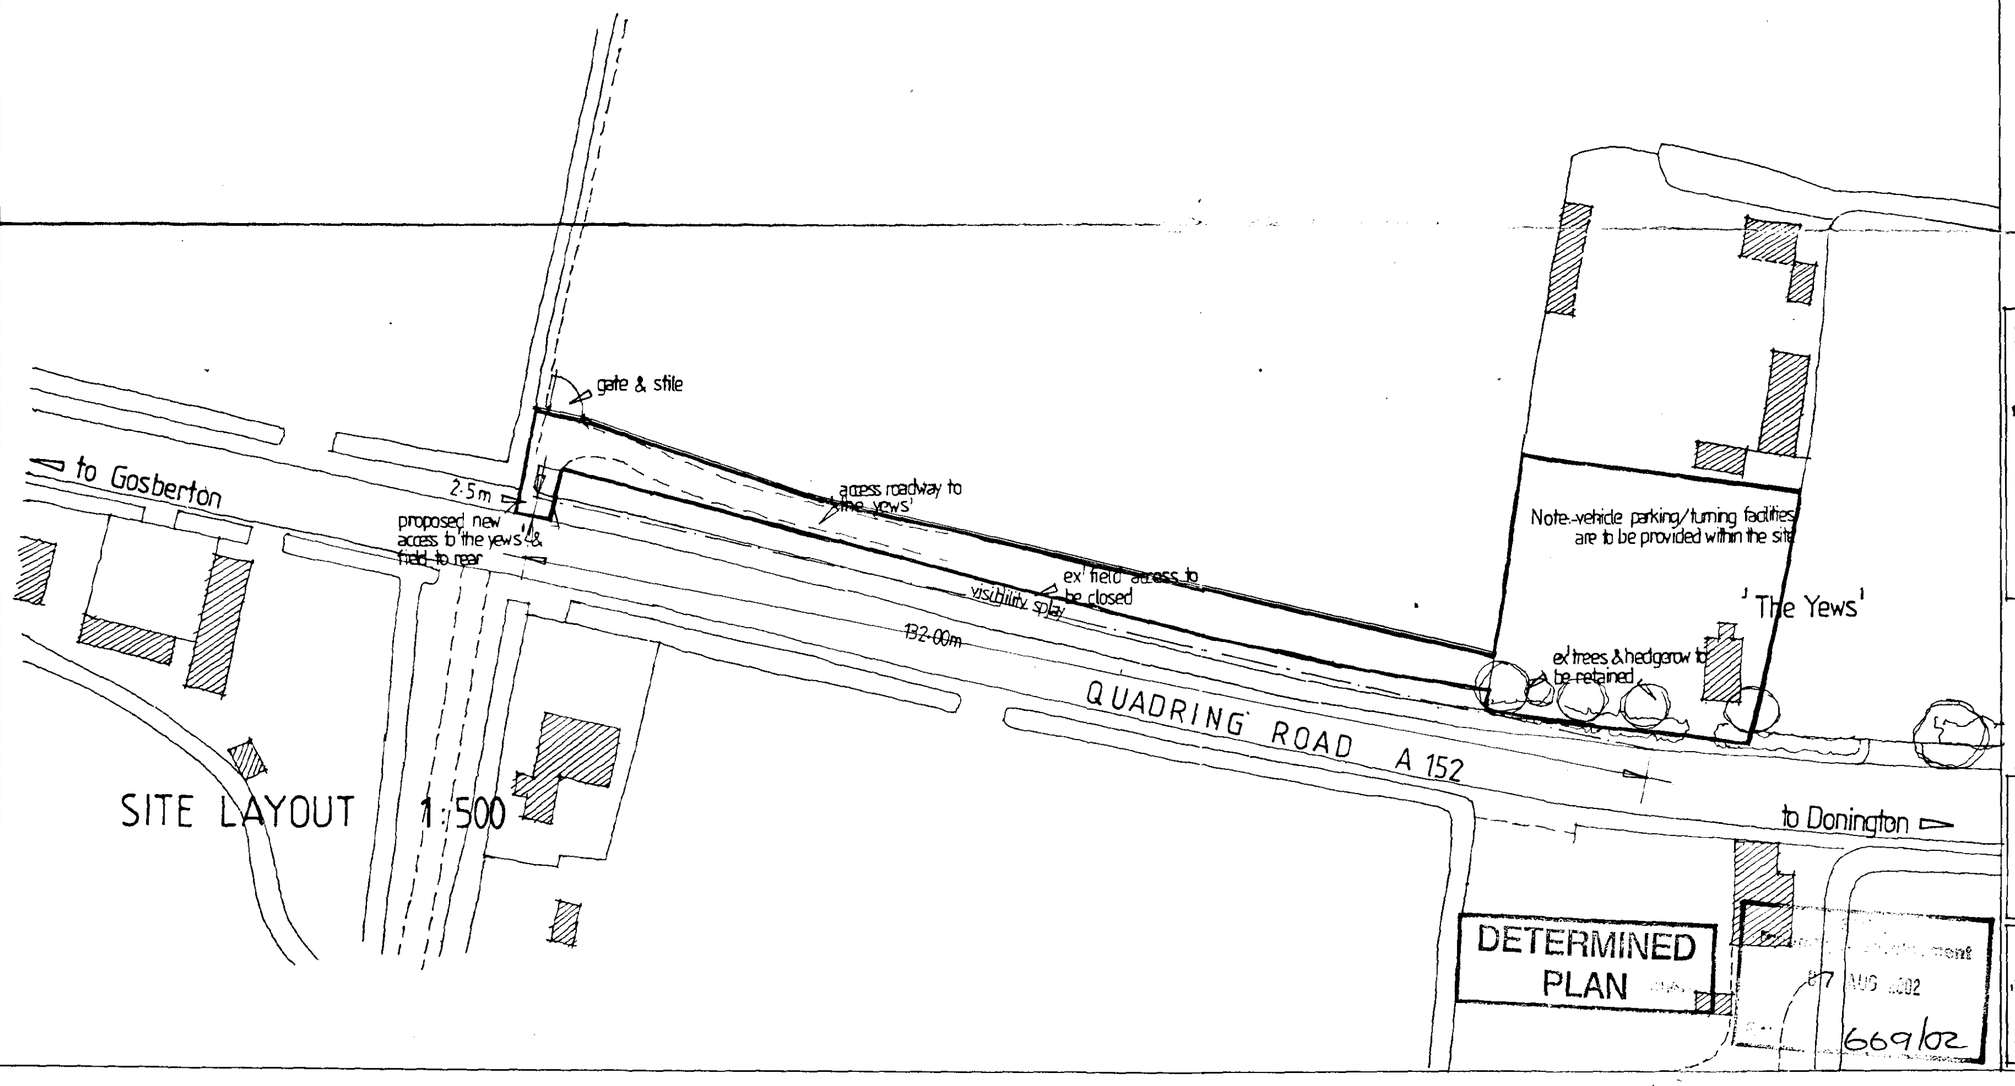

SITE LAYOUT 1:500

DETERMINED PLAN

07 AUG 2002

669/02

LINCOLNSHIRE WILDLIFE TRUST 'THE YEWS' QUADRING ROAD DONINGTON SPALDING LINCS

PROPOSED VEHICULAR ACCESS

DRAWING NO	02 : 14 : 2
DATE	MAY 2002
SCALES	1:500 & 1:2500
AMENDMENTS	

BARNHAY DESIGN SERVICES
ARCHITECTURAL TECHNOLOGISTS
'THE LIMES' COWBRIDGE BOSTON
LINCOLNSHIRE PE 22 7 A Y
TELEPHONE / FAX 01205 367185