
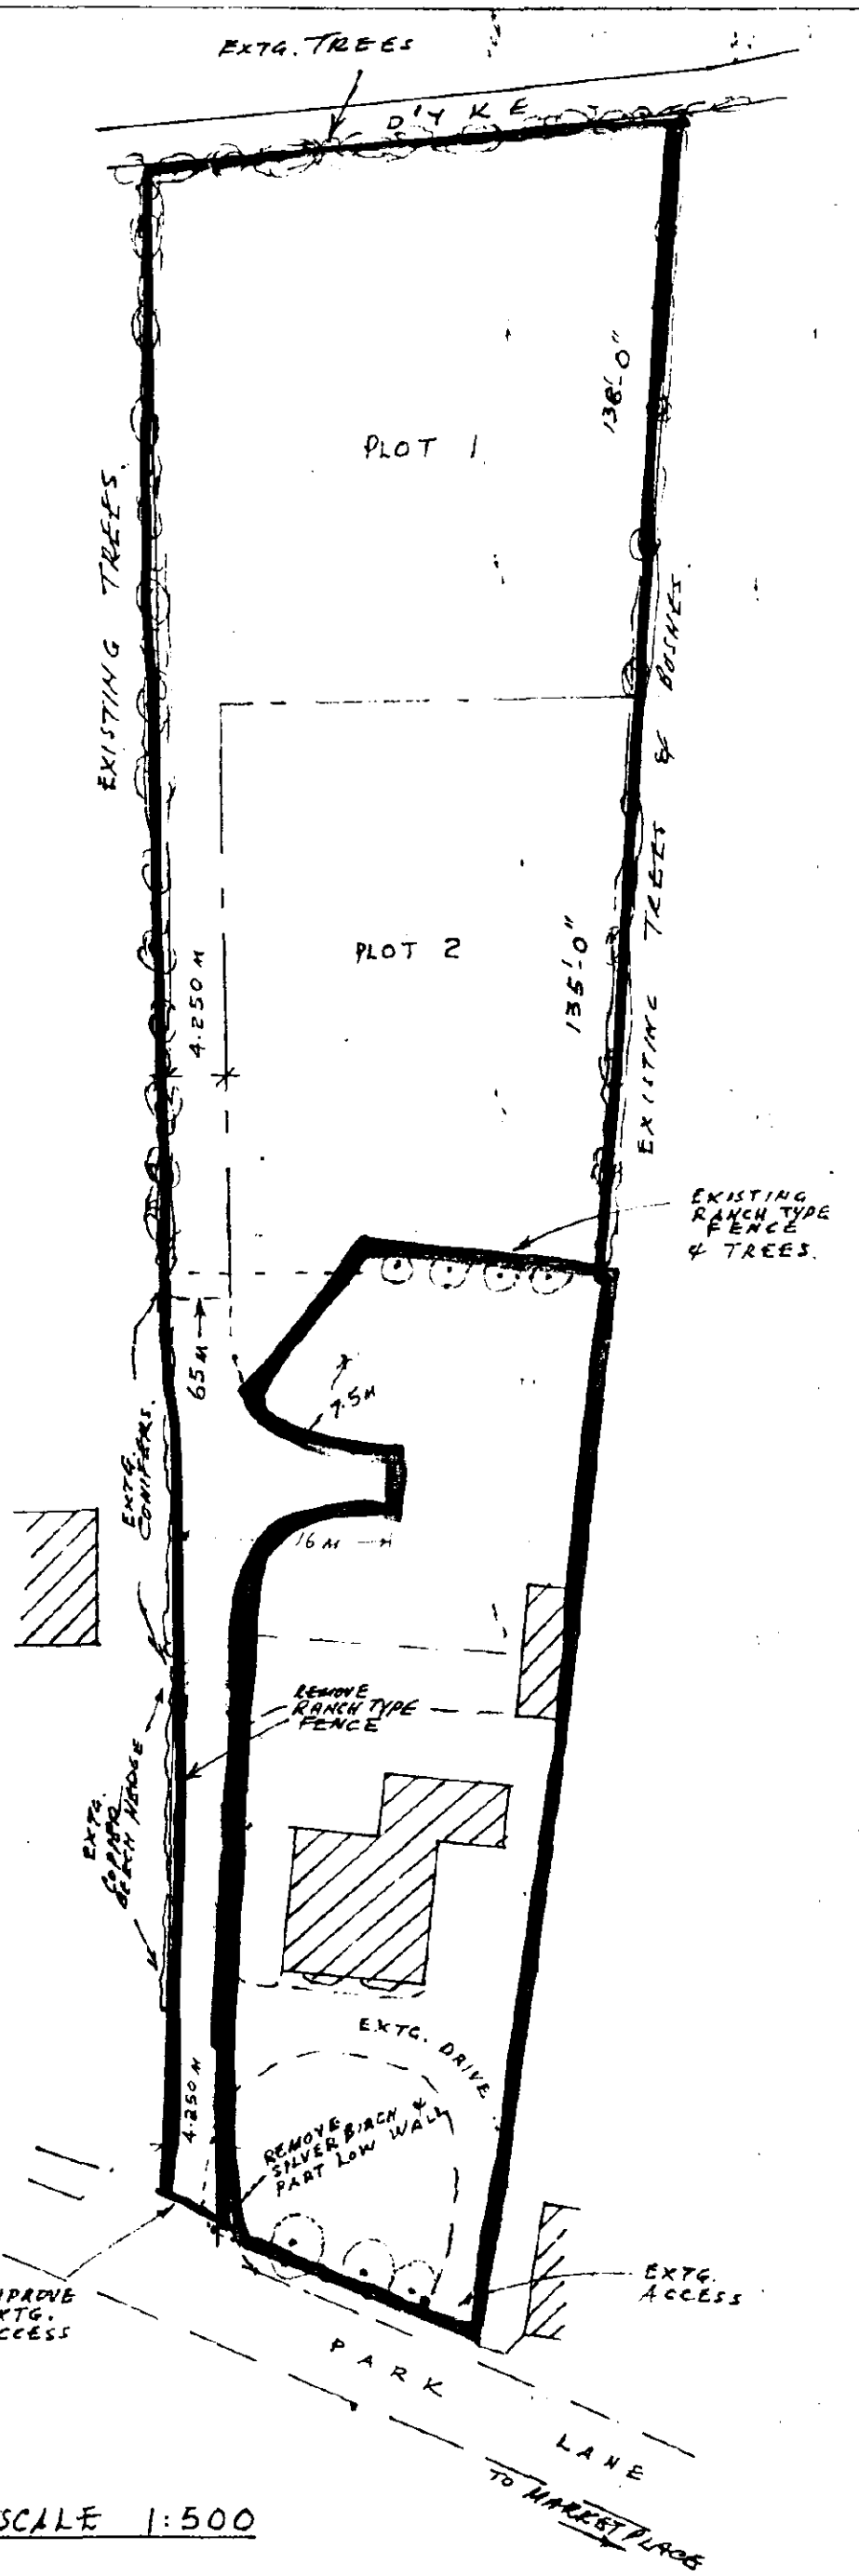


SCALE 1:500

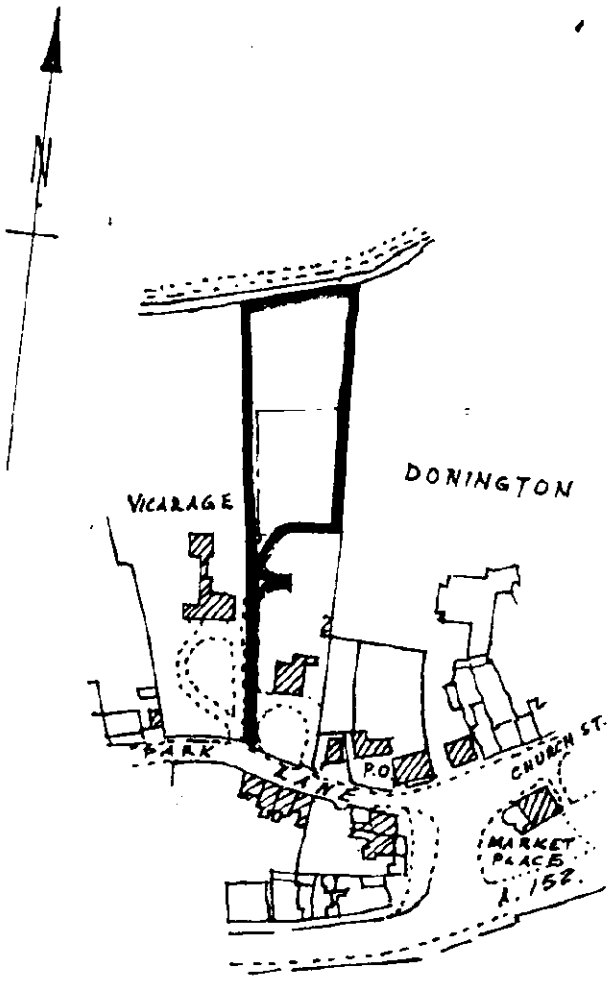

SITE LOCATION PLAN 1:2500

PROPOSED RESIDENTIAL DEVELOPMENT (2 PLOTS WITH IMPROVED ACCESS) AT REAR OF No. 1 PARK LANE DONINGTON, NR. SPALDING. FOR Mr. & Mrs. J. W. SHARPE

PLAN DEPT.
12 JUL 1994
REF 0675/94

DETERMINED PLAN

G.H.B. DESIGNS (G.H.Y.D. BARNSDALE)
PLANS & SURVEYS, 16 LOW ROAD,
SPALDING. Phone 5851. DEC. 1987.