
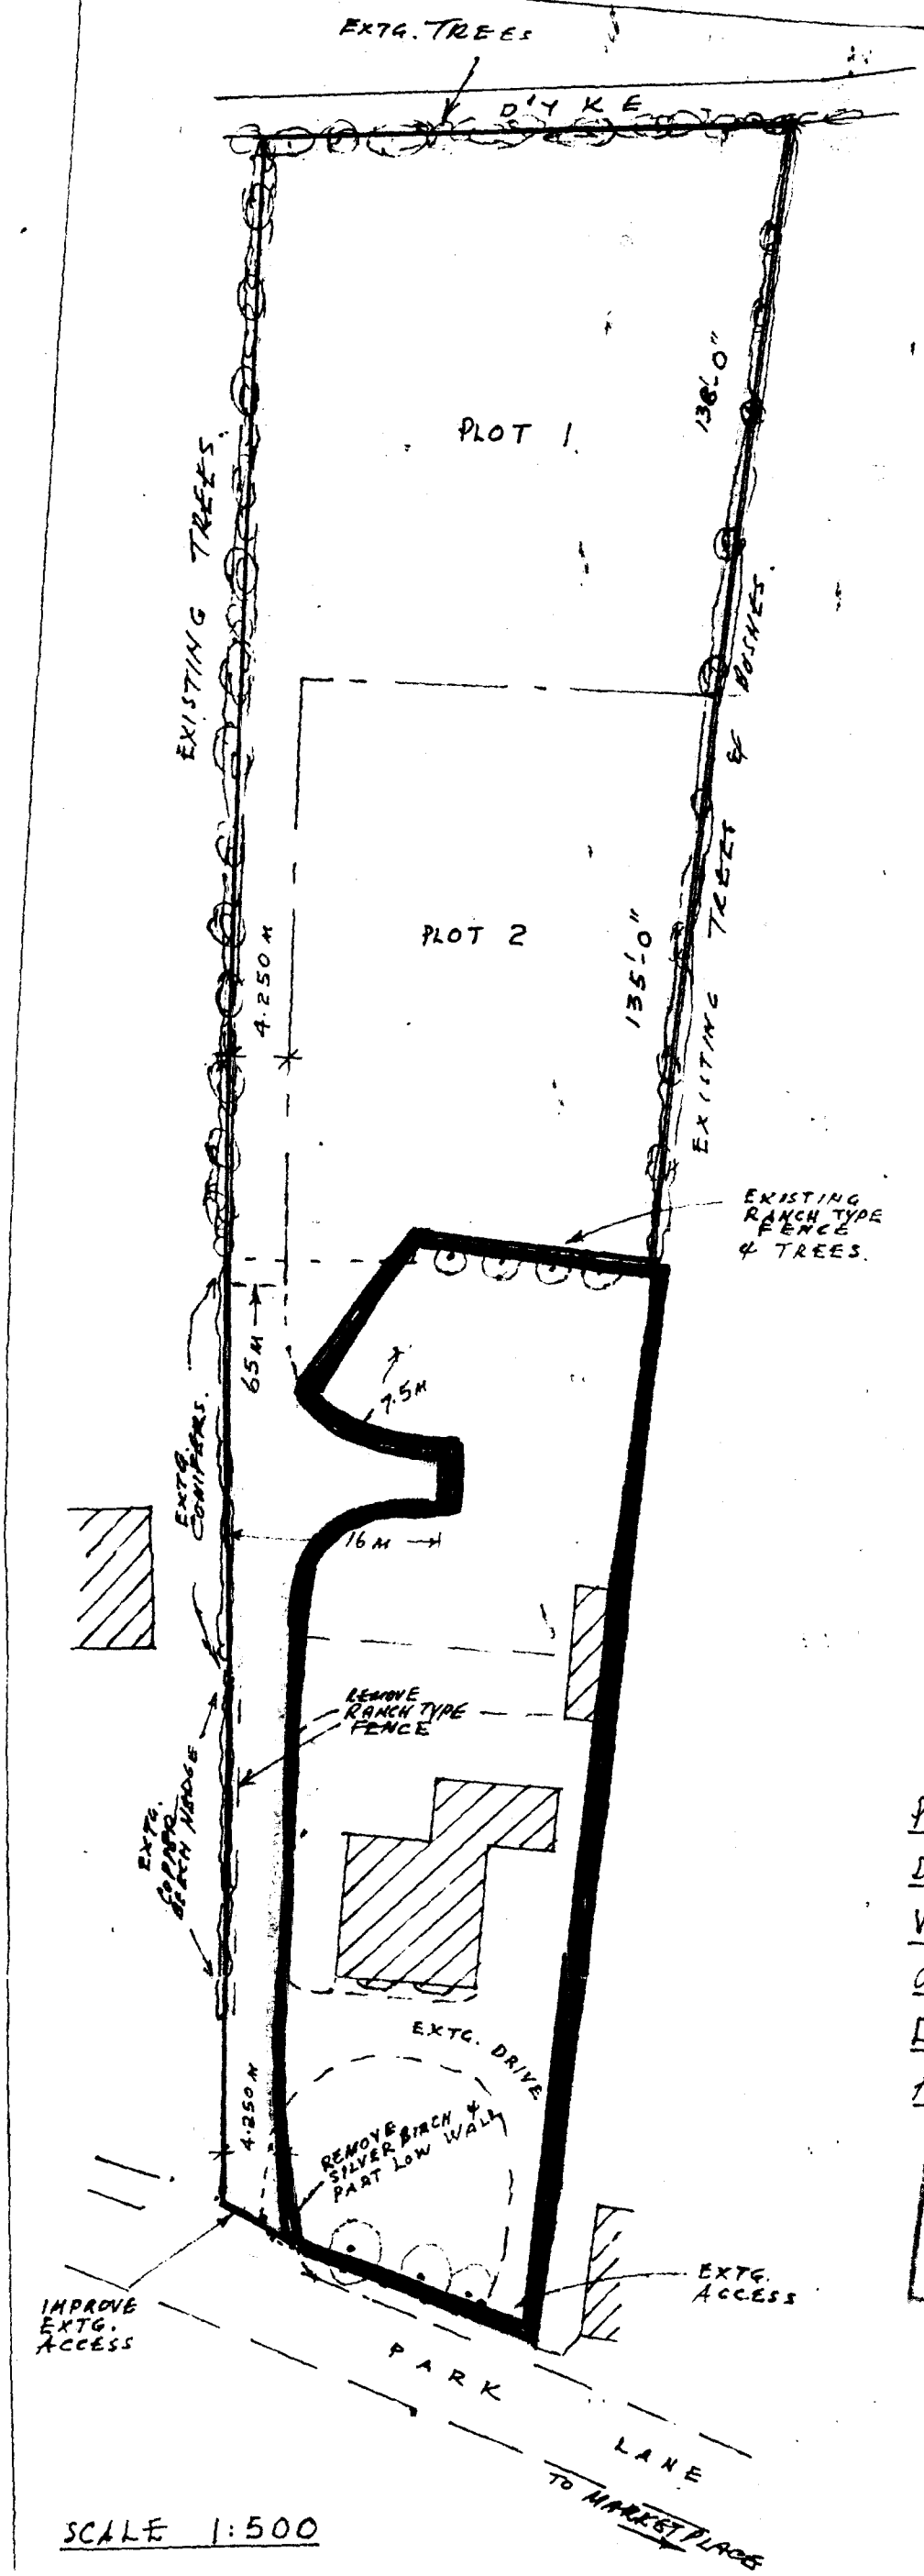


SCALE 1:500

SOUTH HOLLAND DC
HOUSING & PLANNING
12 JUN 1997
Ref: 0640/97

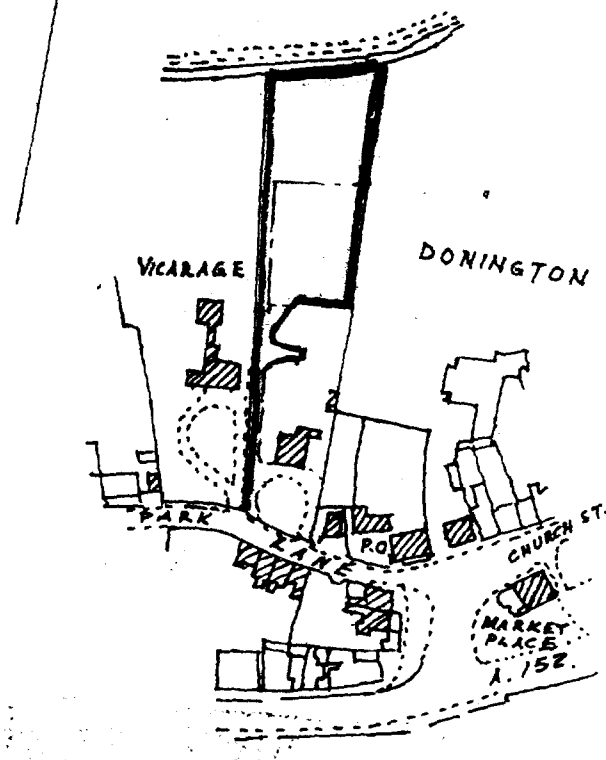

SITE LOCATION PLAN 1:2500

DETERMINED
PLAN

PROPOSED RESIDENTIAL DEVELOPMENT (2 PLOTS WITH IMPROVED ACCESS) AT REAR OF No. 1 PARK LANE DONINGTON, NR. SPALDING. FOR Mr. & Mrs. J. W. SHARPE

DETERMINED
PLAN

G.H.B. DESIGNS (G.H.Y.P. BARNSDALE)
PLANS & SURVEYS, 16 LOW ROAD,
SPALDING. Phone 5851. DEC. 1987.