


Block Plan Showing Positioning
of New General Purpose Building
for Thorold Farms, Northorpe
 (Scale 1:500)

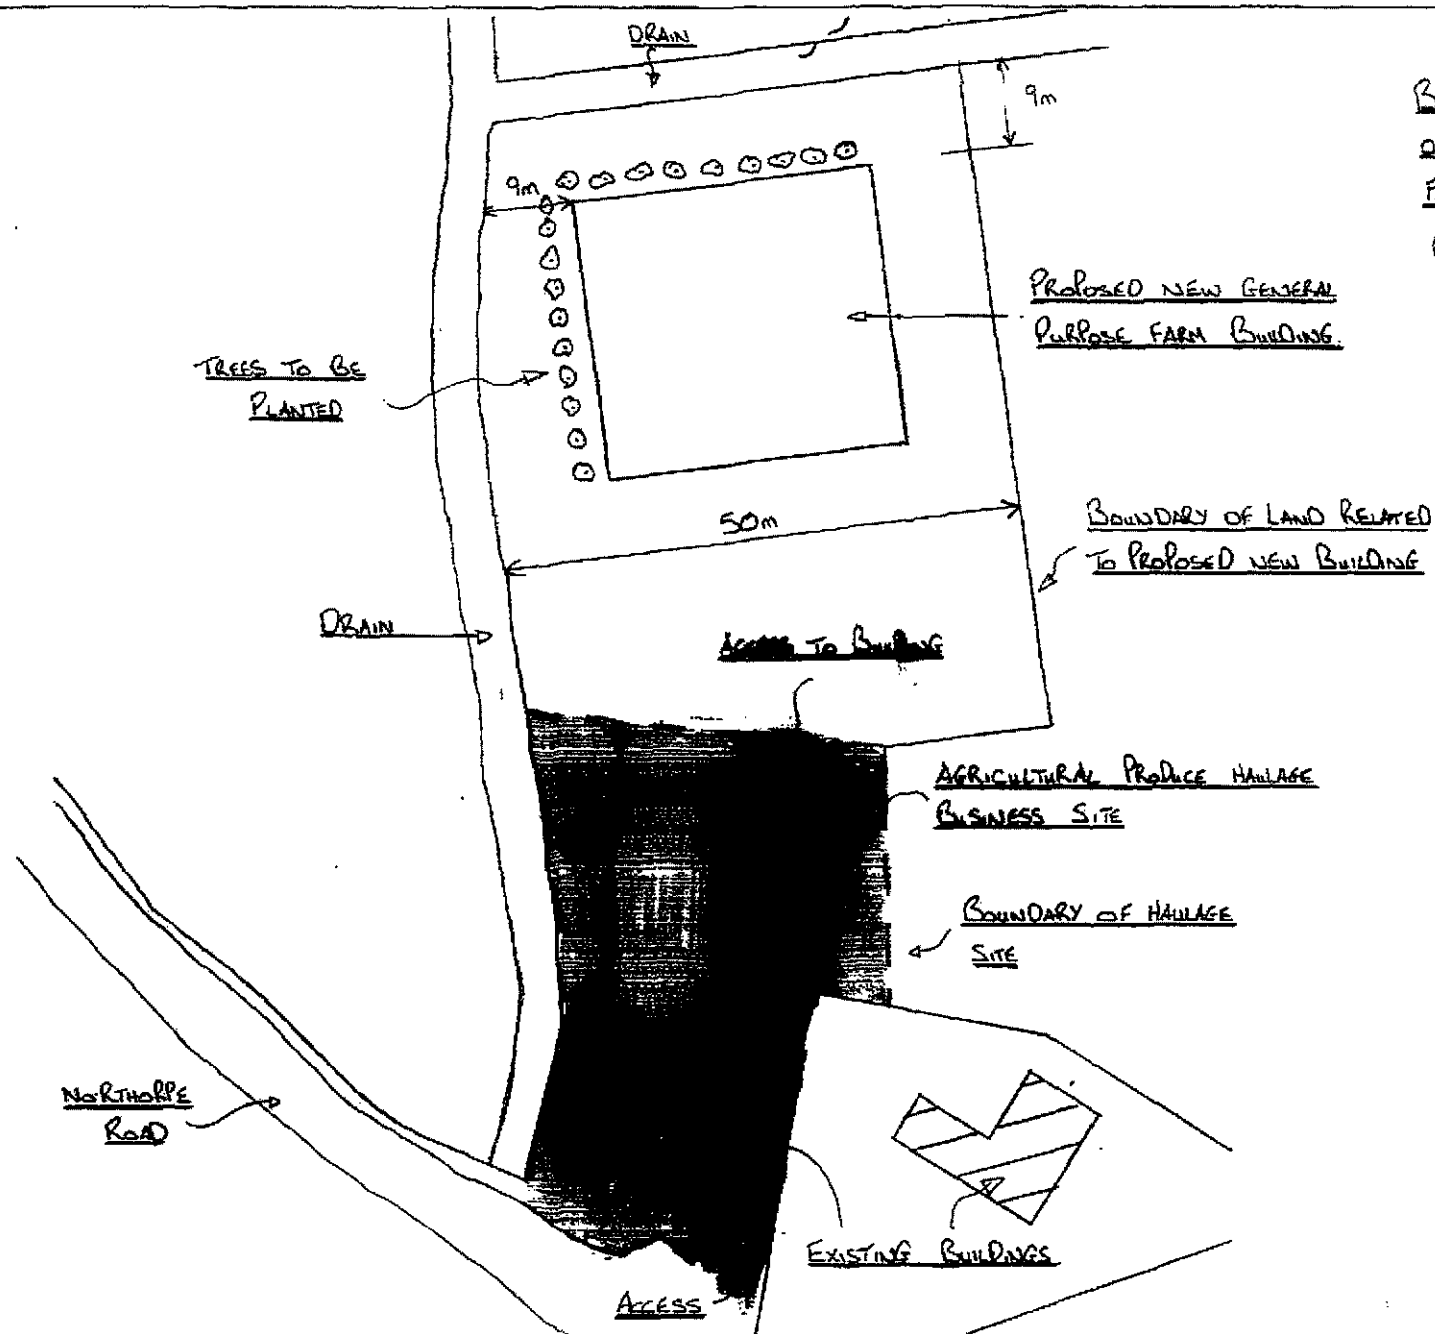

1104/1304/87 4/5/88