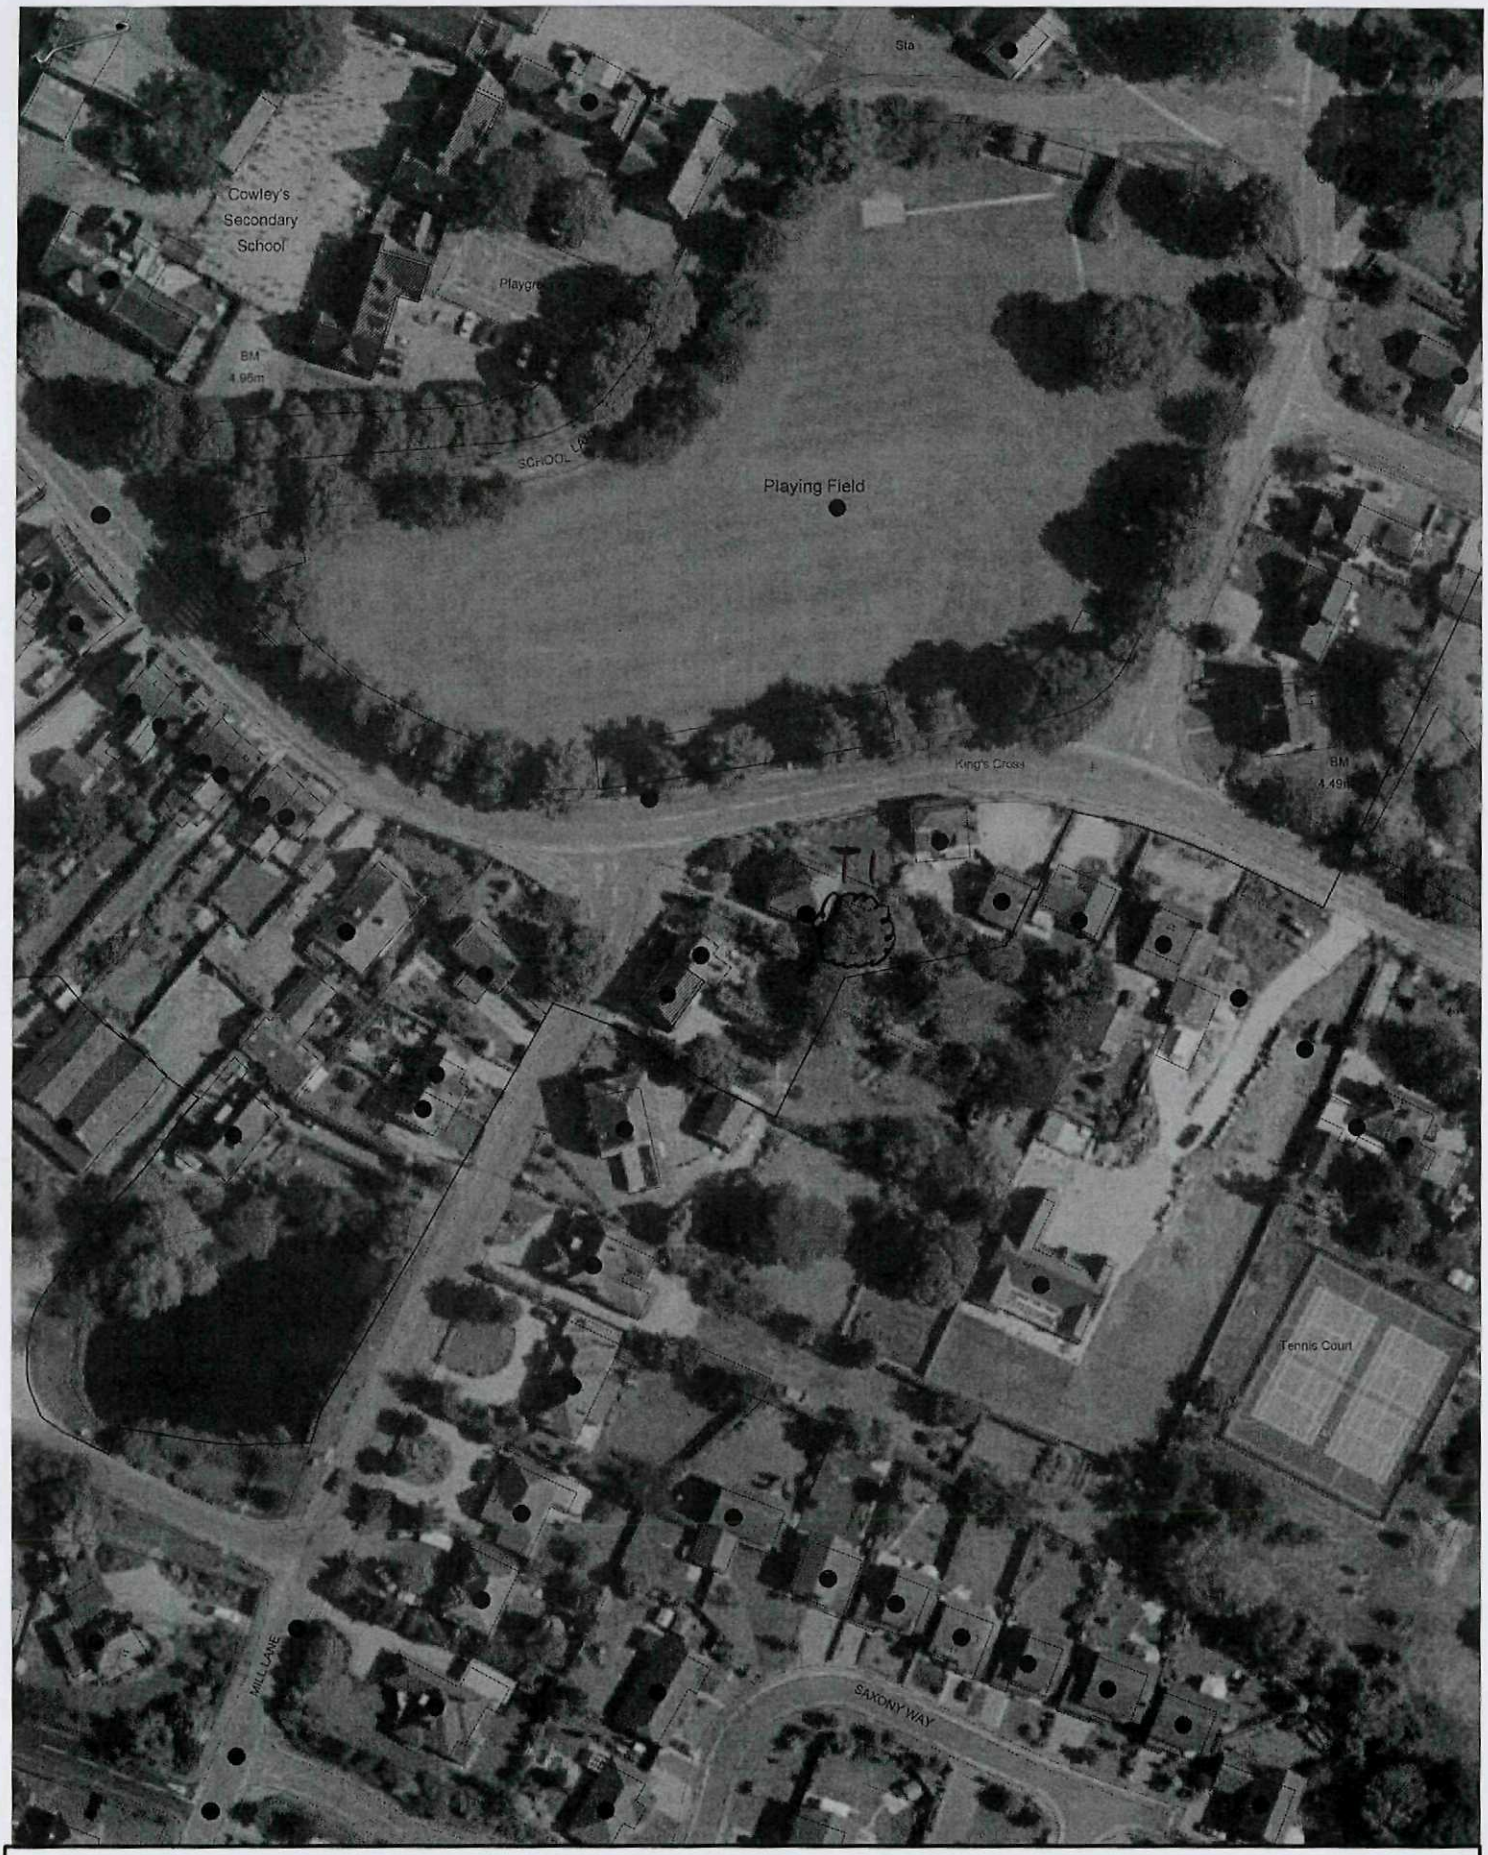


WALNUT SUBJECT OF NOTIFICATION FOR PRUNING AT 23 QUADRING ROAD (THE WALNUTS).

Scale: 1:1250

July 2015

Planning & Development

Council Offices, Priory Road, Spalding, Lincolnshire
PE11 2XE

Aerial Photography by ukperspectives.com
Local authority added data copyright South Holland
District Council 2015

N