

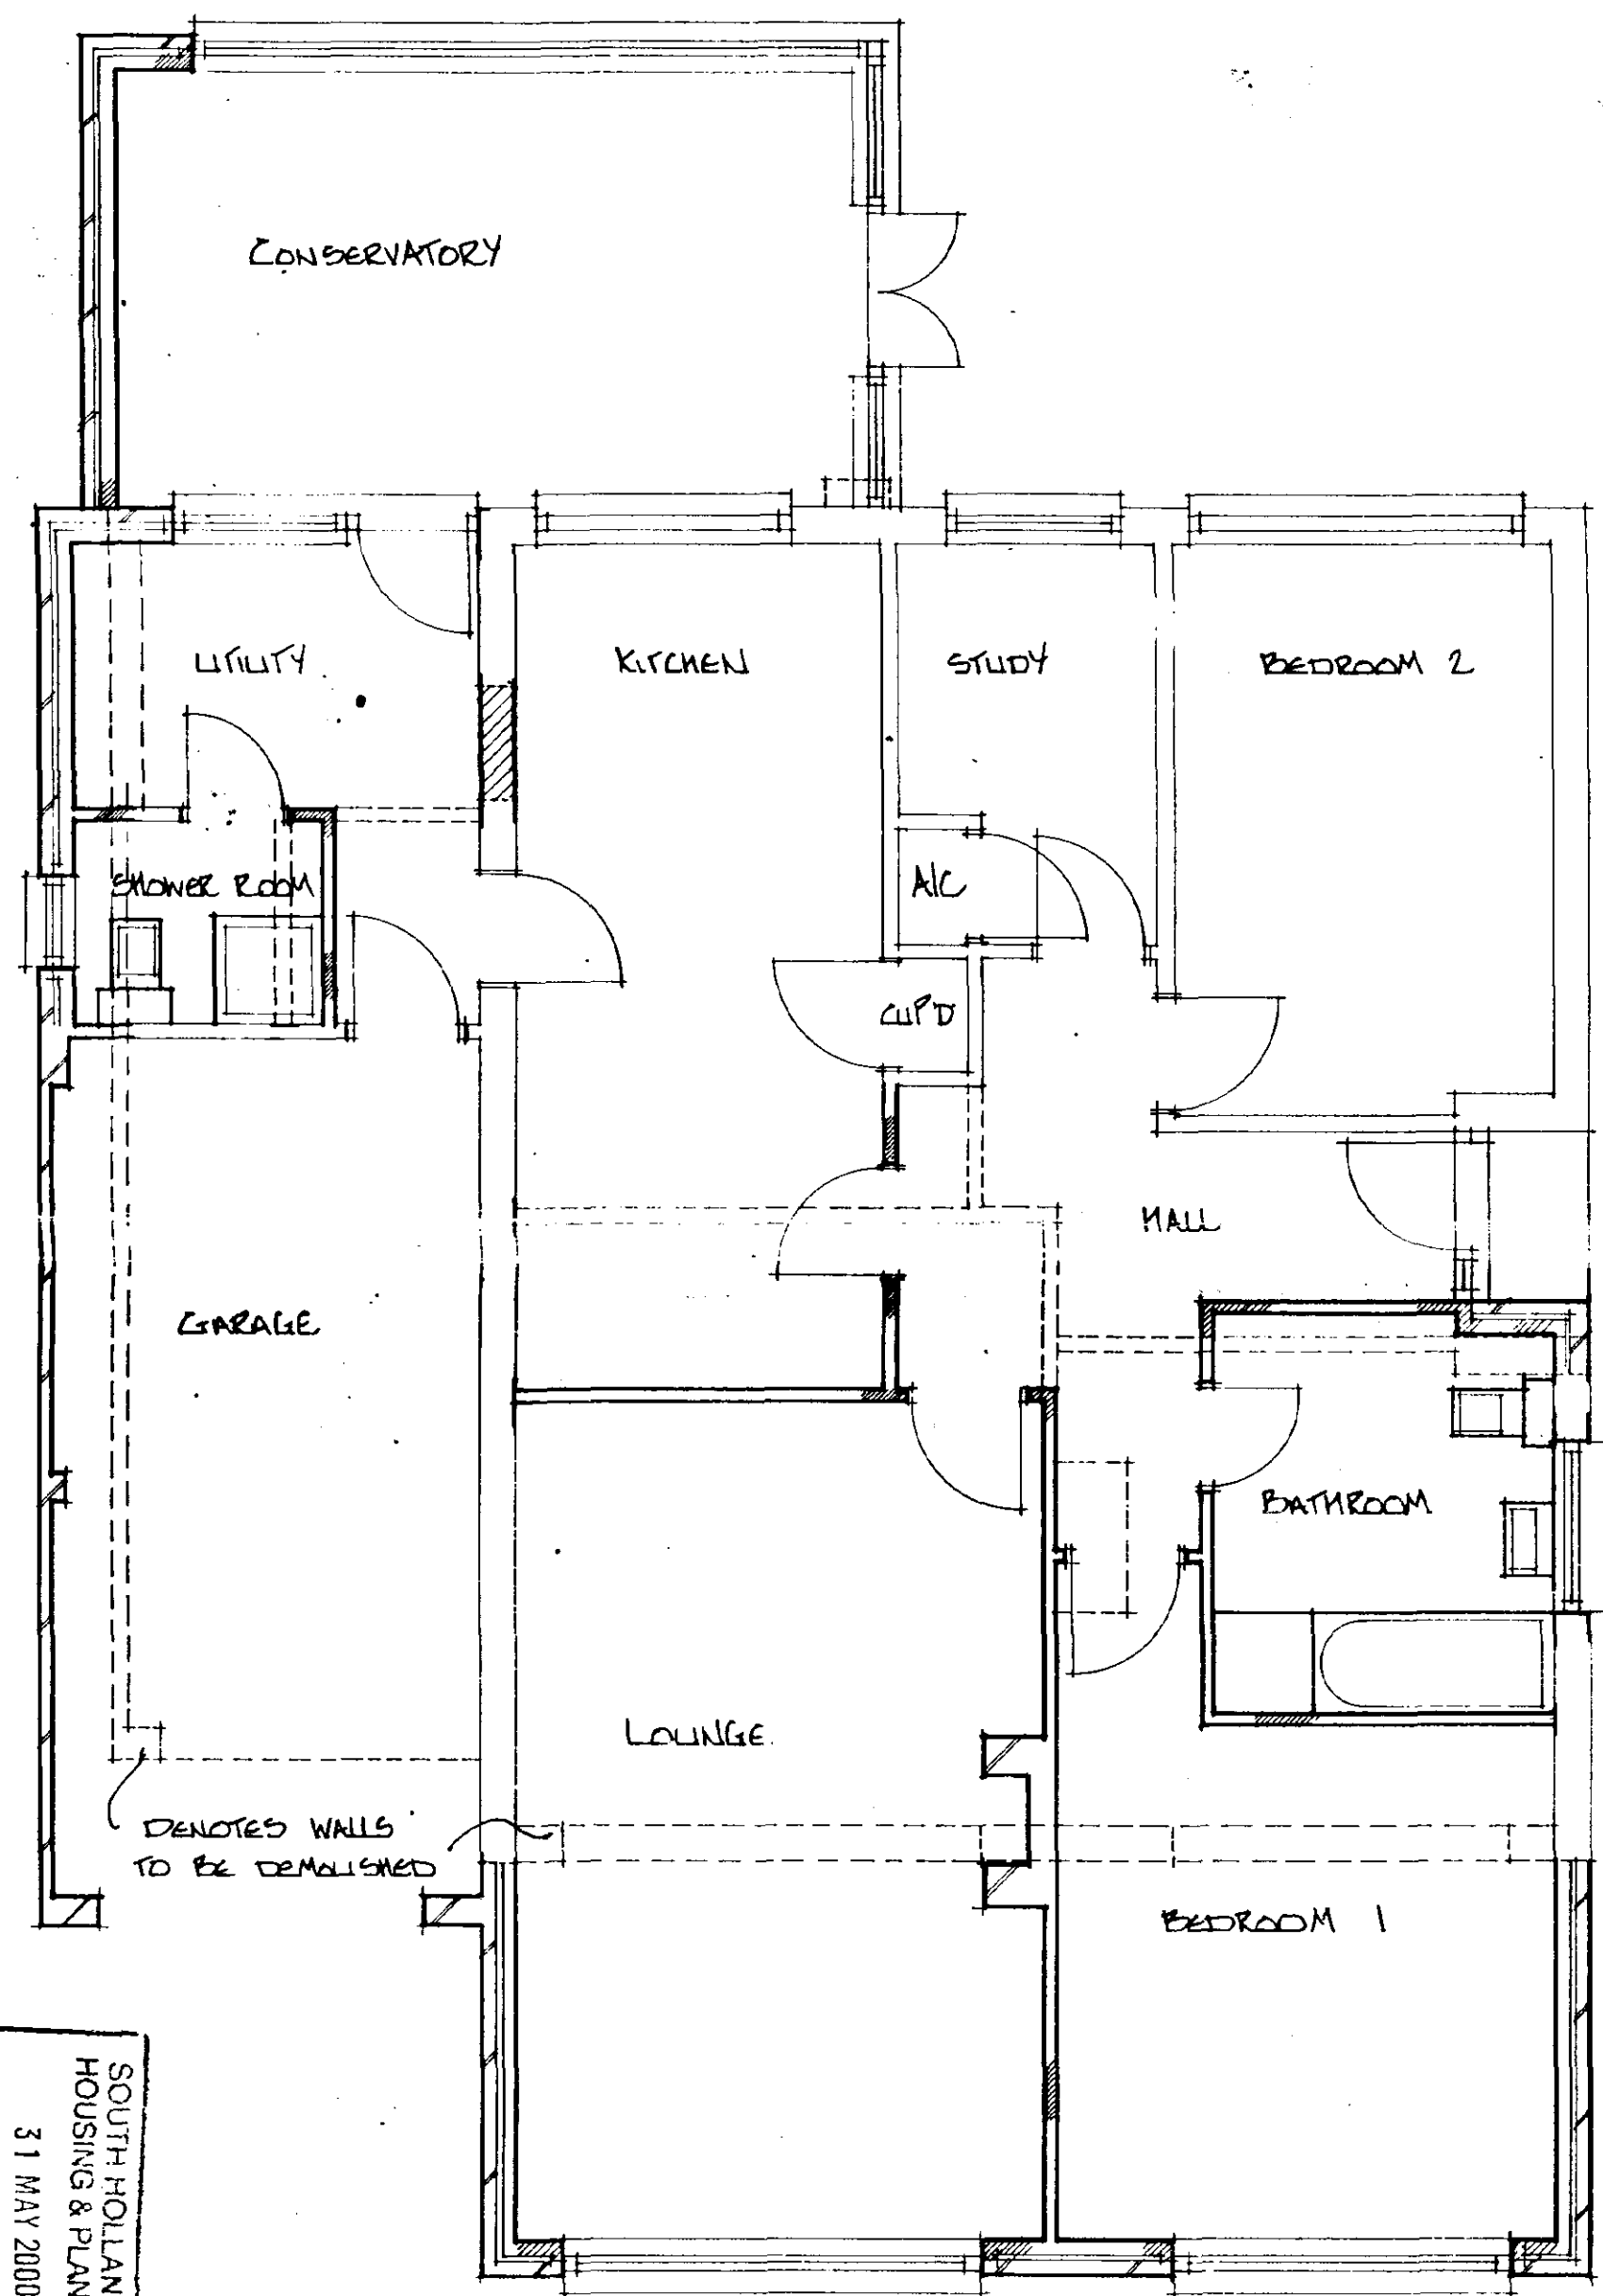
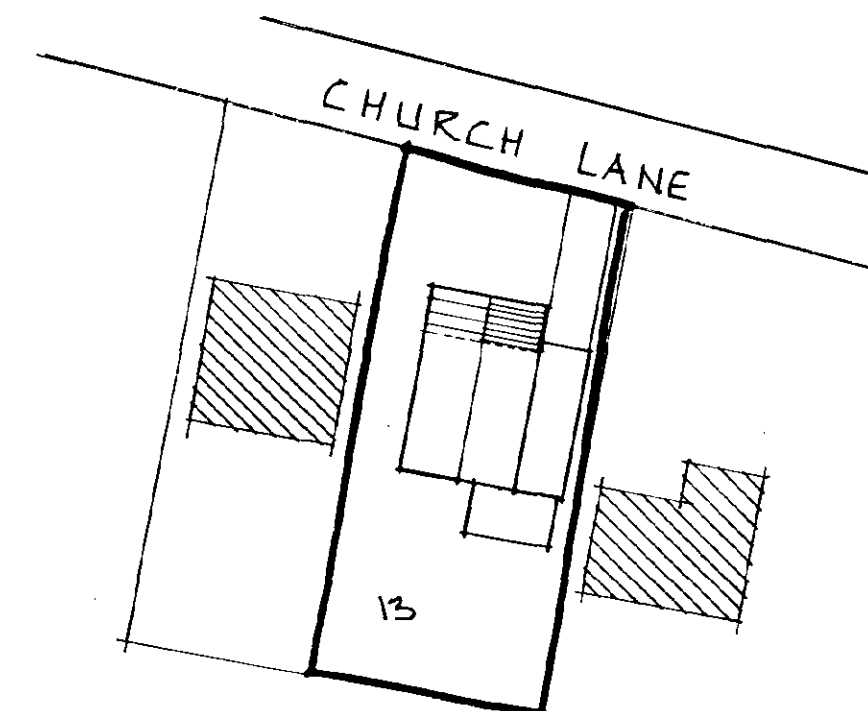
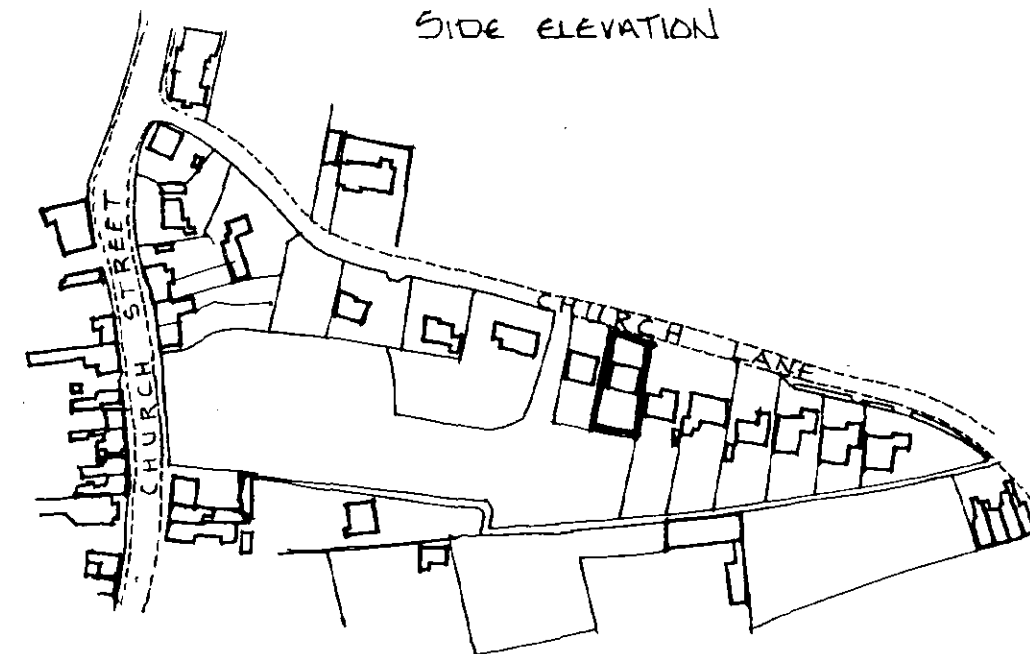
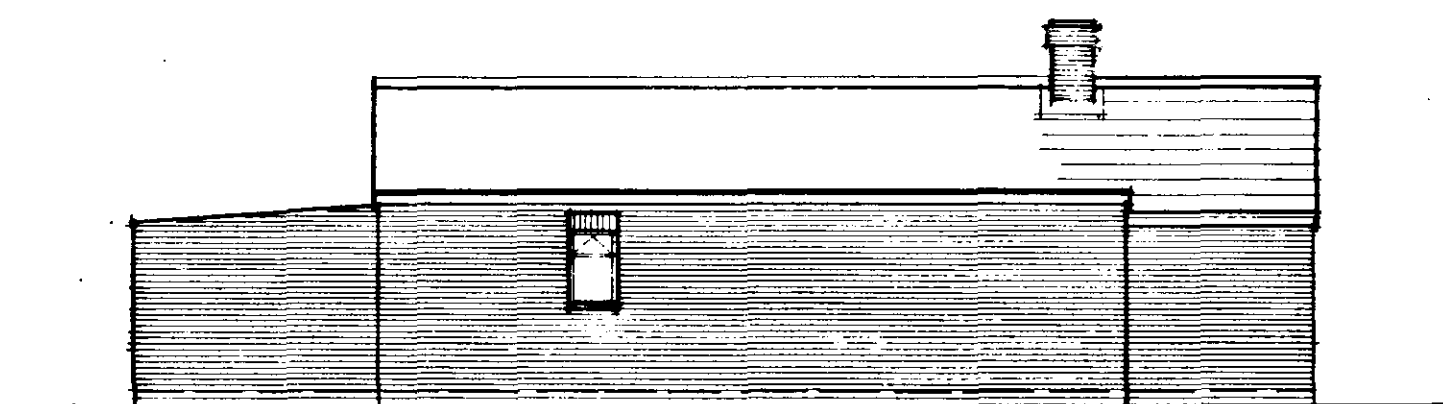


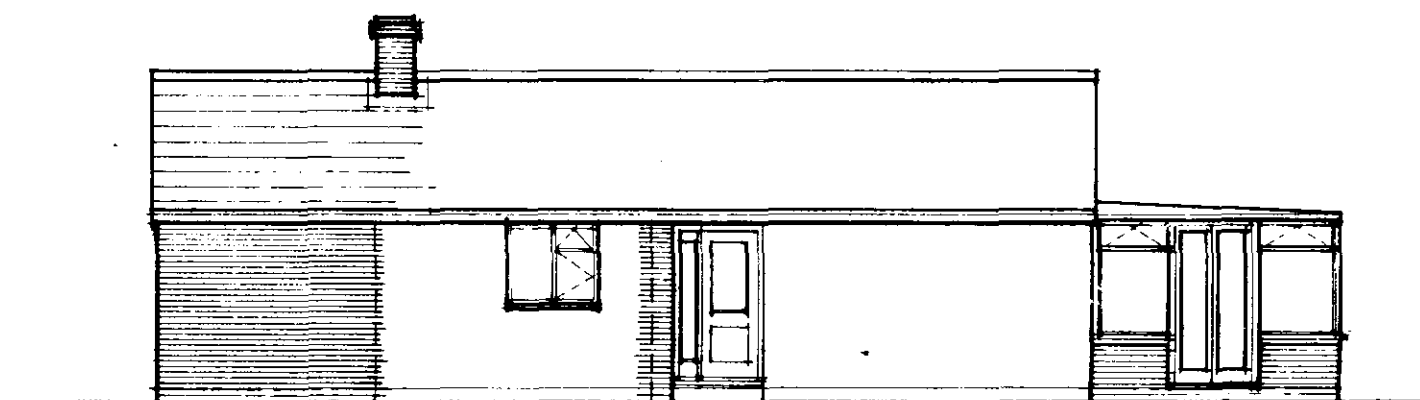

Floor Plan 1:50

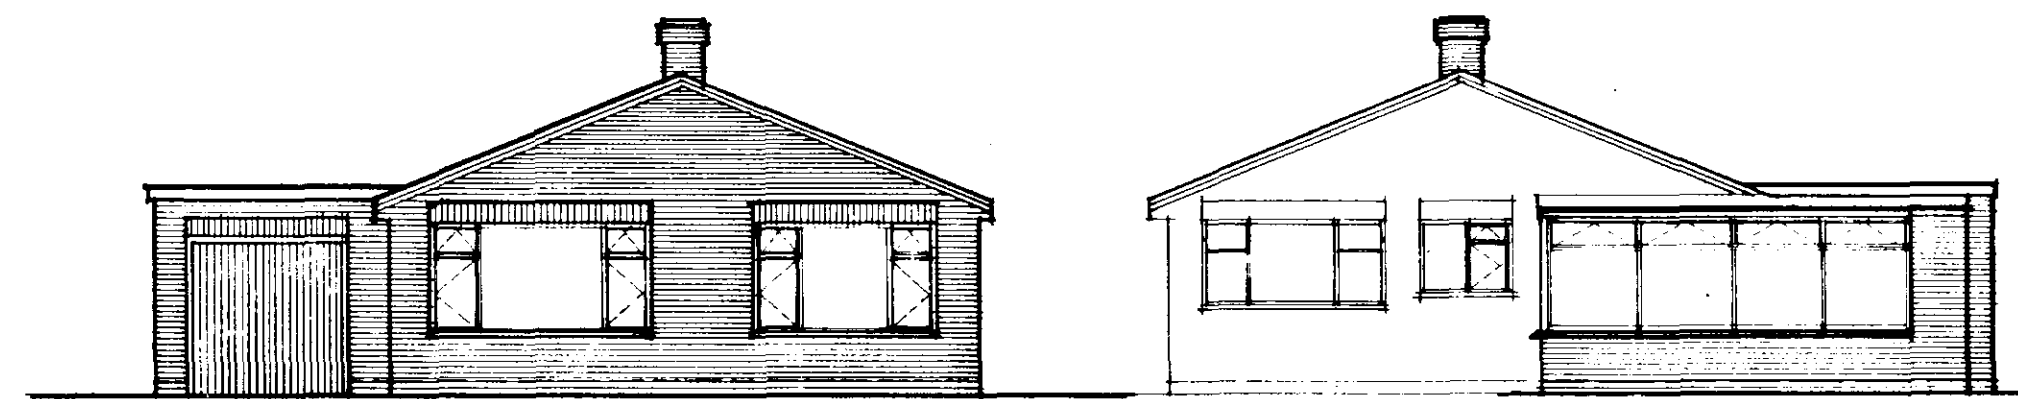

DETERMINED
PLAN

Ref: 098/00
SOUTH HOLLAND DC
HOUSING & PLANNING
31 MAY 2000

MR. S. MANGER - MS. A CHAMBERLAIN
EXTENSION AND ALTERATIONS TO
13 CHURCH LANE, DONINGTON - MAY 2000