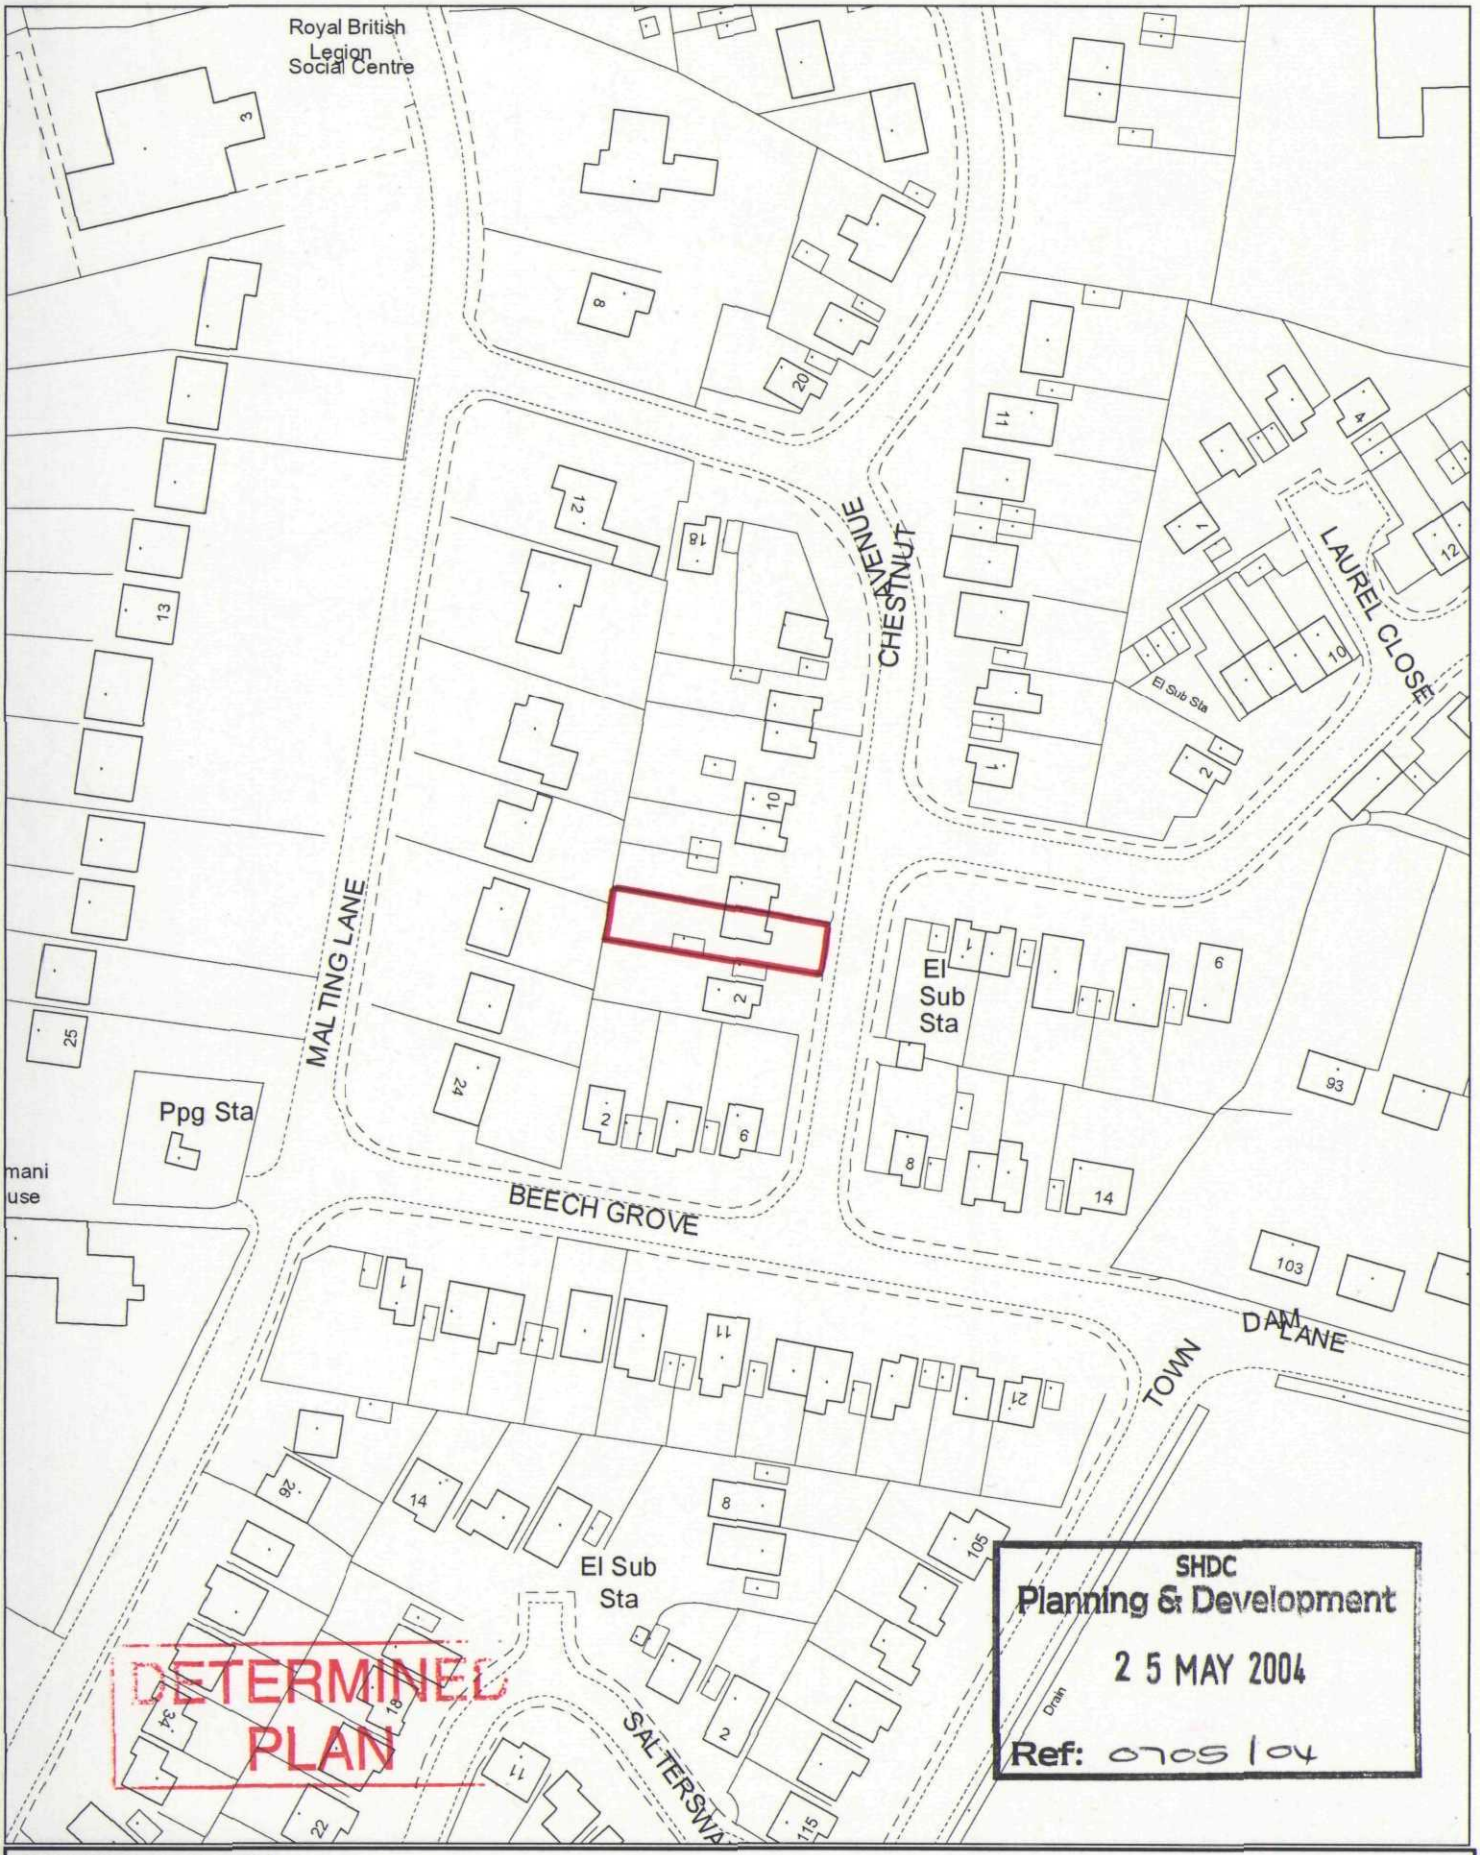


SHDC
Planning & Development
25 MAY 2004
Ref: 0705/04

DETERMINED PLAN

This copy has been produced specifically for the map return scheme purposes only. No further copies may be made.

Scale: 1:1250

This map is reproduced from Ordnance Survey material with permission of Ordnance Survey on b

Council Offices, Priory Road, Spalding, Lincolnshire PE11 2XE

DRWG No 084/LP1