

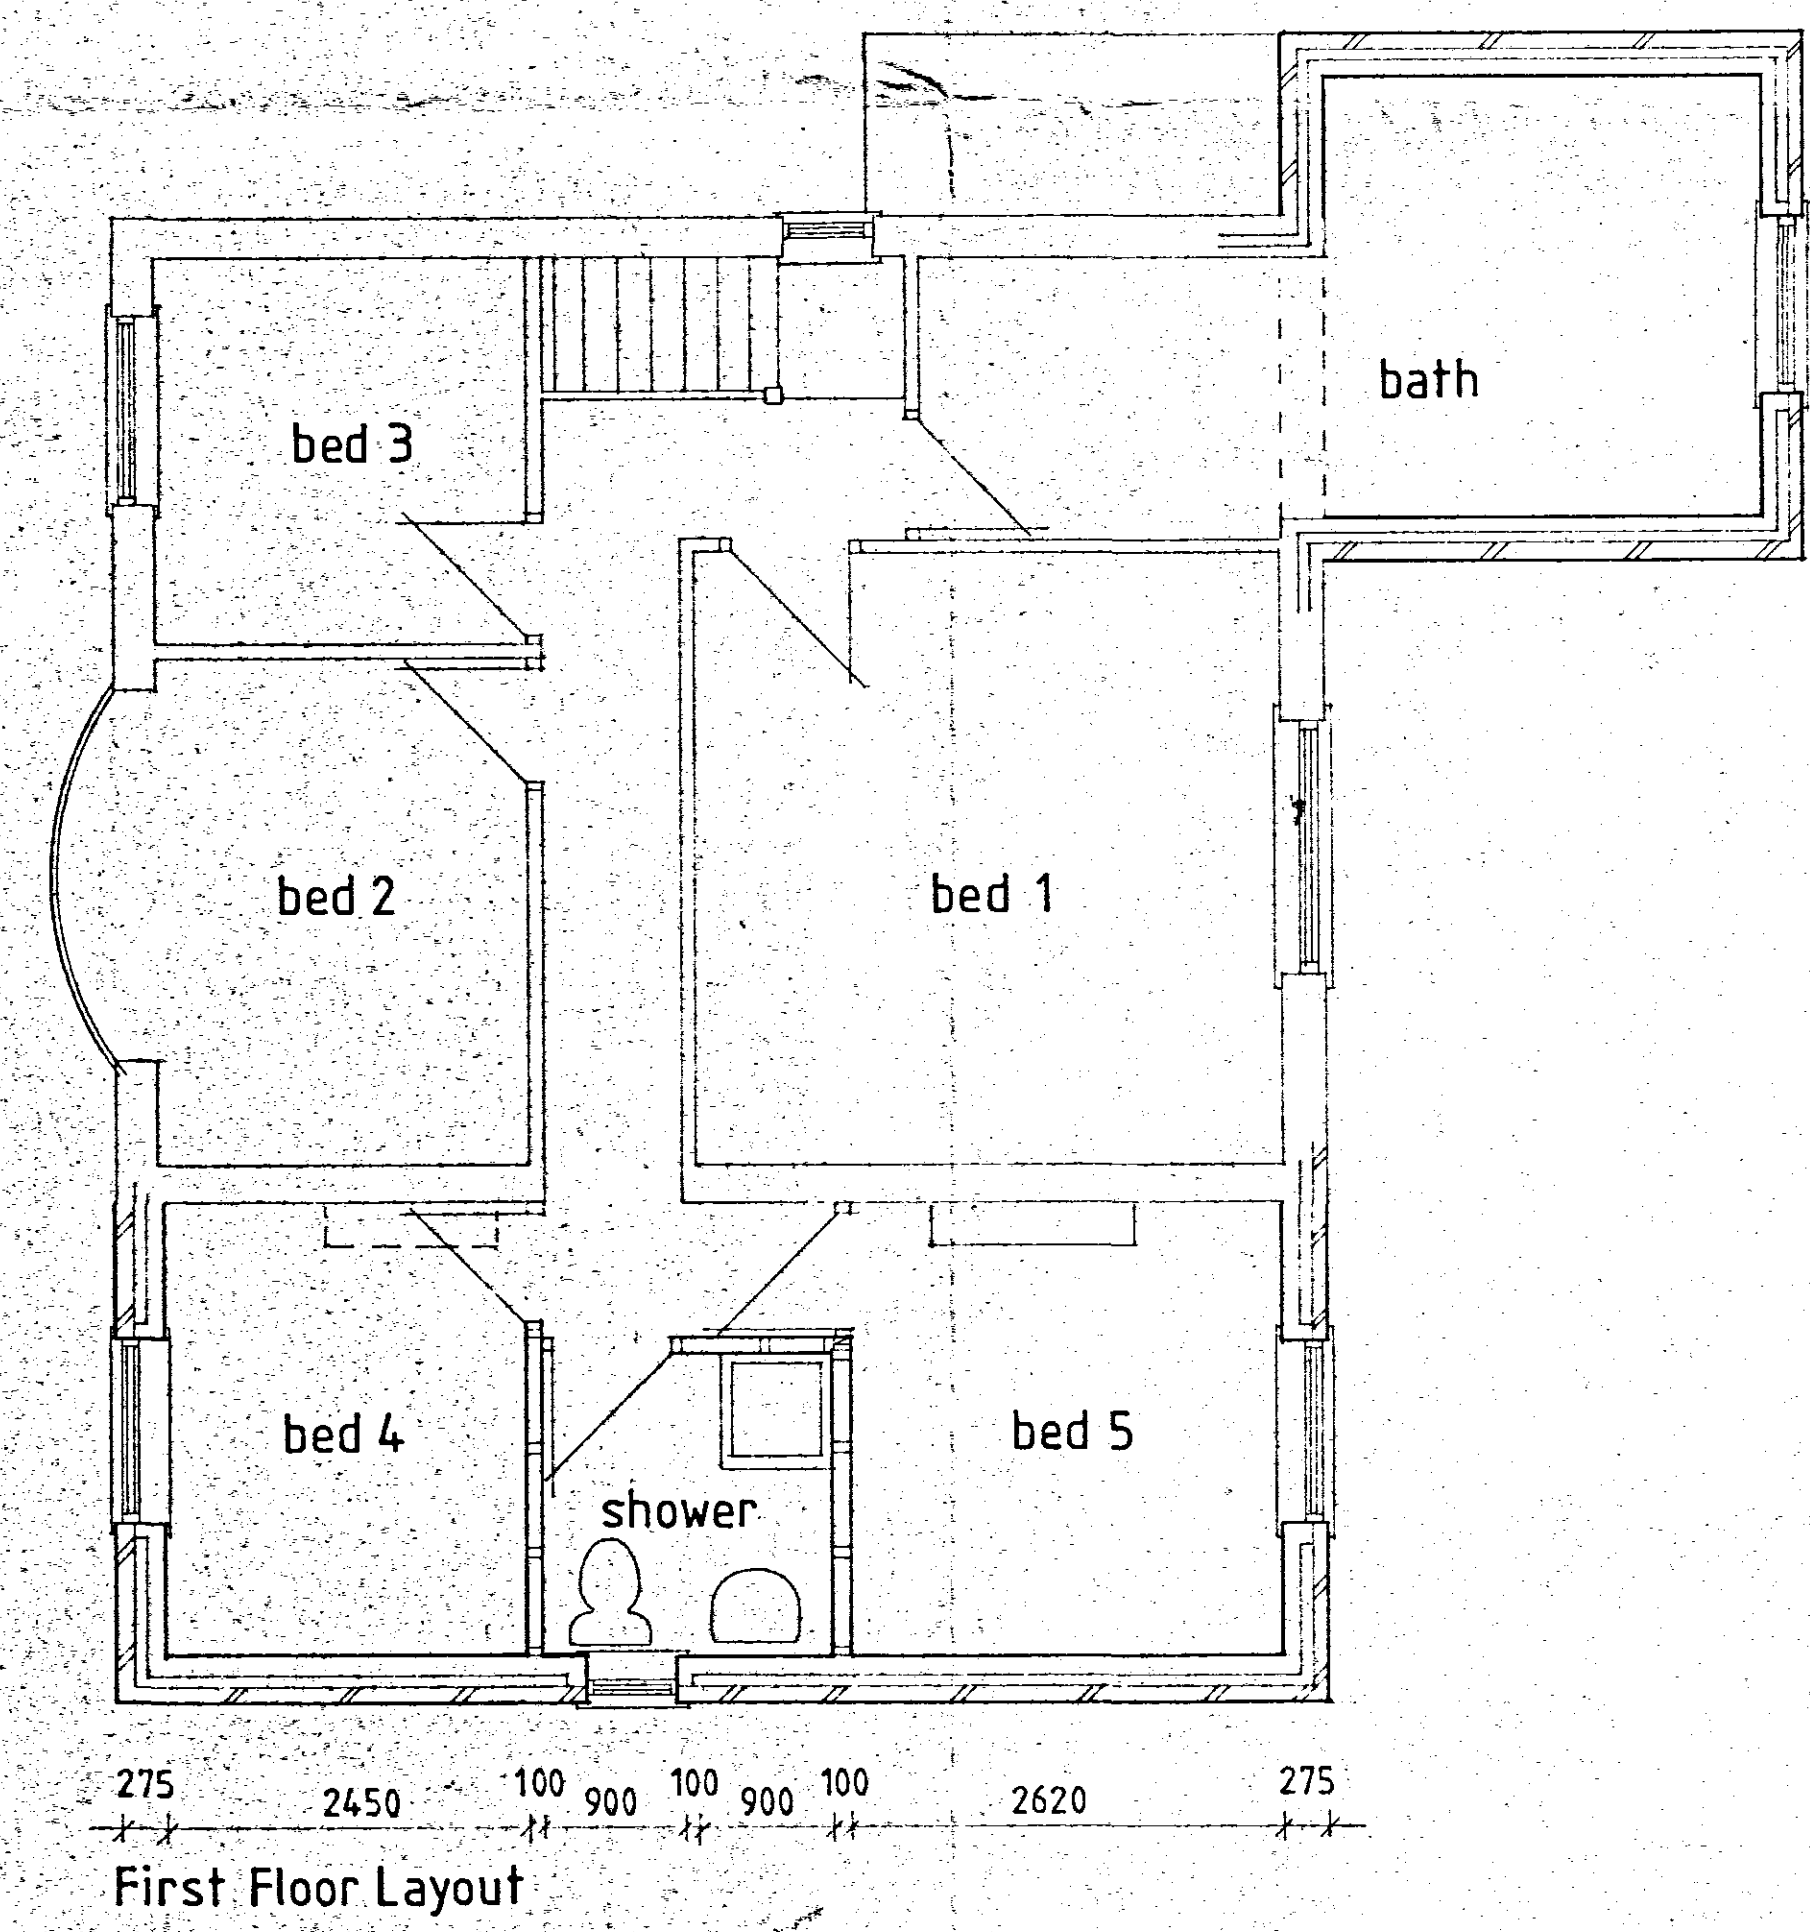
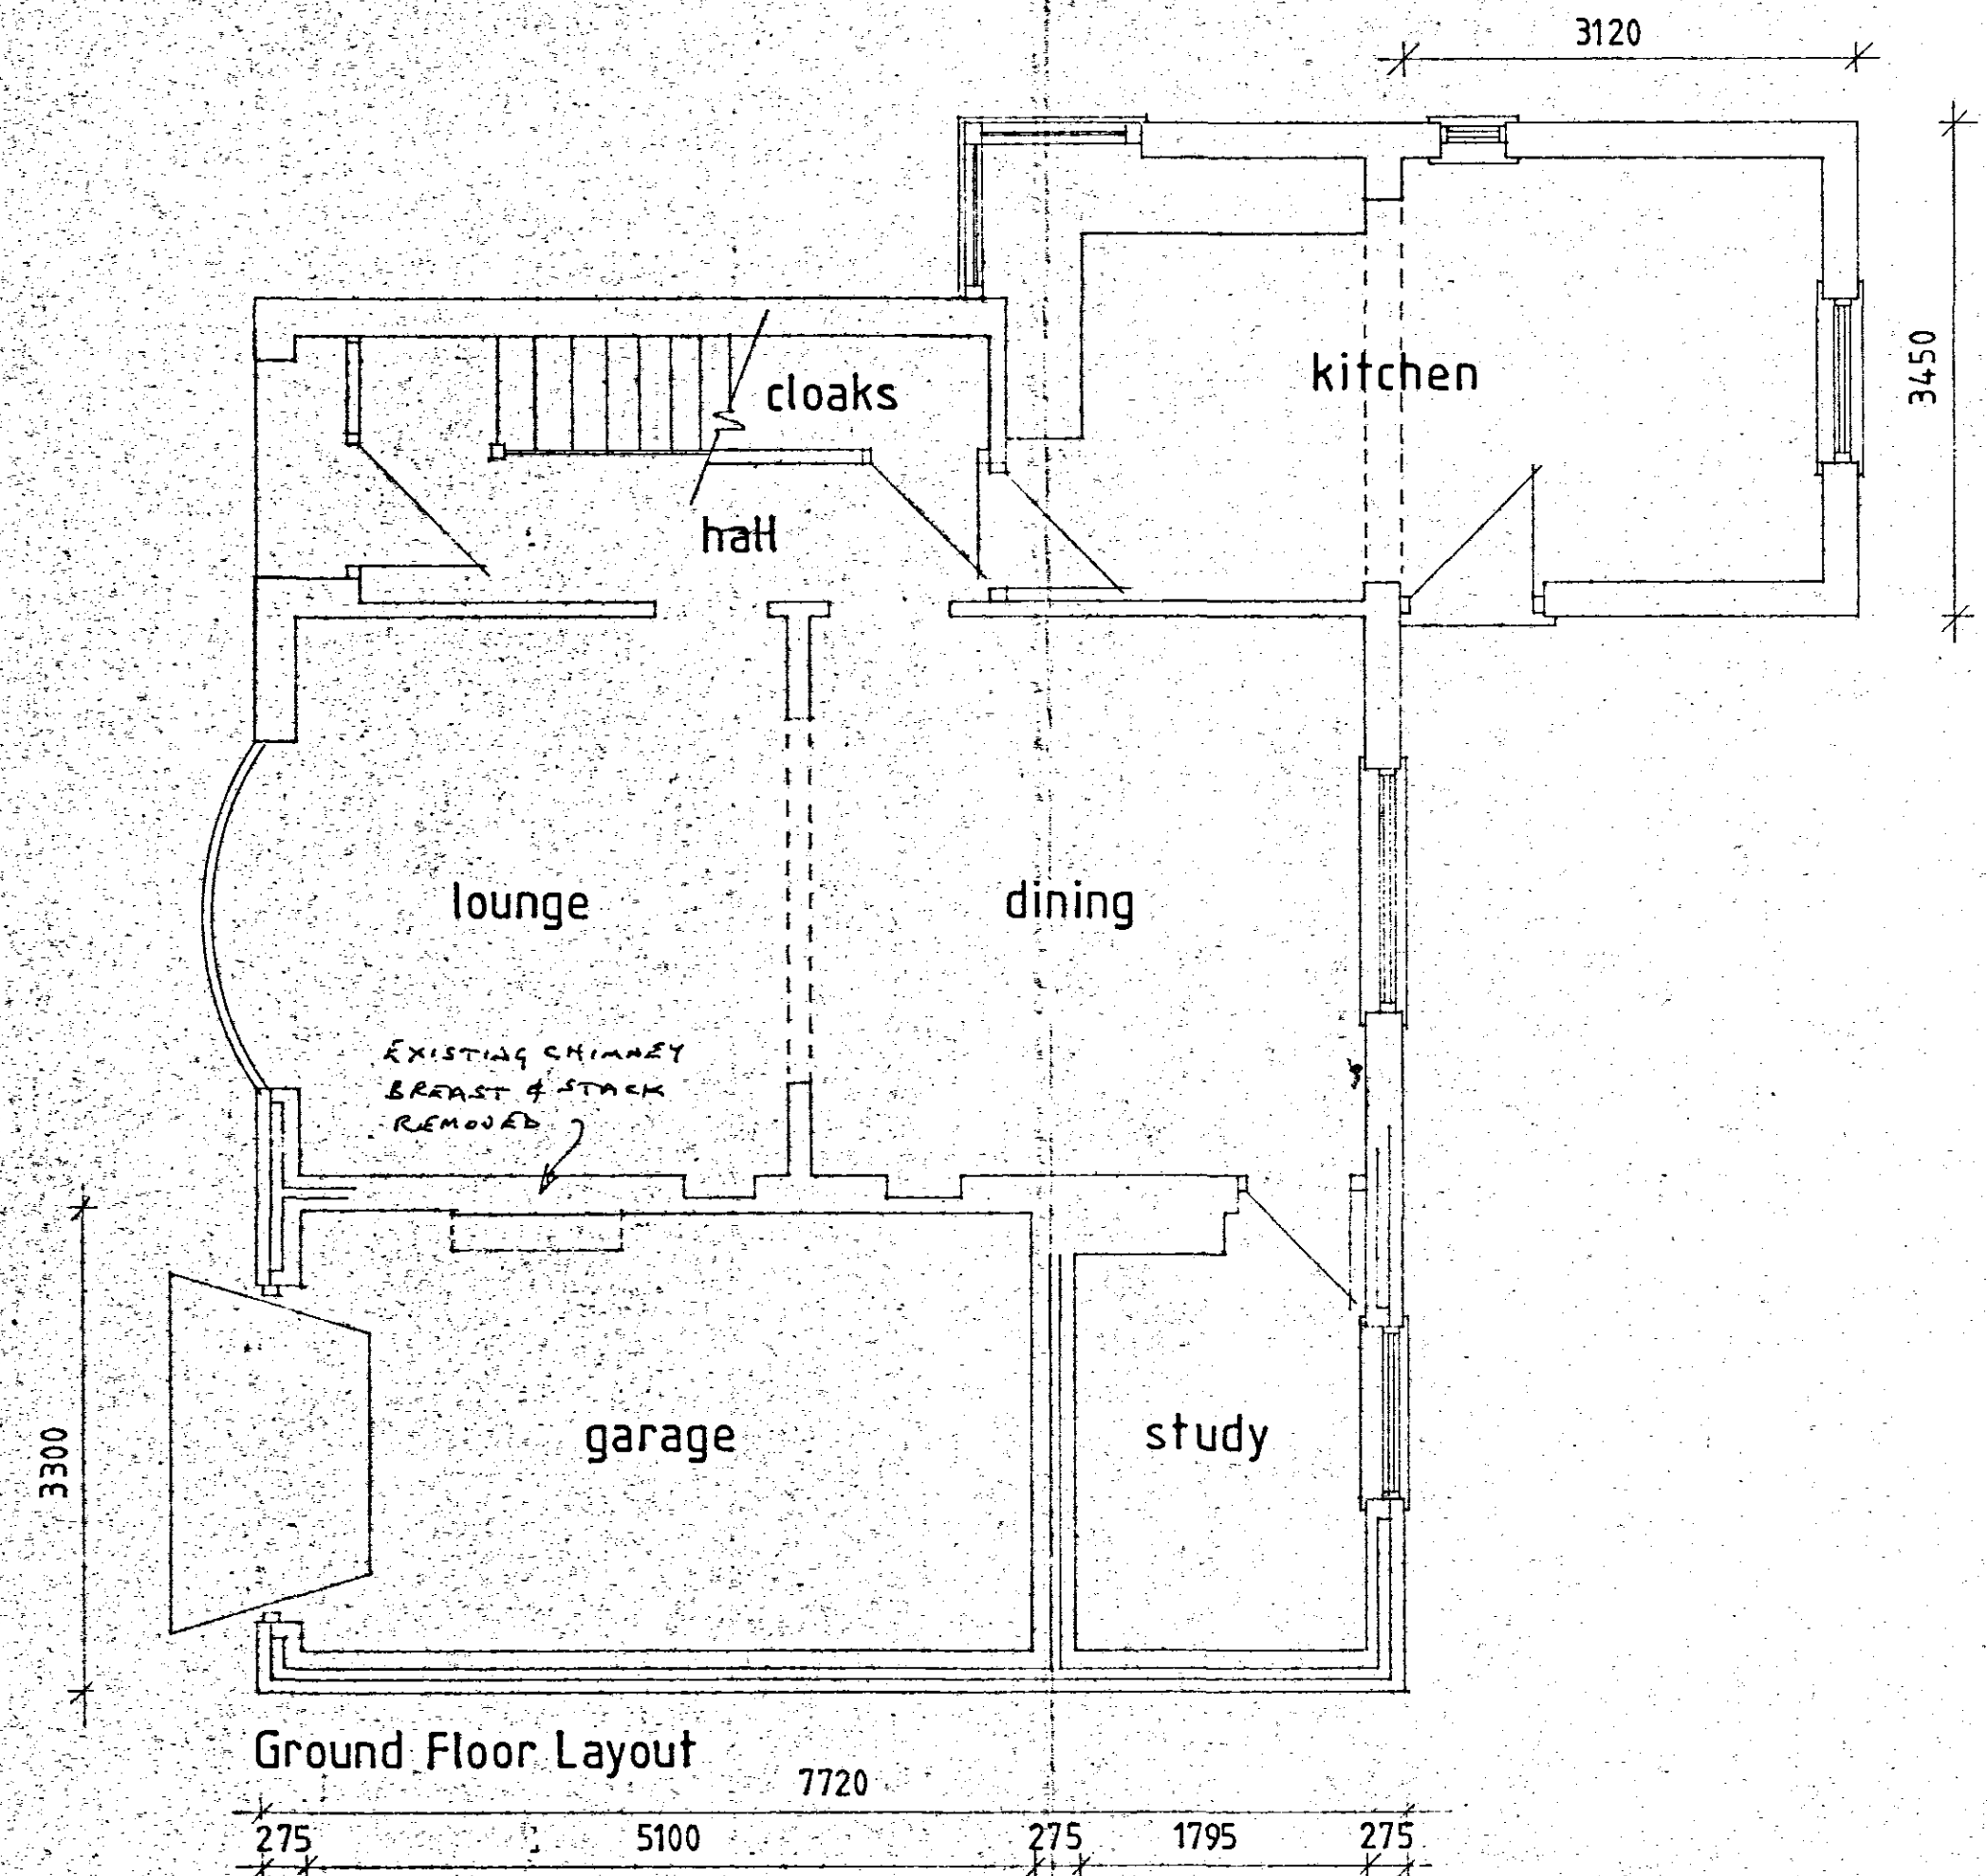
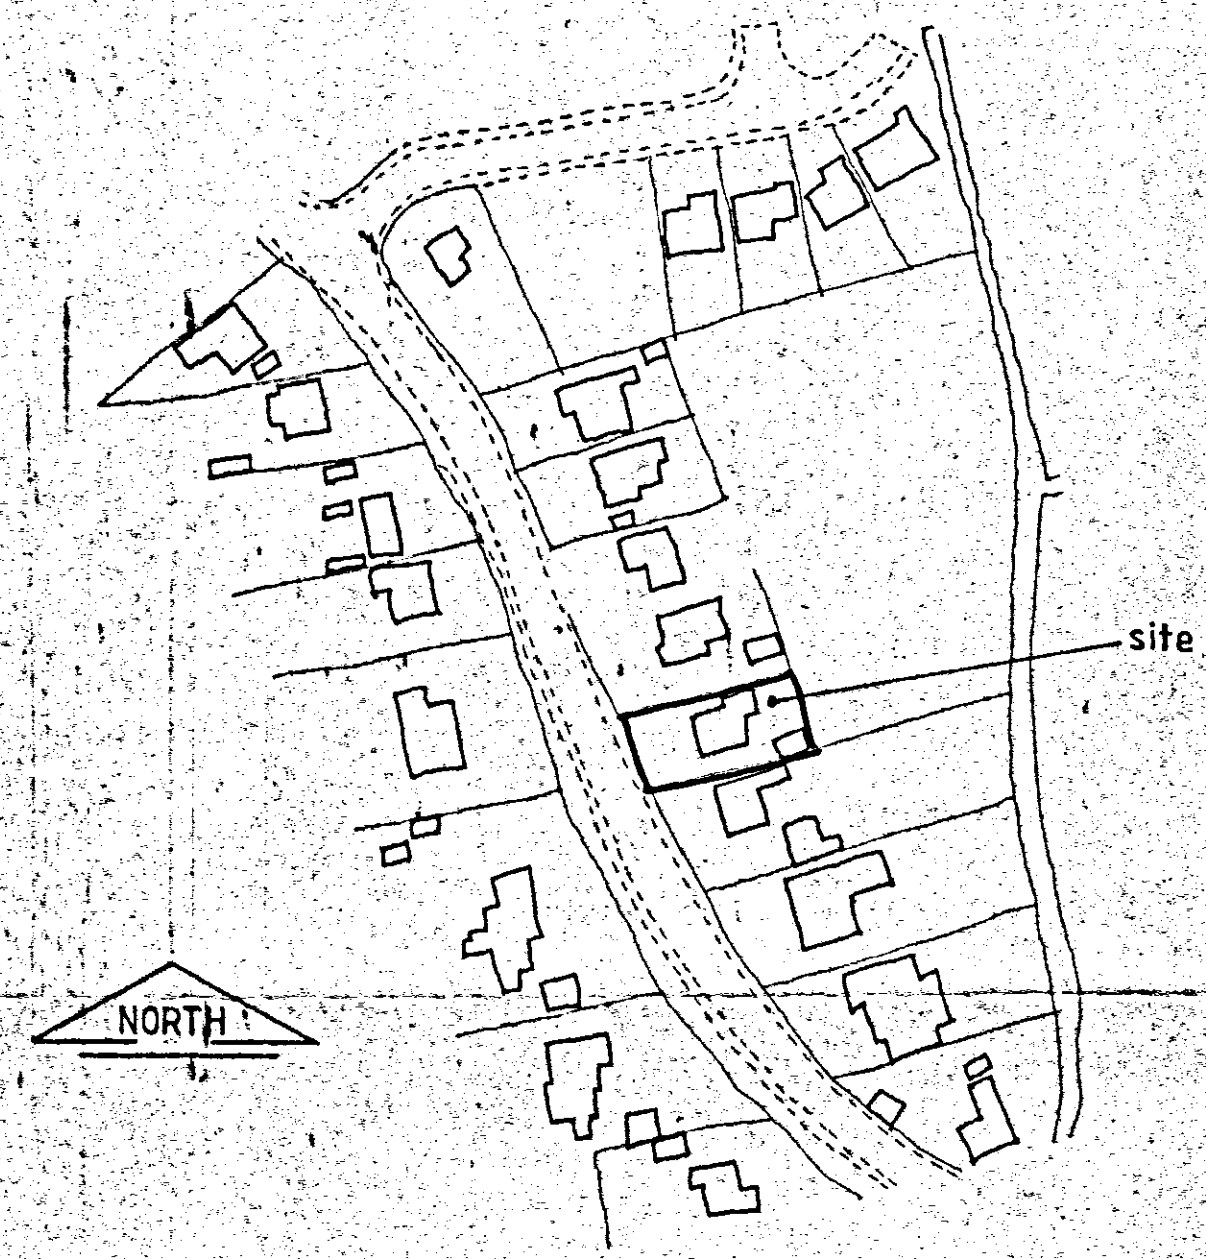


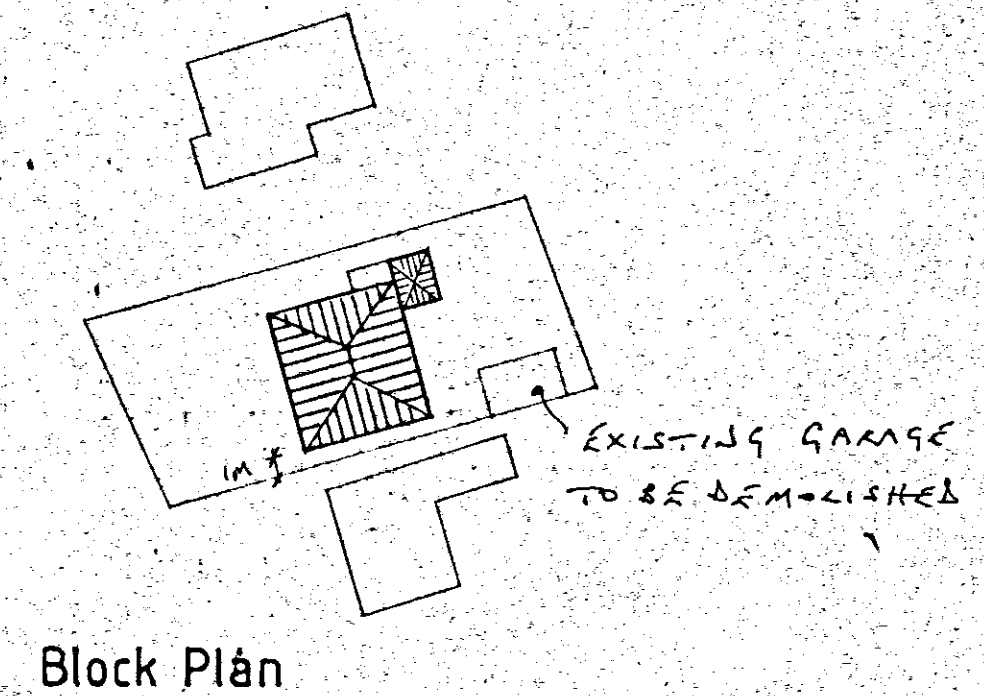

EXISTING

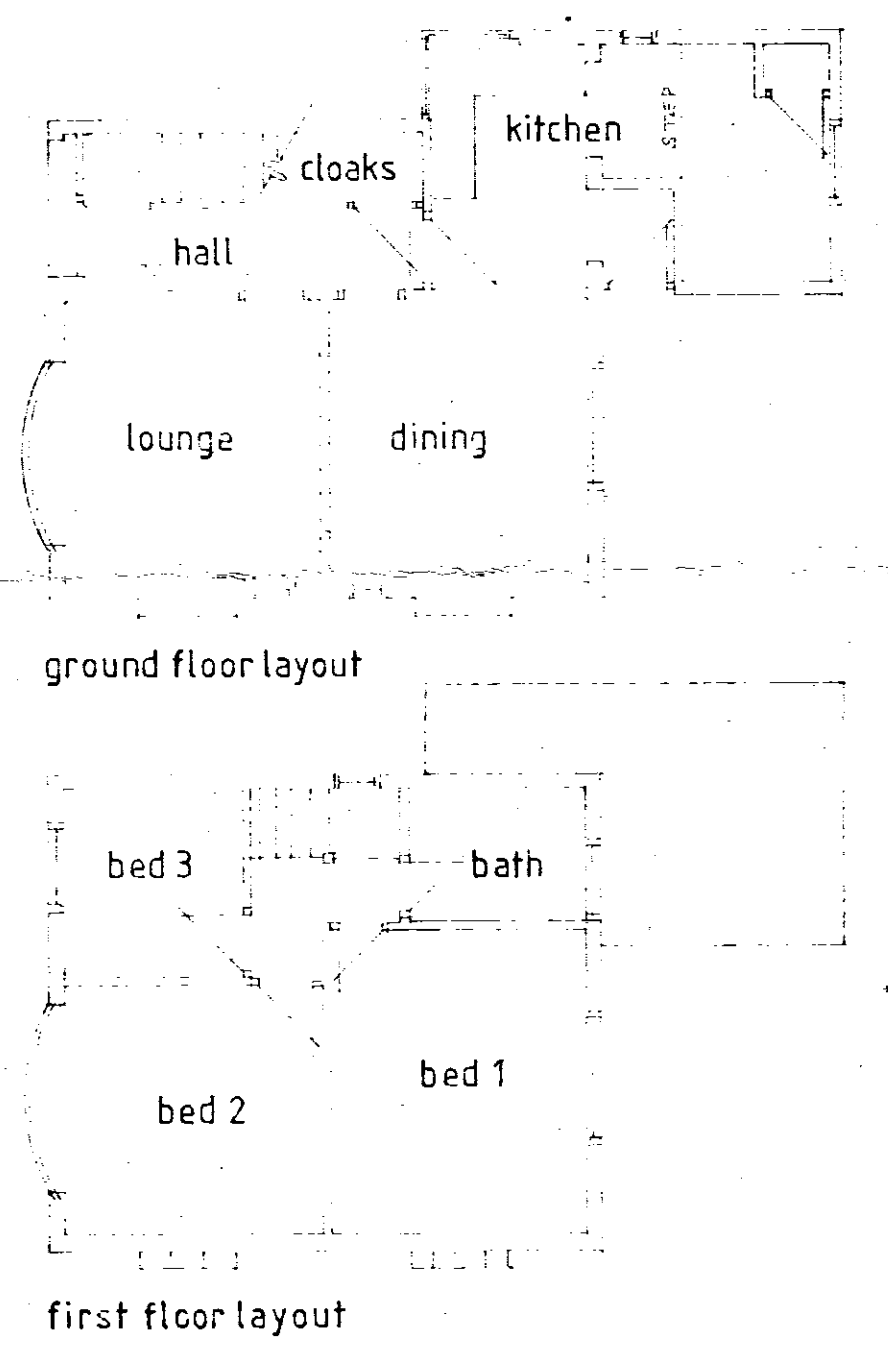

First Floor Bathroom Extension
& Two Storey Extension
For: - Mr & Mrs L Whelan
27 Northorpe Road
Donington
Scales 1:50 1:100 1:500 1:1250
January 2007
Dwng No AS1071a

PLANNING PERMISSION
25 MAY 2007
0714/07

**PLANTEC
BUILDING
SERVICES**
Woodstock
Dycote Lane
Welbourn
Lincs LN5 0NL
Tel 01400 272588

**DETERMINED
PLAN**

REV 'A' ROOF LINE AMENDED 26/5/07
ALL DIMENSIONS TO BE VERIFIED ON SITE