



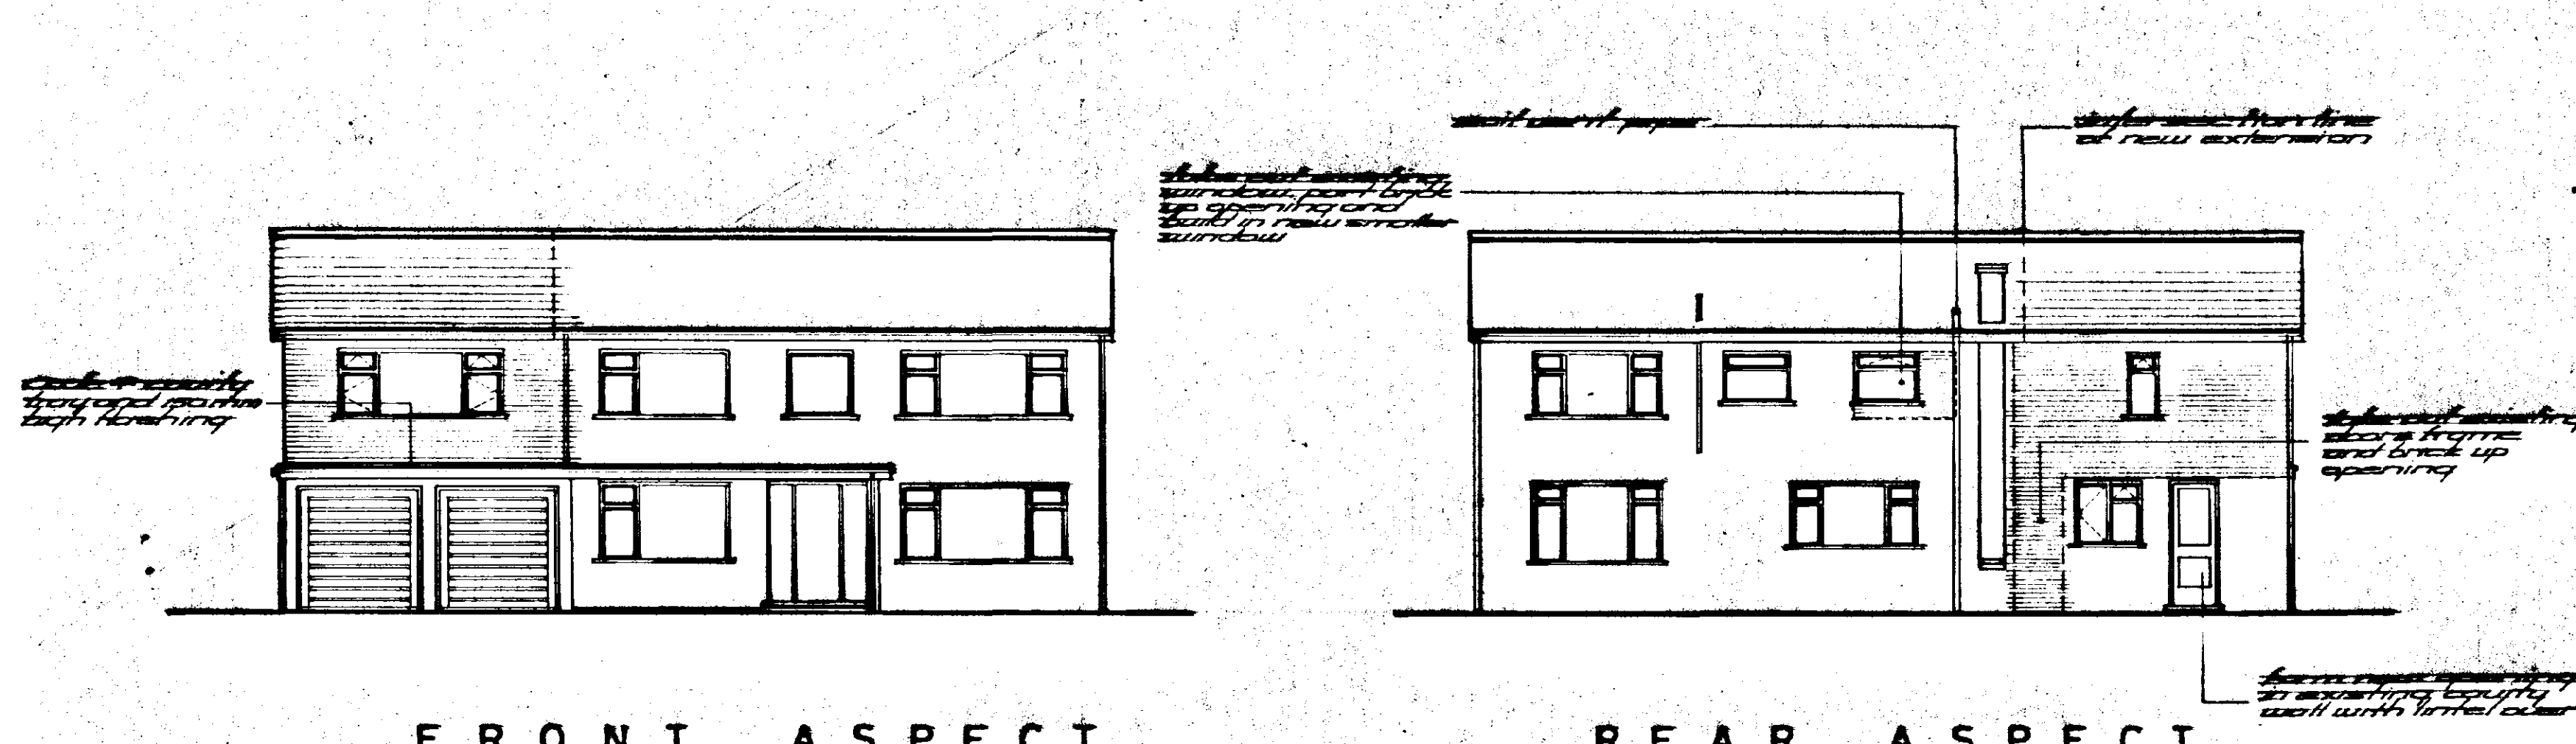

FRONT ASPECT


REAR ASPECT

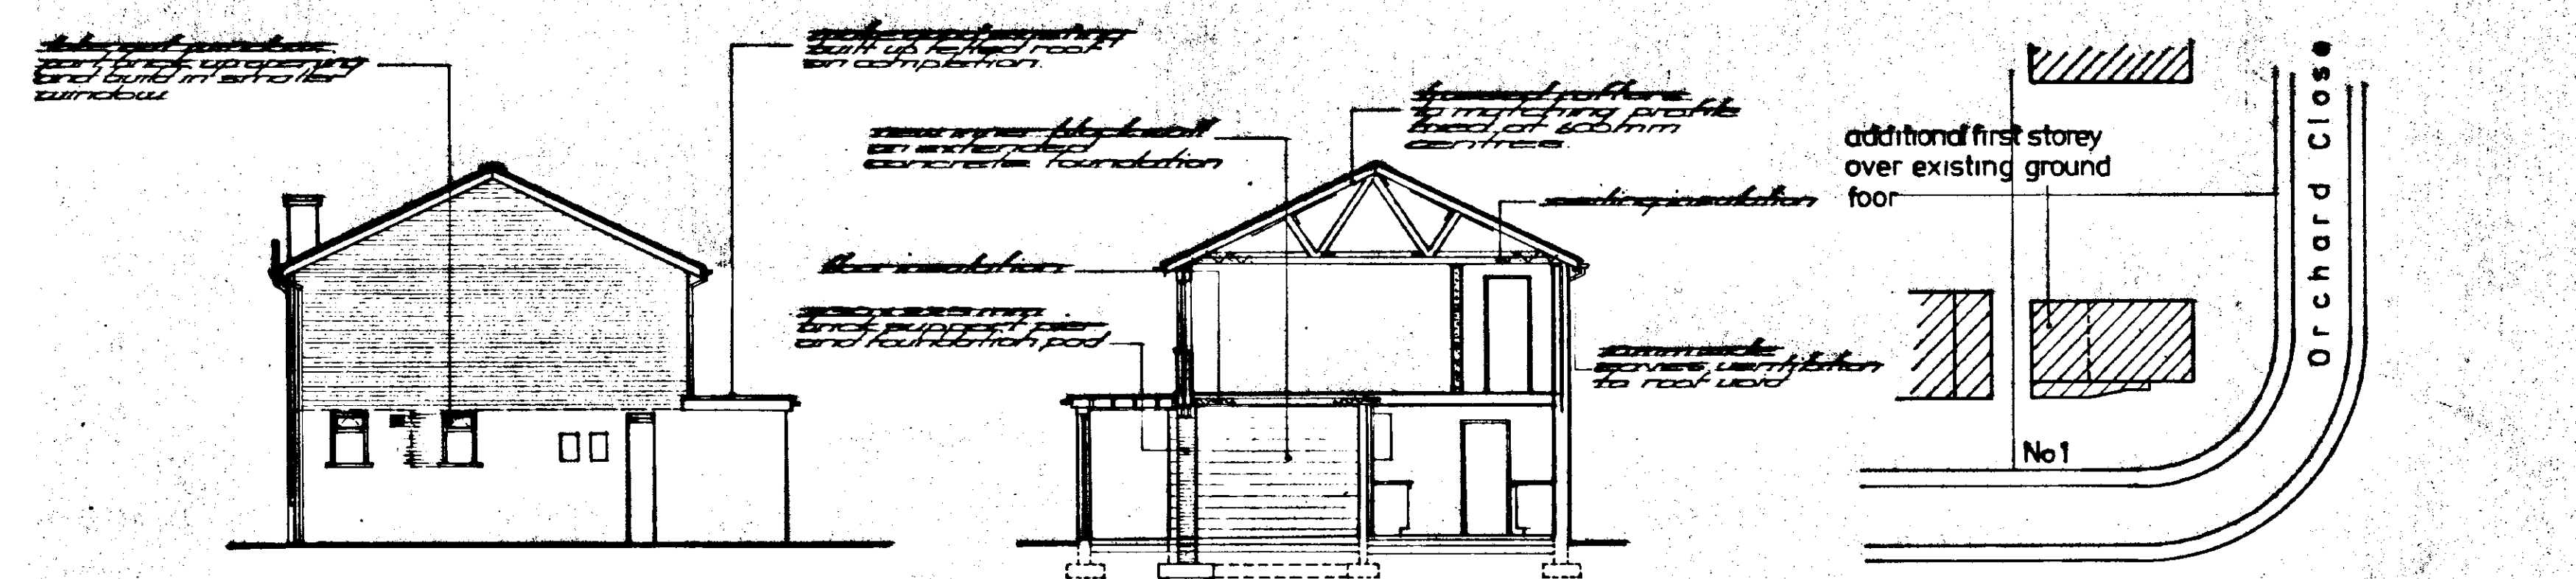


SIDE ASPECT scale 1:100

SECTION AA

SITE LAYOUT PLAN scale 1:500

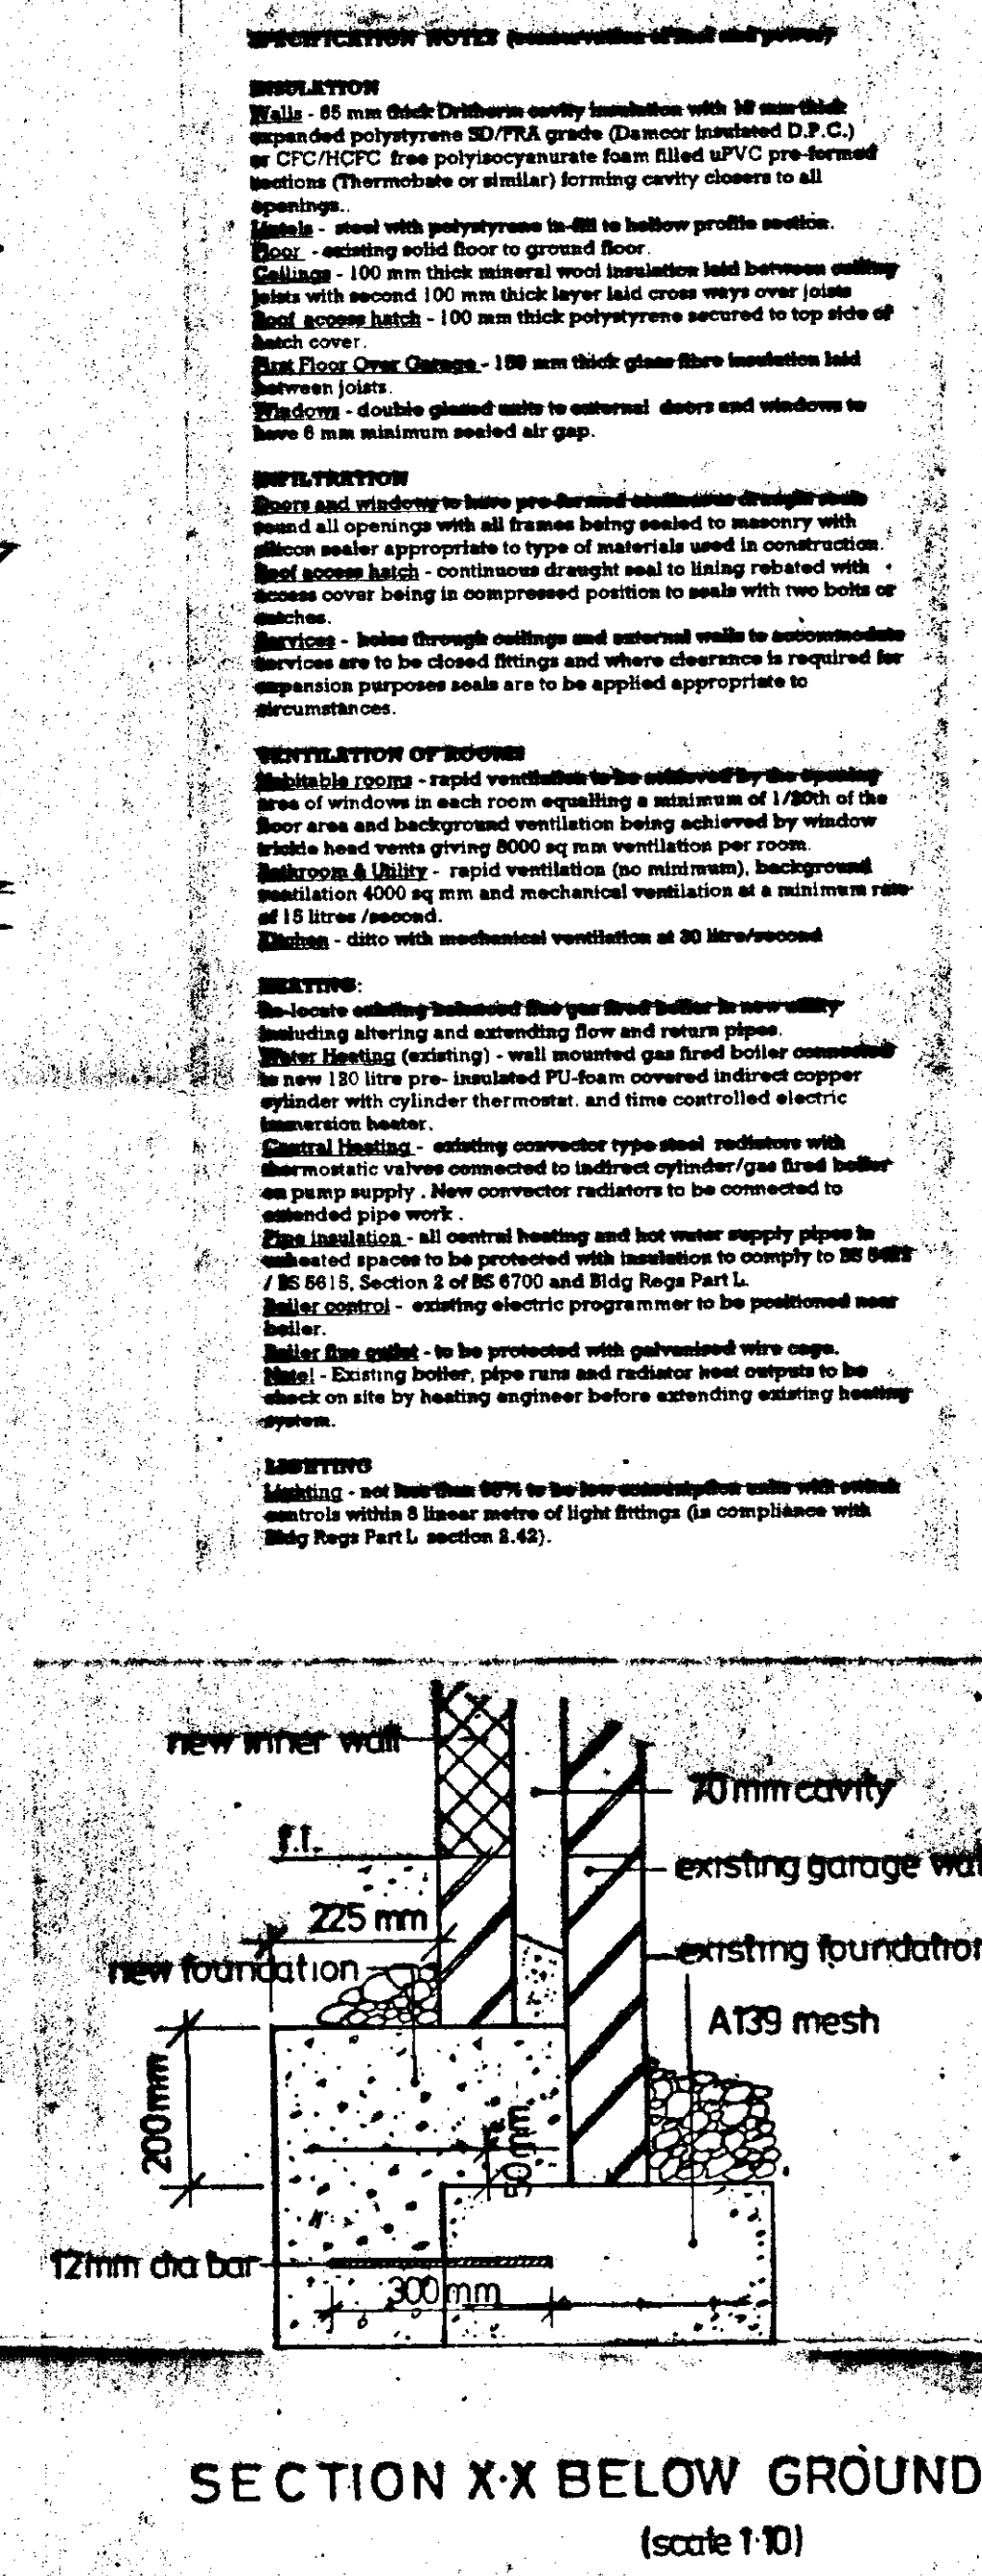

SECTION XX BELOW GROUND (scale 1:10)

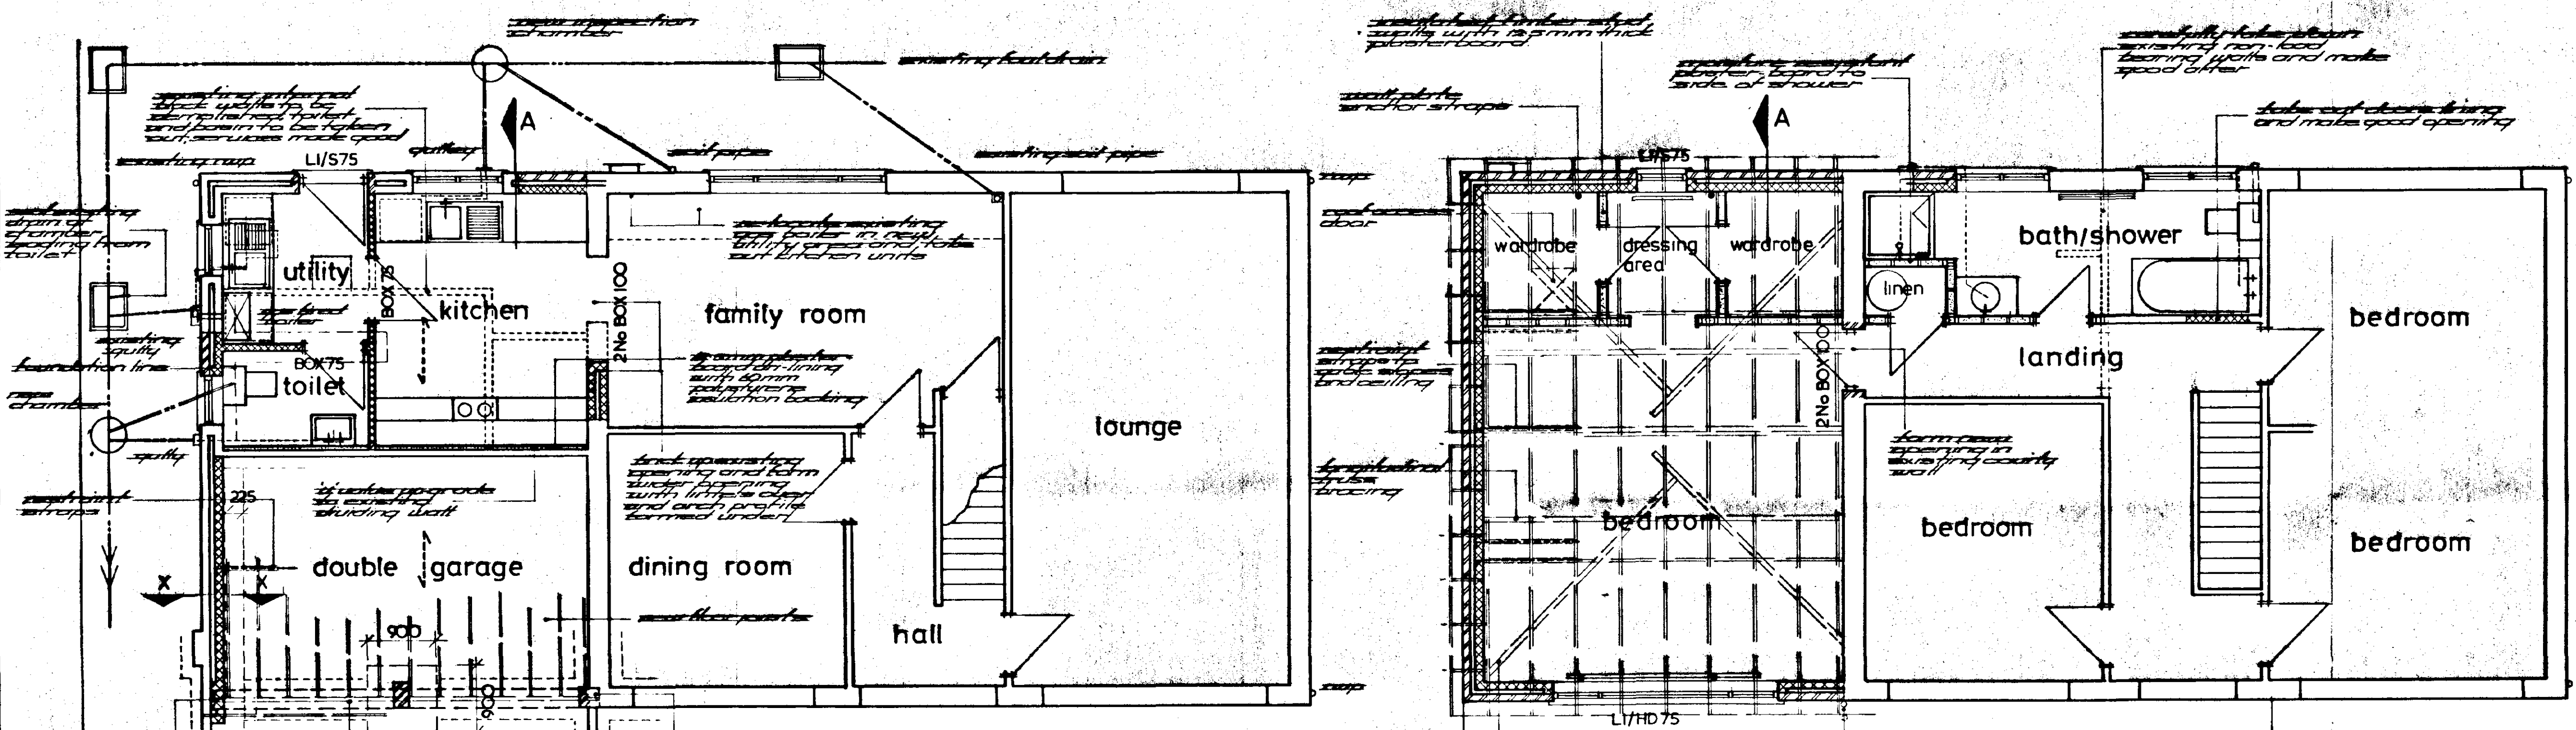


DETERMINED PLAN

Client
MR & MRS P.A. LYTH

Project
PROPOSED ALTERATIONS TO 1 ORCHARD CLOSE DONINGTON NEAR SPALDING LINCOLNSHIRE

Drawing No
TS-L-002-01

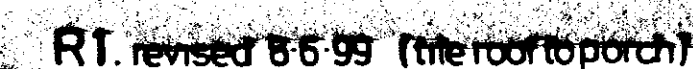

Client **MR & MRS P.A. LYTH**

Project: PROPOSED ALTERATIONS
TO 1 ORCHARD CLOSE
DONINGTON
NEAR SPALDING
LINCOLNSHIRE SOUTH HOLLAND DO

AMENDED PLAN

Ref. A

Drawing No TS-1-002-01-R1

**RESOUTH HOLLAND DEVELOPMENT
HOUSING & PLANNING**

-9 JUN 1999

07/14/97