

Amended 17 Jul 07

Architectural Design
by Michael Stokes
The I Studio.

P.O. Box 61

Donnington, Lincolnshire

PE22 7UD

Tel: 07949 499 388

© Copyright 2 April 07

DETERMINED
PLAN

Scale 1:50



AMENDED PLAN

Ref. A-1

SHDC
Planning & Development

19 JUL 2007







Ref: 071709

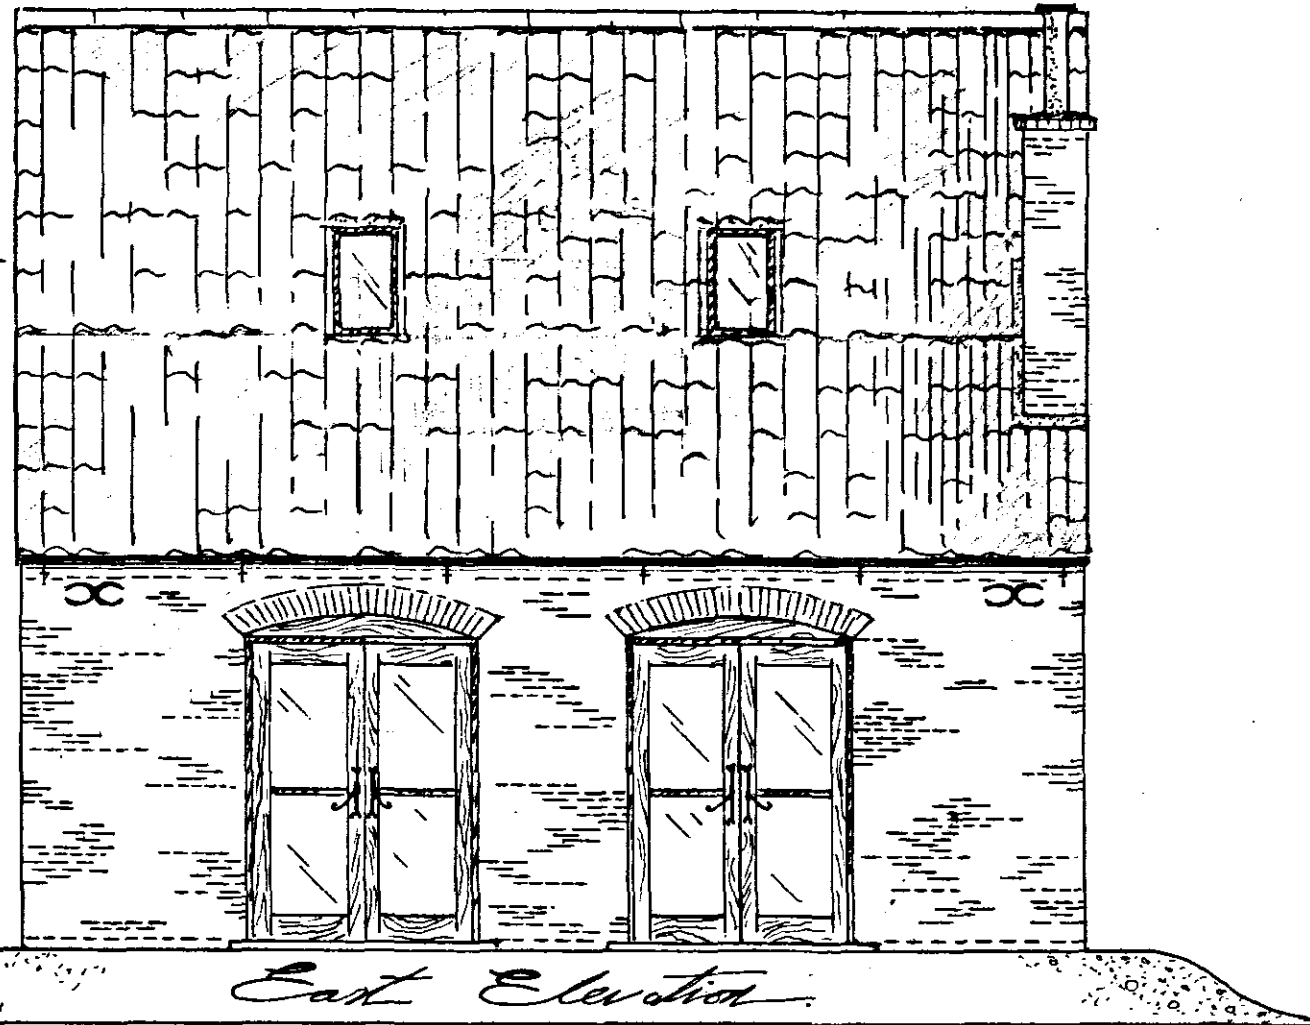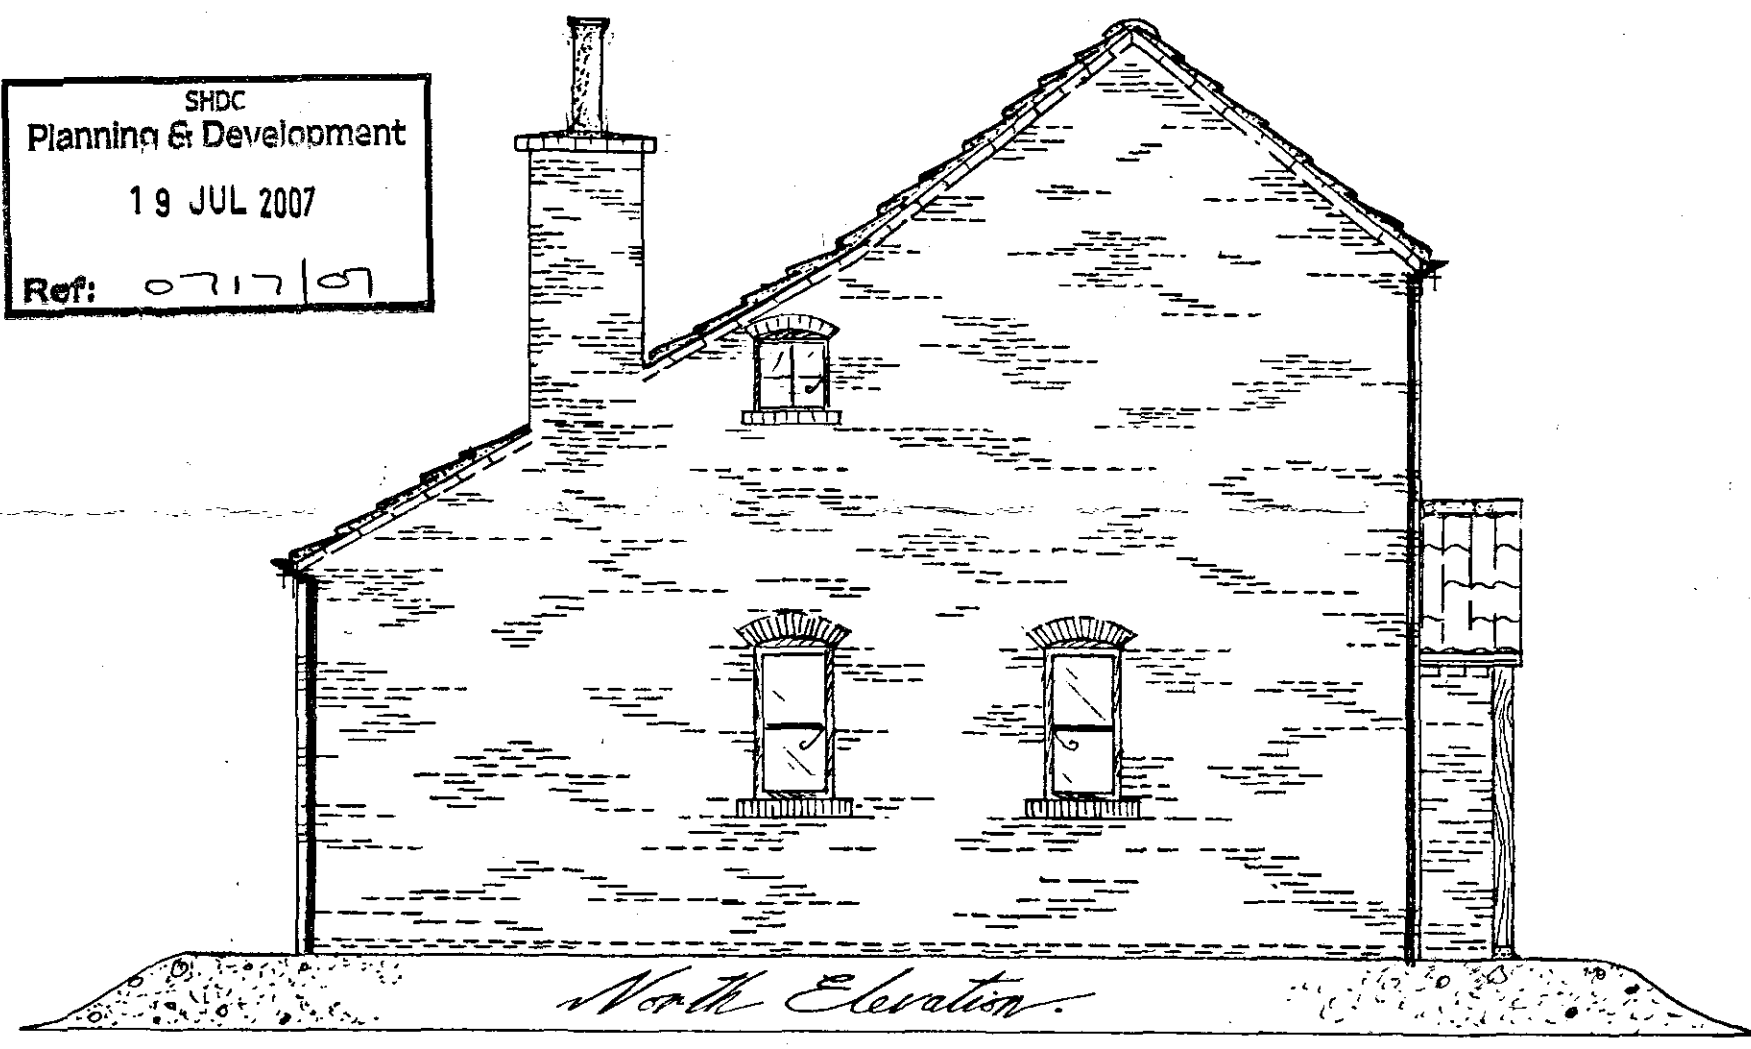

"Farrier's Yard"

Proposed:
Reconstruction of a typical Lincolnshire
2 Bedroom Cottage.
Built from authentic Reddish Brick - Sample Complete
With gentle Gabled Roof, With Working Chimney
and Simple Weathered Shuttered Pine Window Frames
and Doors. Complete With Iron Firehouse, Ties and
Rainwater Gutter.
Internally: Pine Wood Panelling With Exposed Floorboard
Over Ceiling, Simple Larder, Large & Brass
Furnace and Kitchen Cabinets, Window Sills
and Working Fireplace. Together With Open plan
interior for spacious Modern day Living!
"Reinstating one of the many lost
Lincolnshire Cottages of the past"

Location:
Farrier's Yard, Goshill
Donnington, Lincolnshire
PE22 7UD

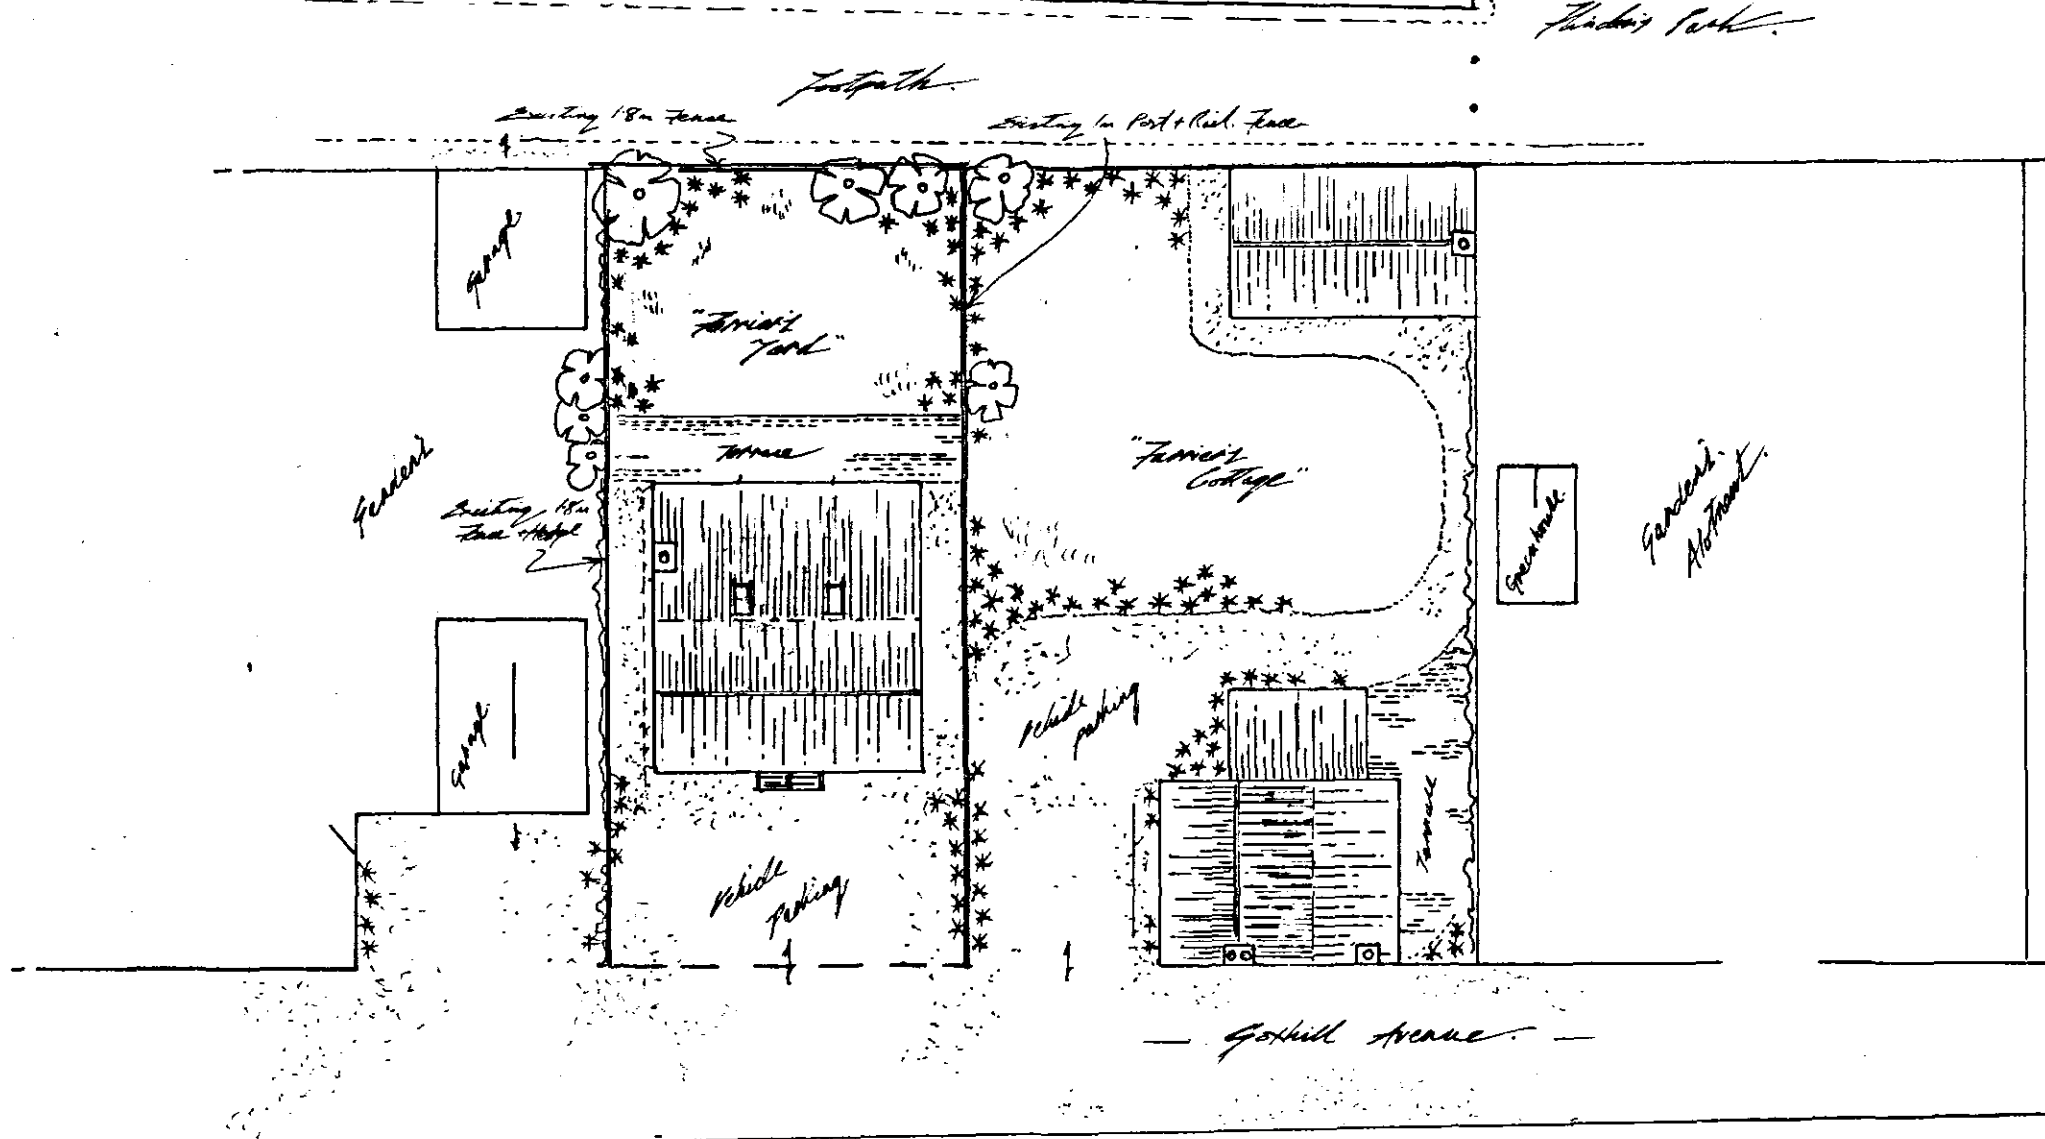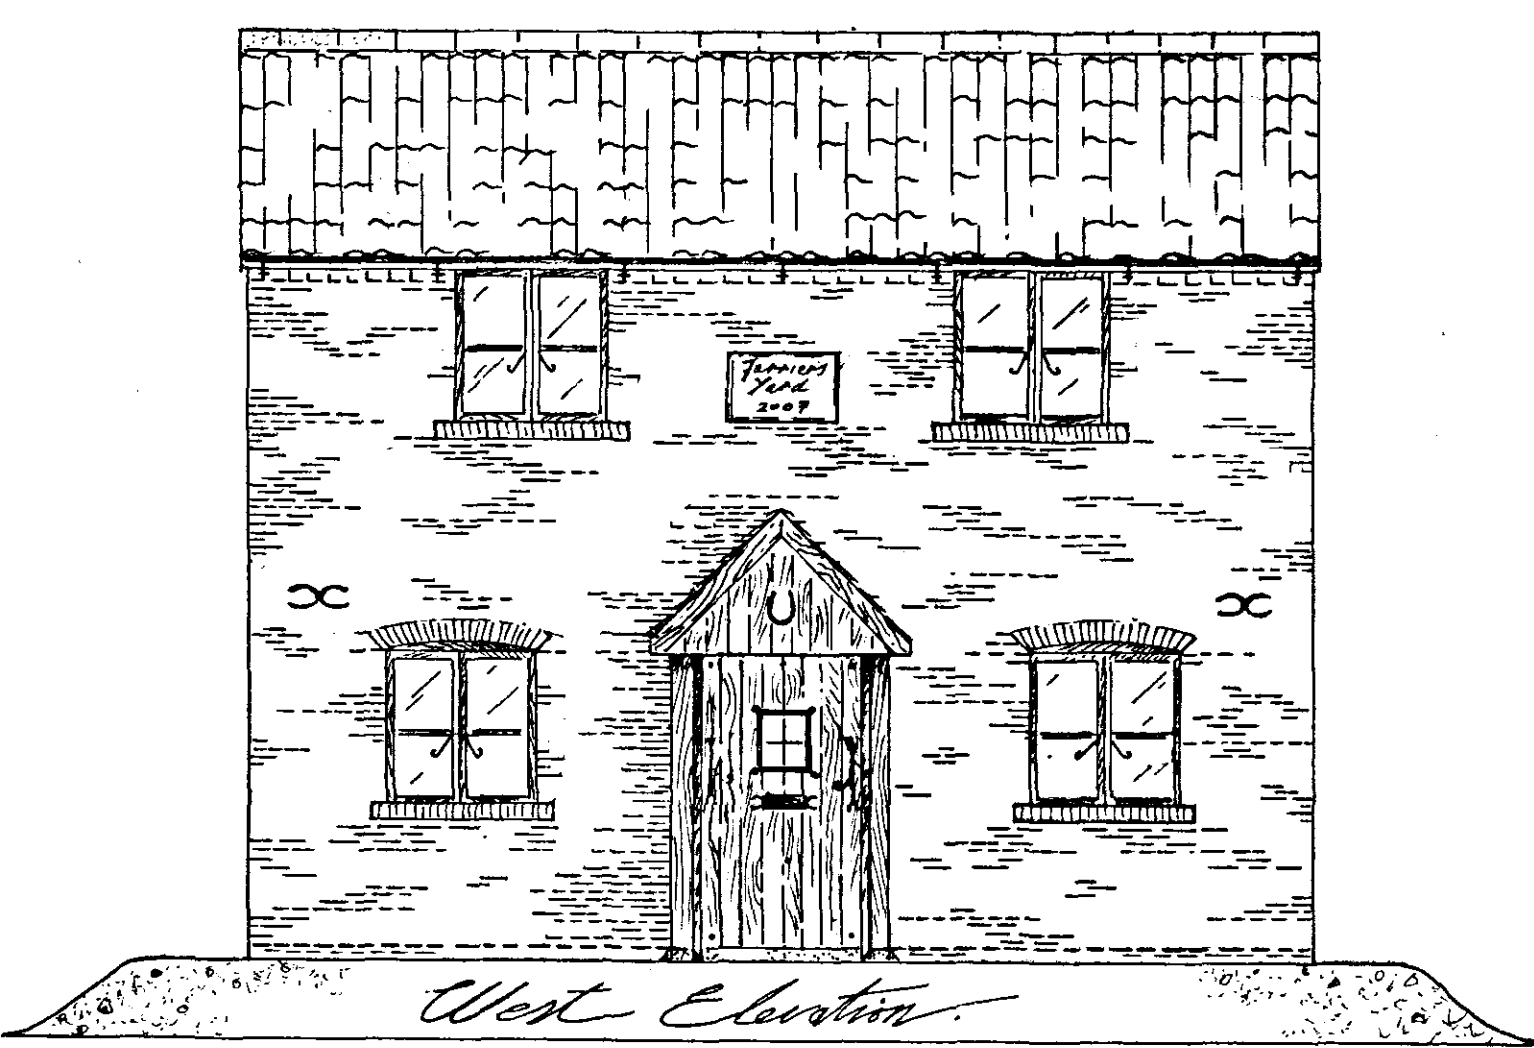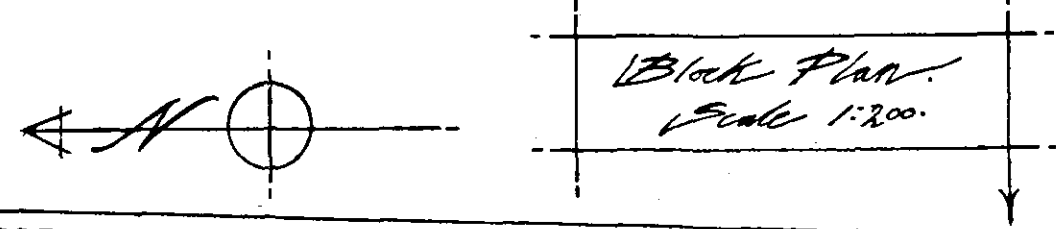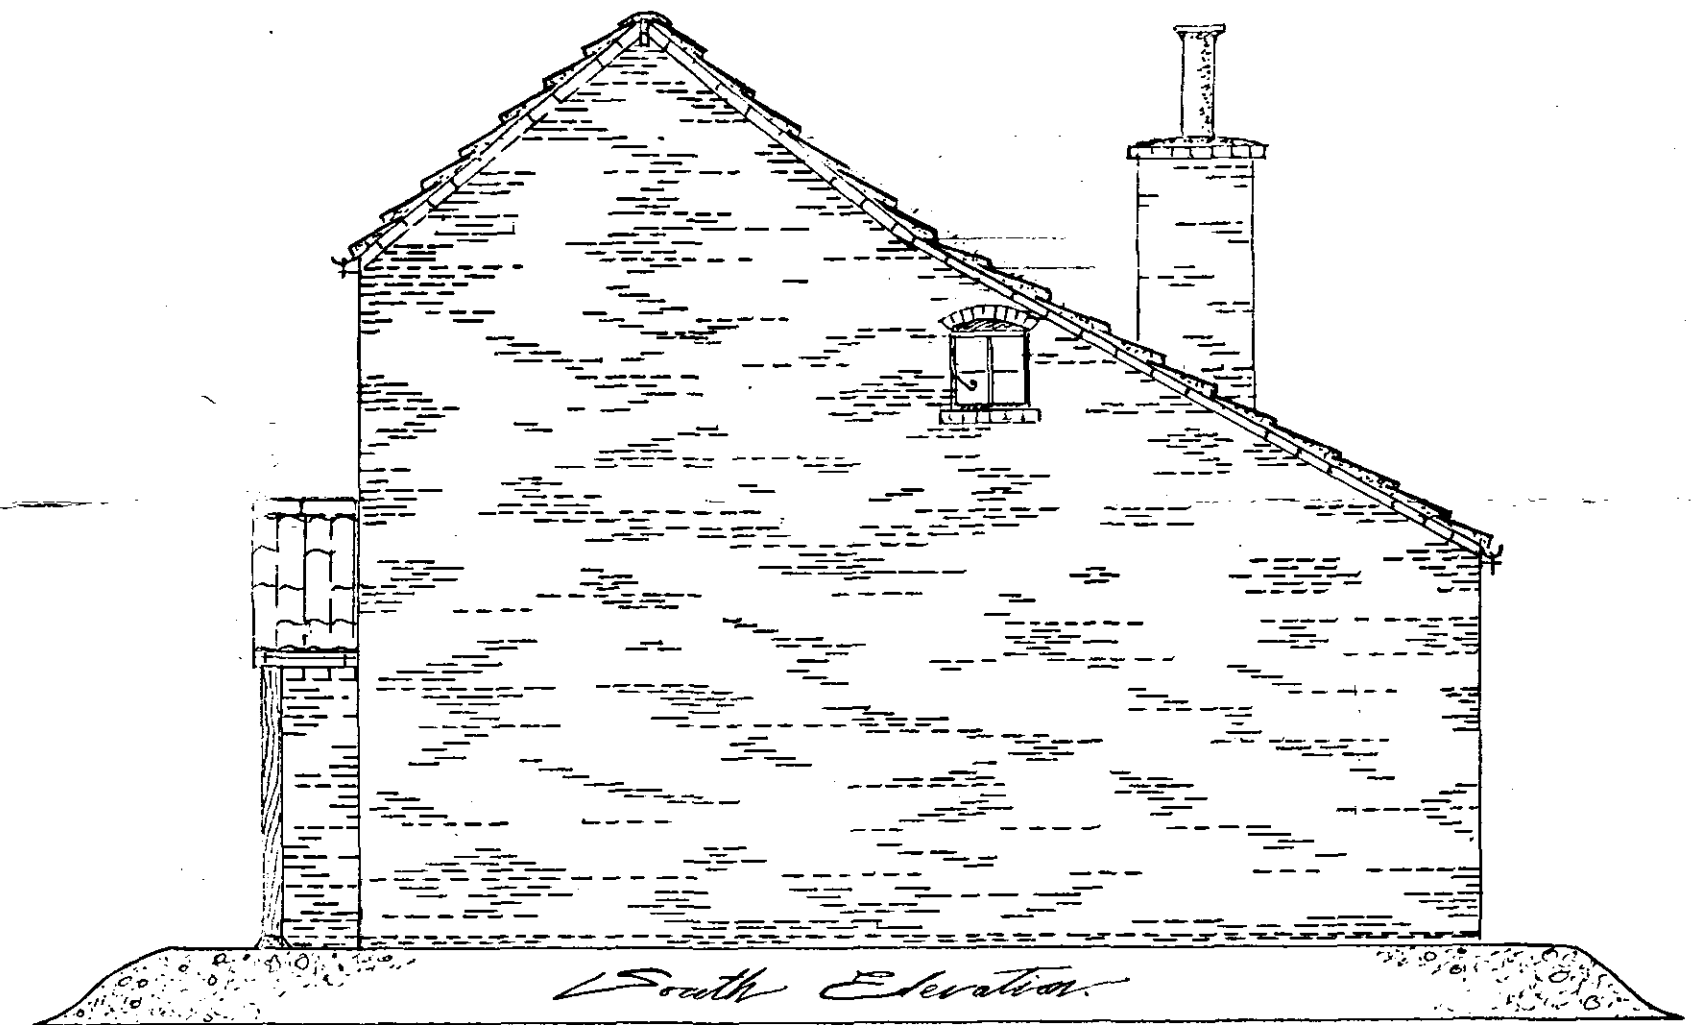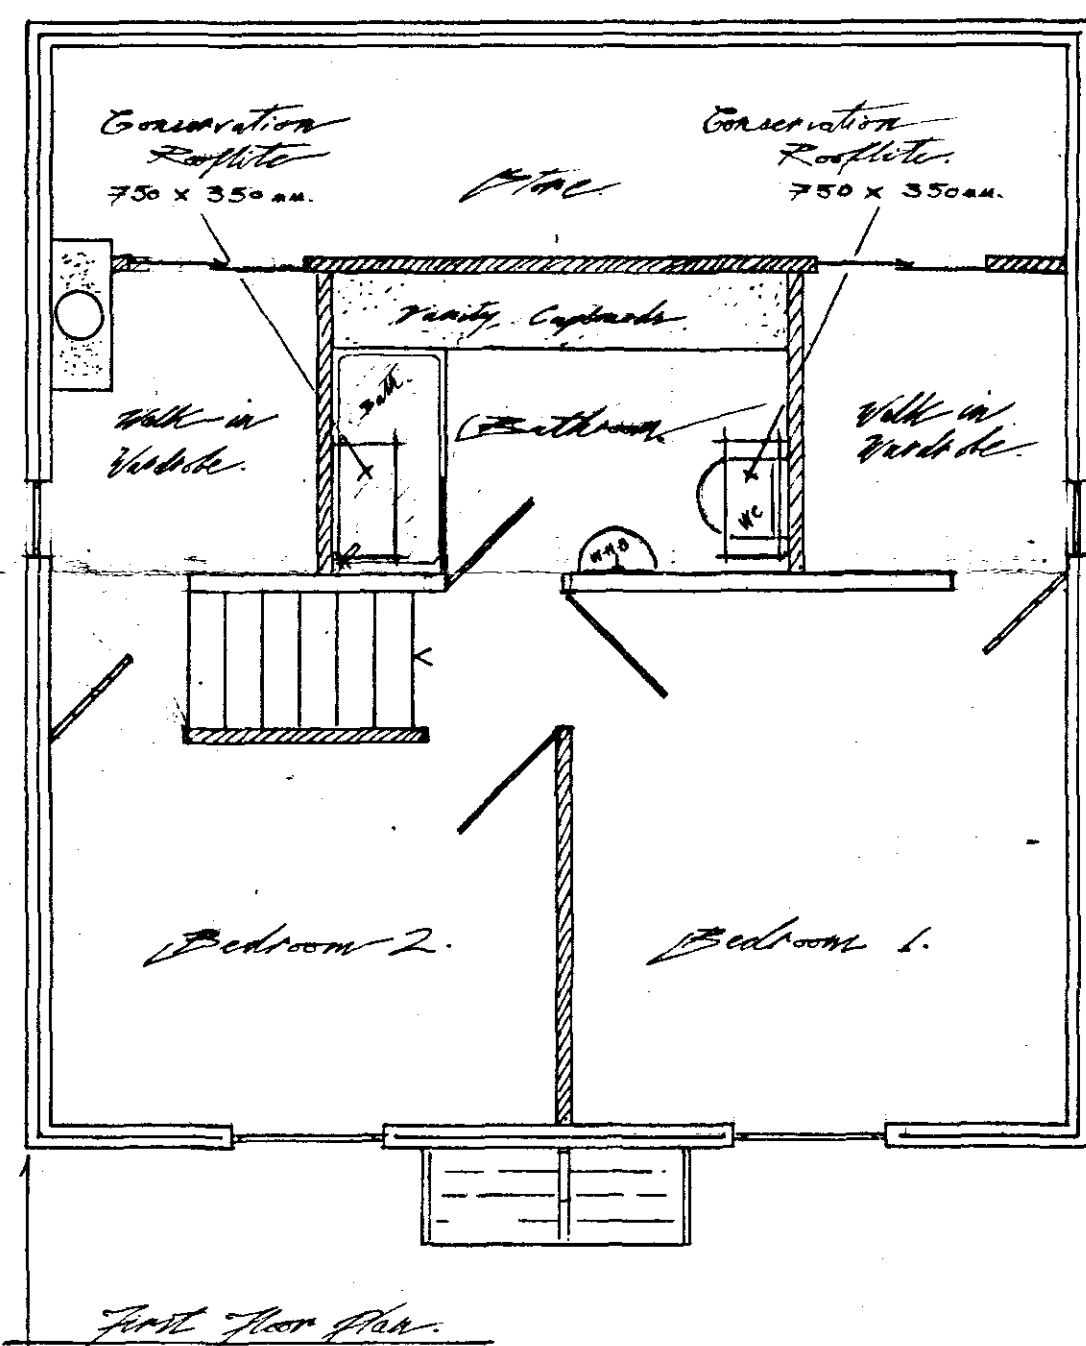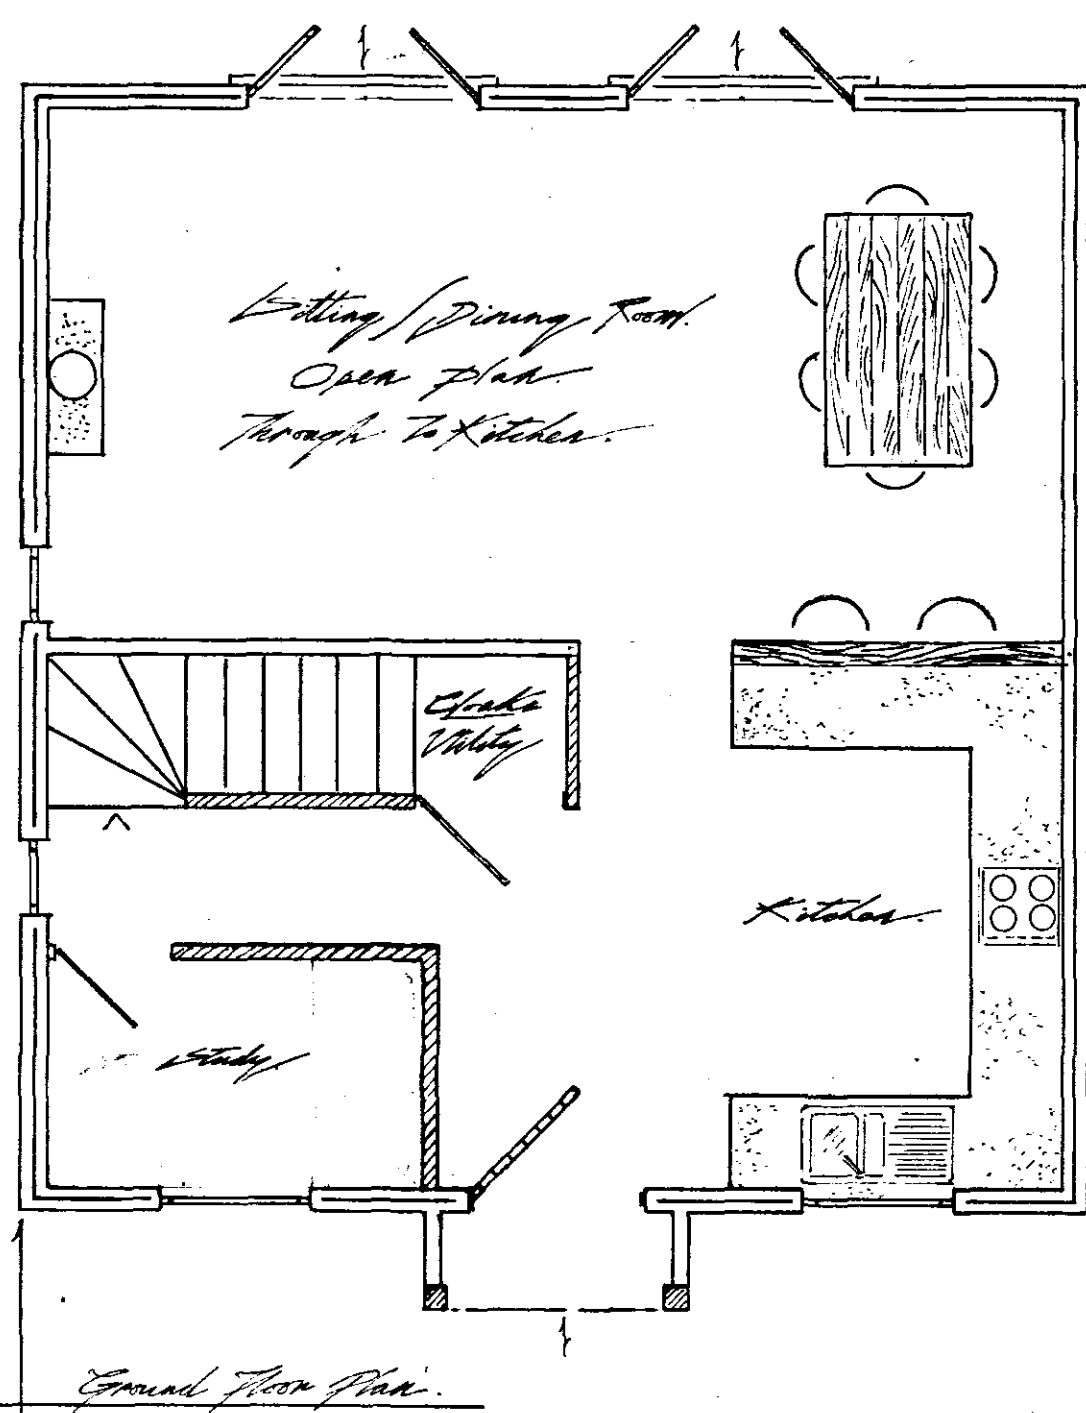

Farrier's Yard
19 JUL 07