
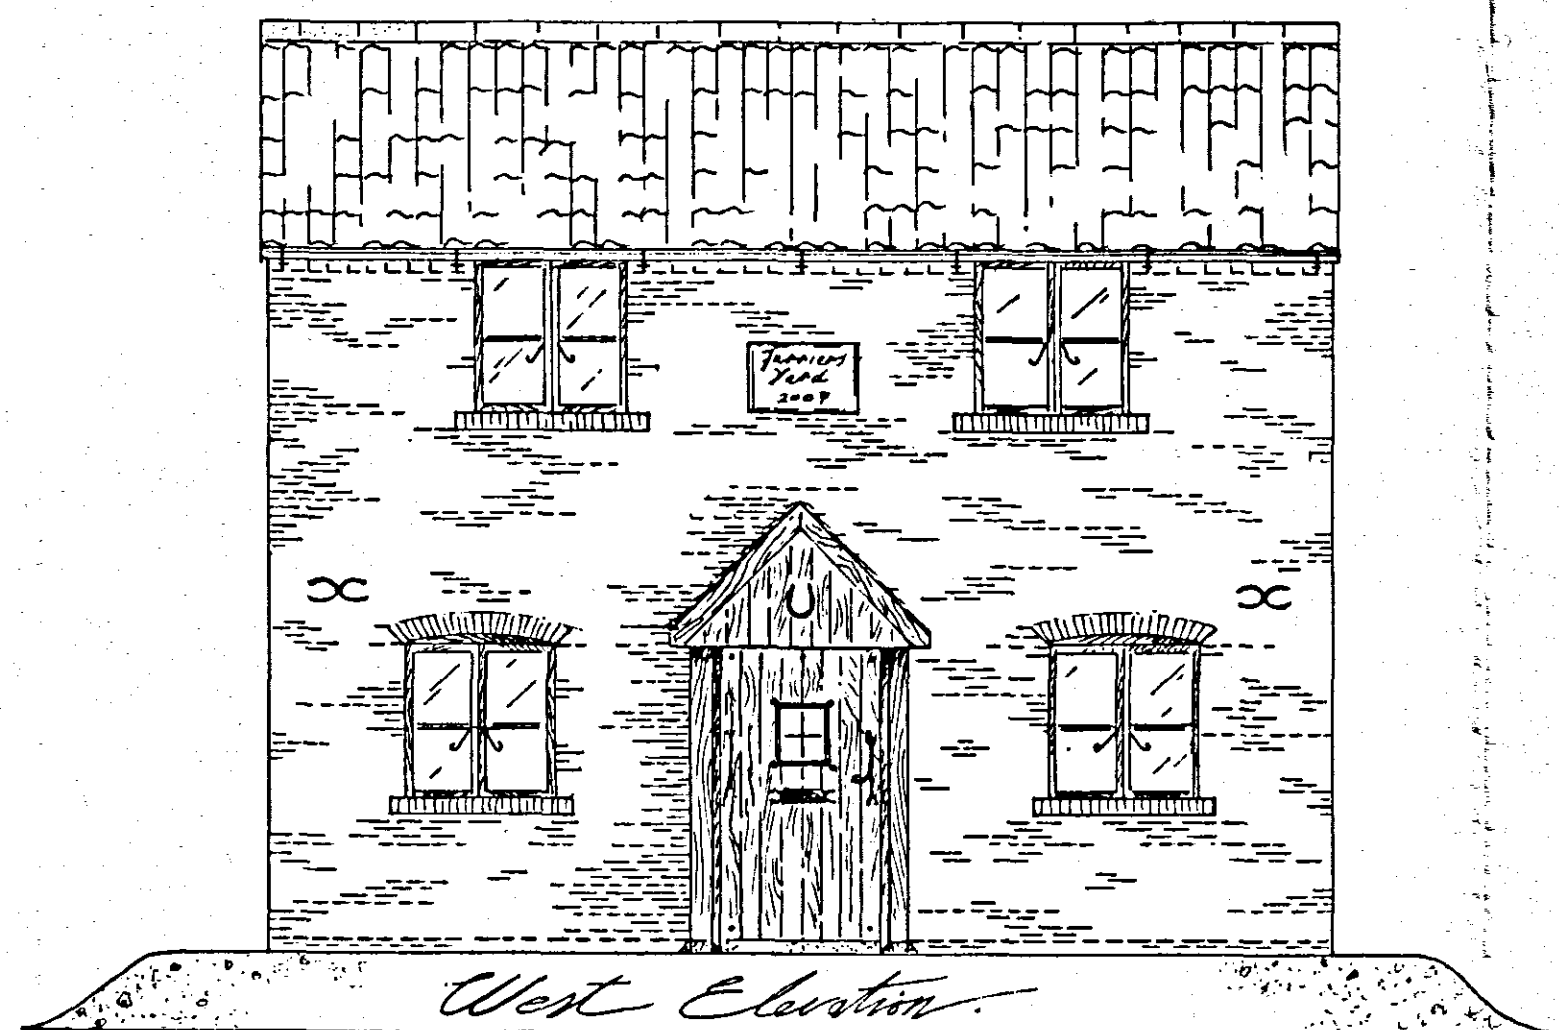
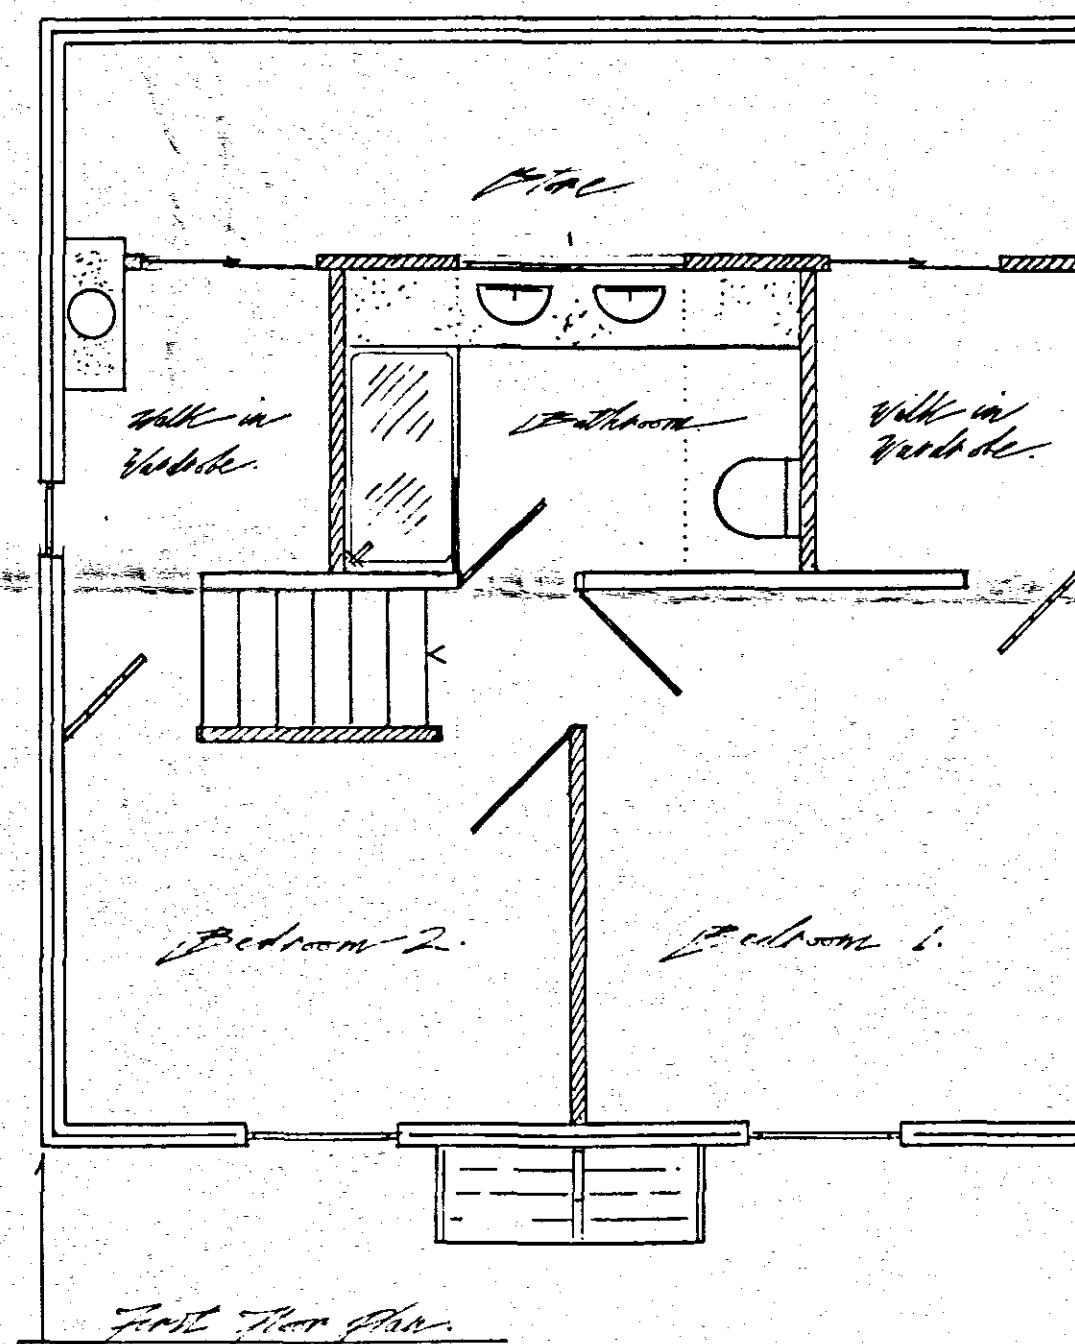
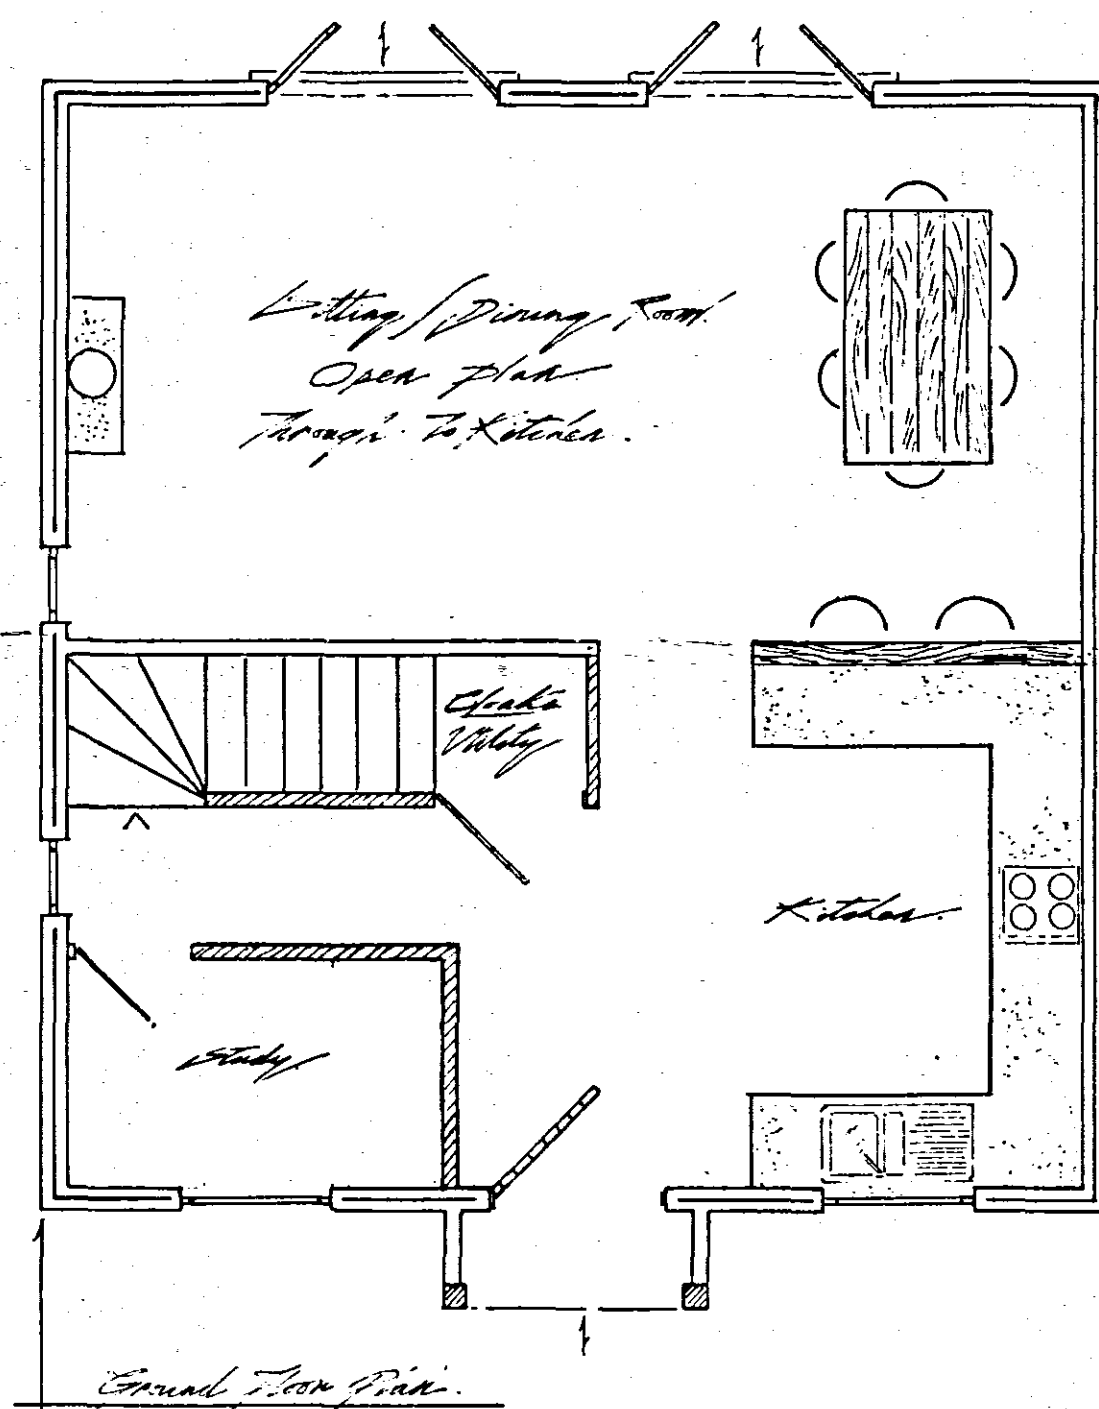
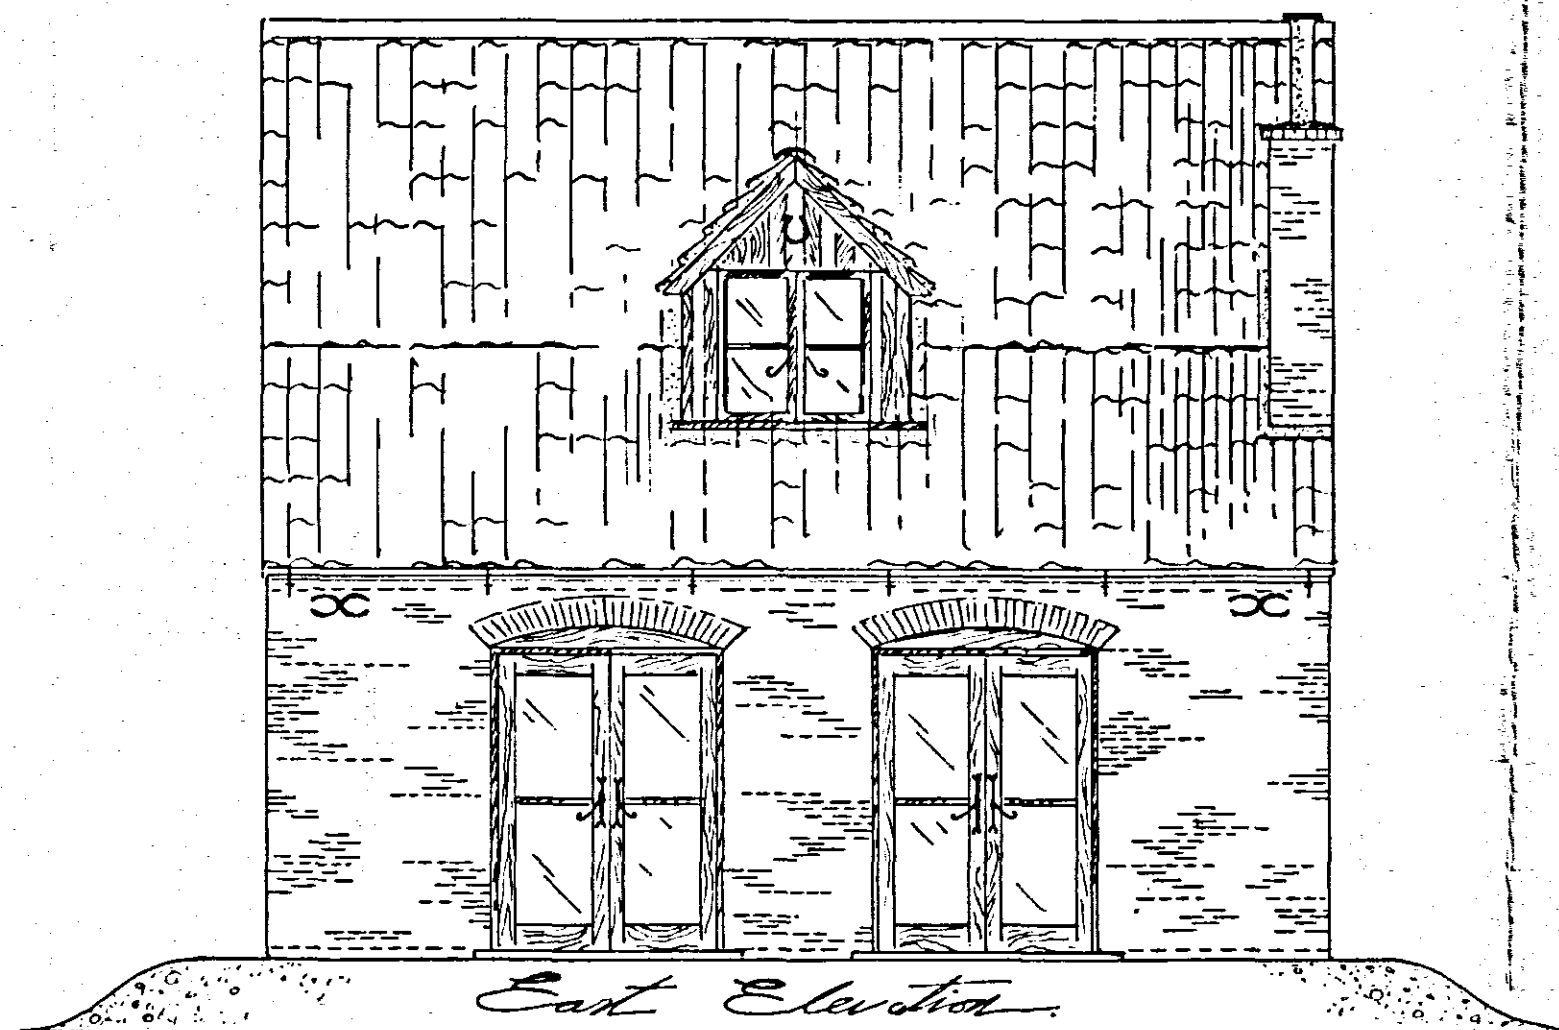


Architectural Design
by Michael Fisher
inc. - Studio
PO Box 61
Boston Lincolnshire
PERZ FILE
Tel: 07949 499 388
© Copyright 2 April 07

SUPERSEDED




Scale 1:50

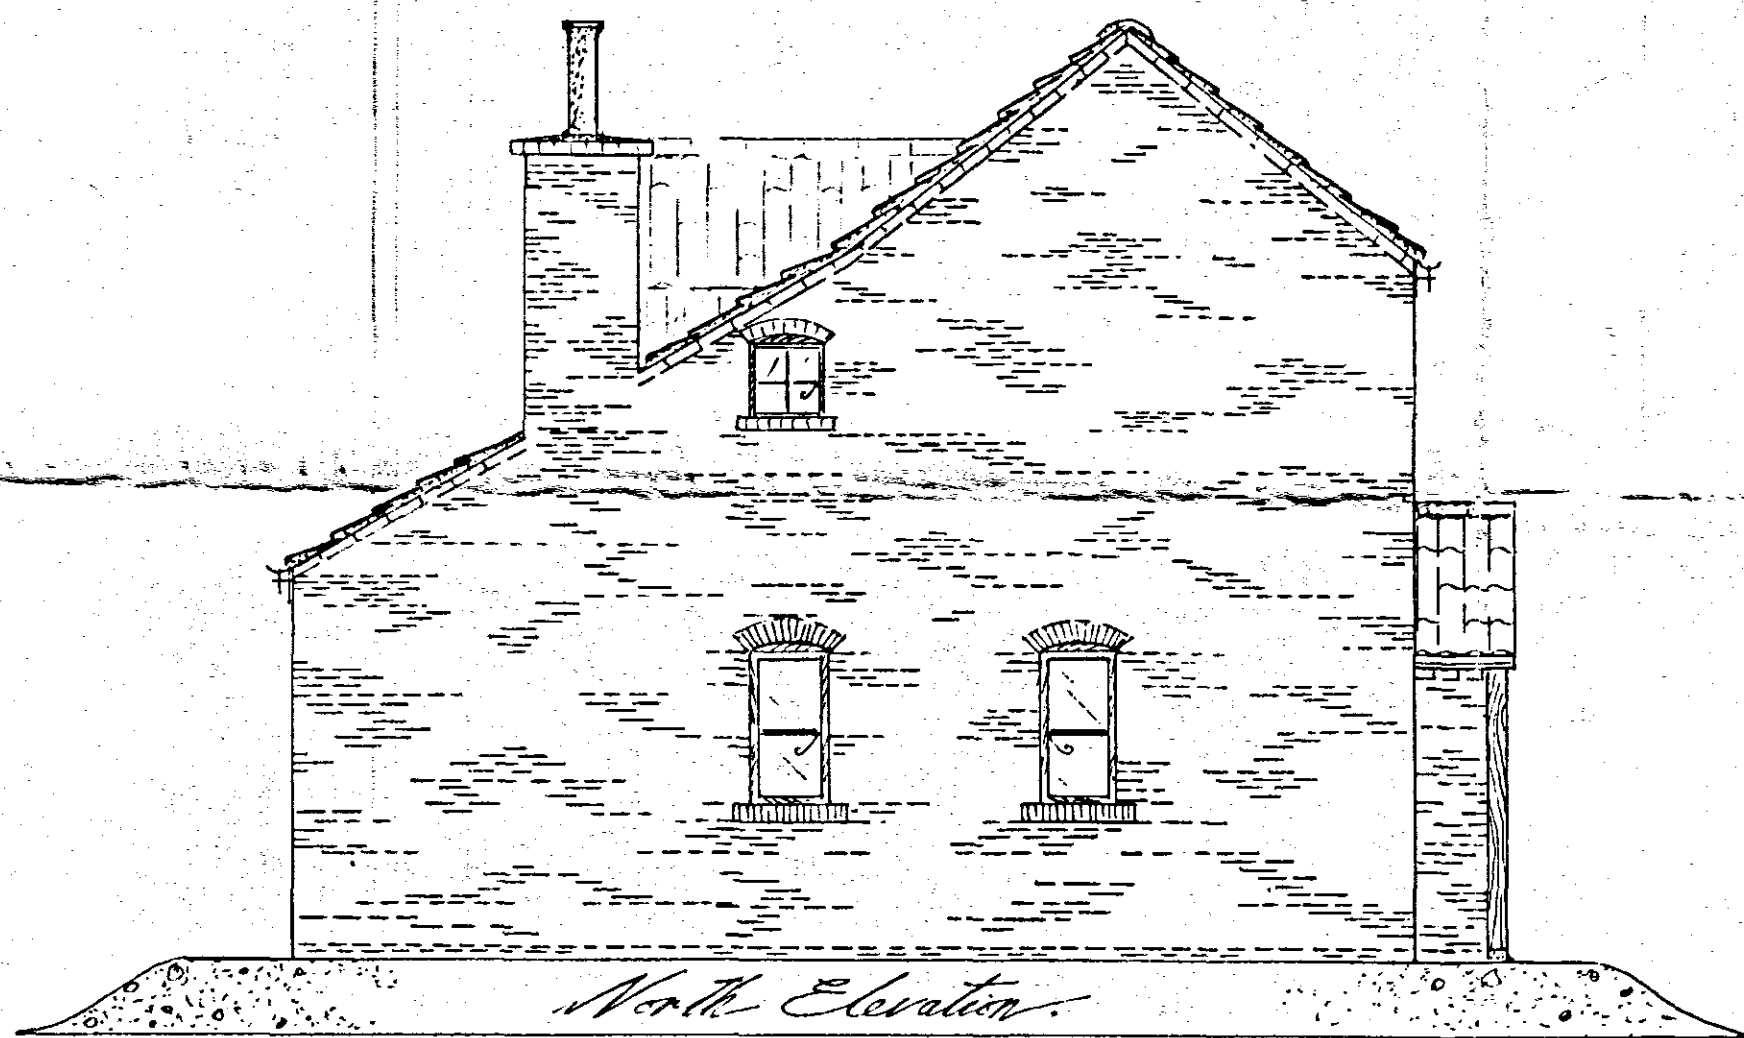

"Farriers Yard"

Proposed:
Reconstruction of a typical Lincolnshire
2 Bedroom Cottage
Built from authentic Red Lion Brick - Simple Complete
With gentle Gabled Roof With Working Chimney
and Simple Weathered Natural Finewood Window Frames
and Doors. Complete With Iron Fireplace, Tilers
and Rainwater Goods.
Internally: Finewood Panes with Exposed Floorboard
Over Beams, Simple Latch Lodge & Passage
Stairs and Kitchen Cabinets, Window Sills
and Working Fireplace, Together With Open plan
kitchen for Specialist Modern day Living!
"Reinstating one of the many lost
Lincolnshire Cottages of the past"

Location:
Farriers Yard, Goshill
Donington, Leicestershire
LE11 4SL

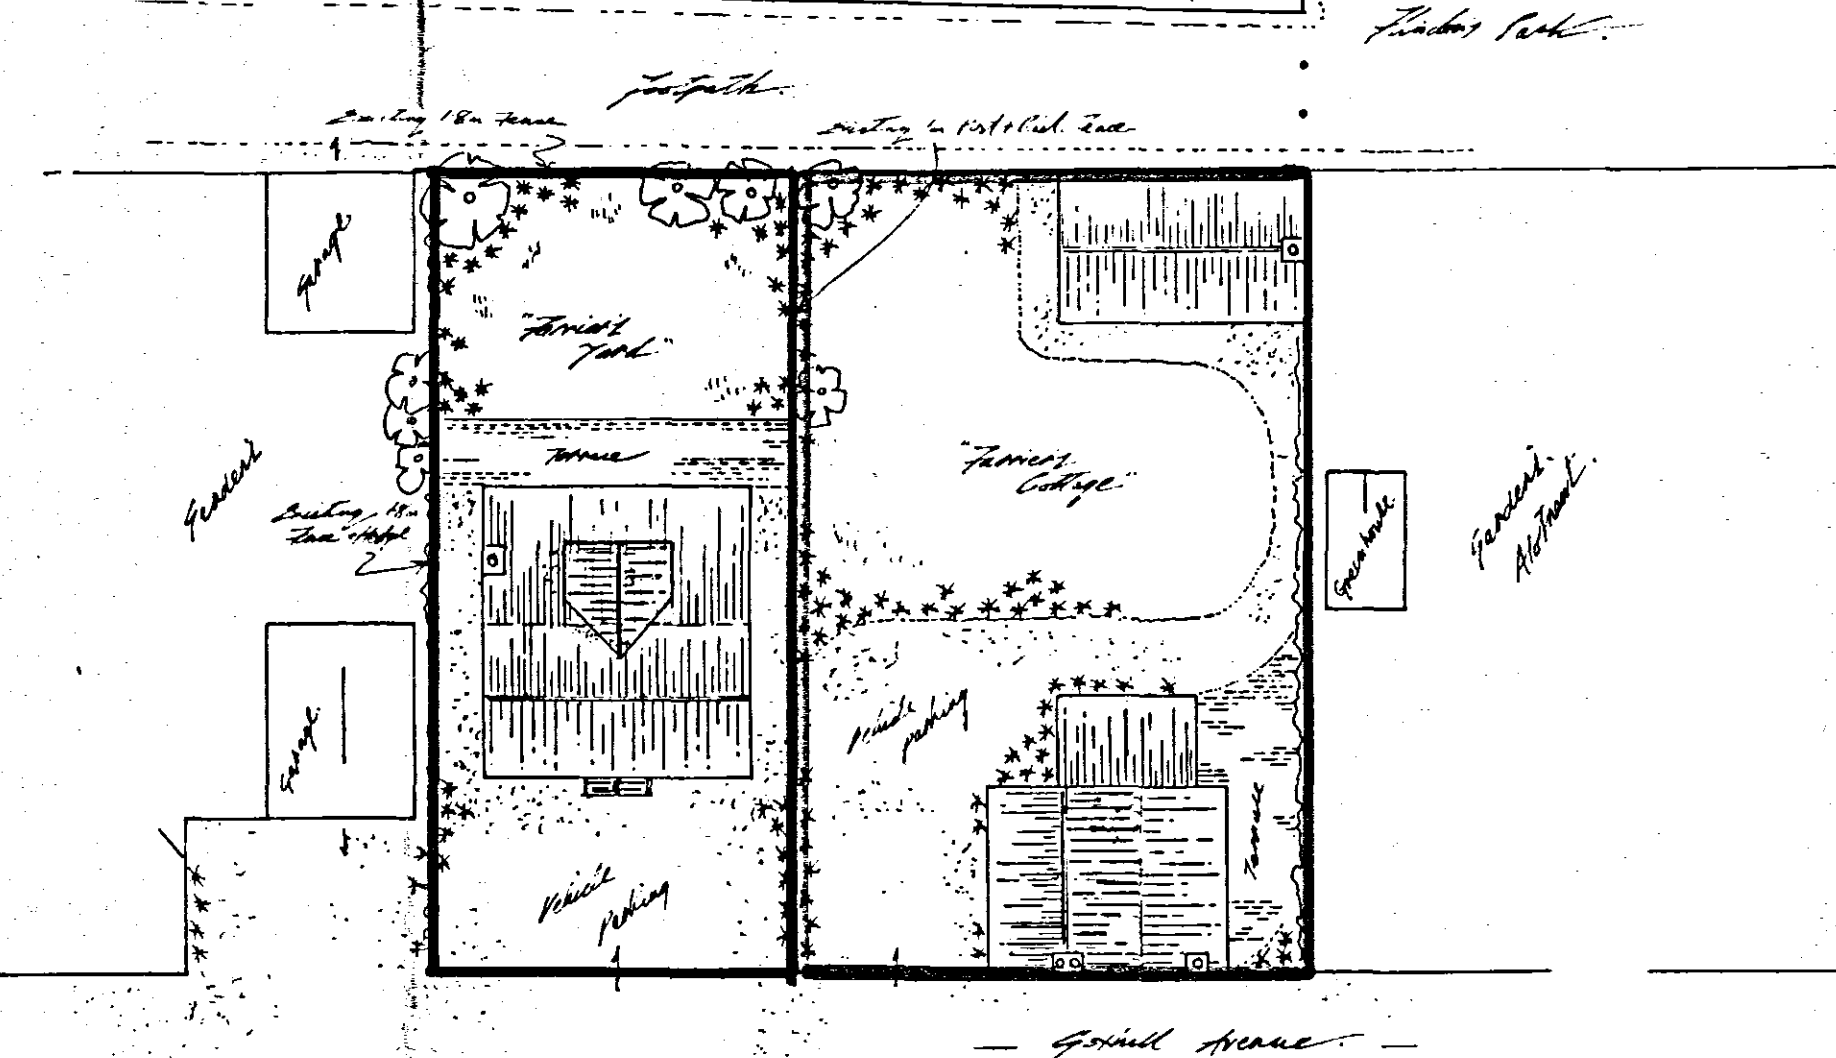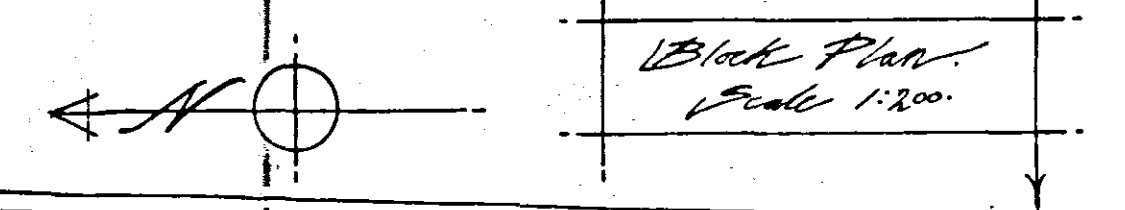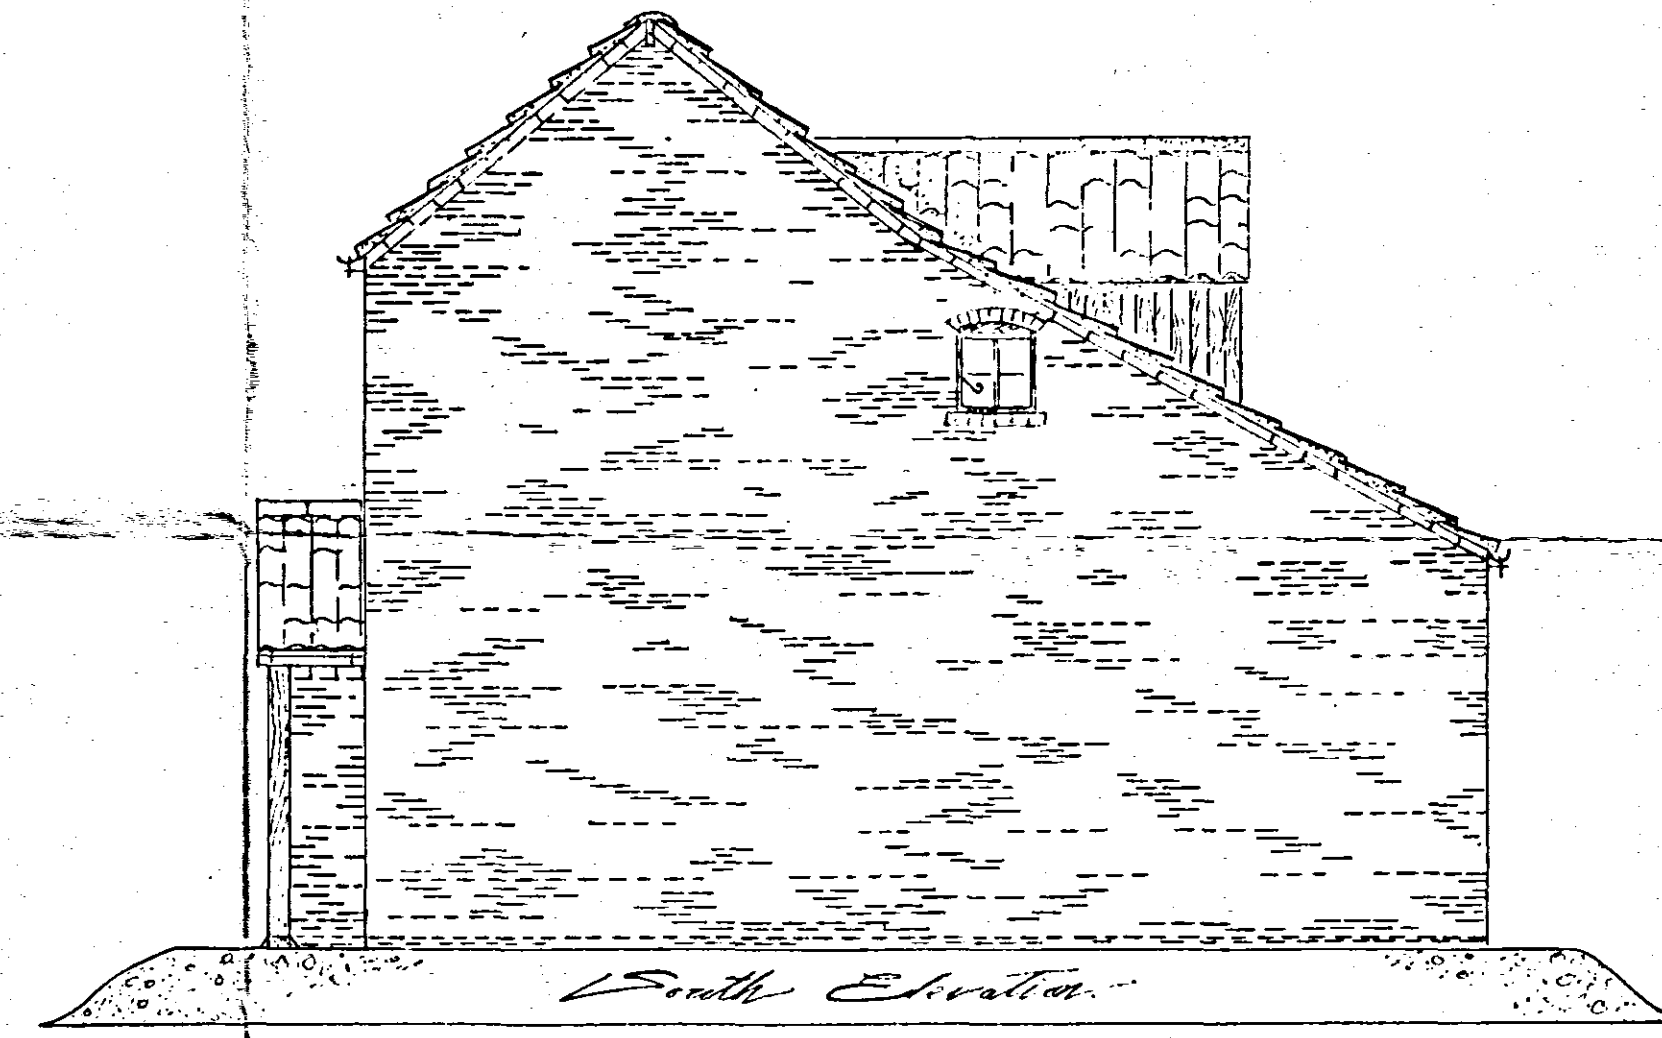

SHDC
PLANNING & DEVELOPMENT
30 MAY 2007
Ref: 0117107

Farriers Yard, Donington