


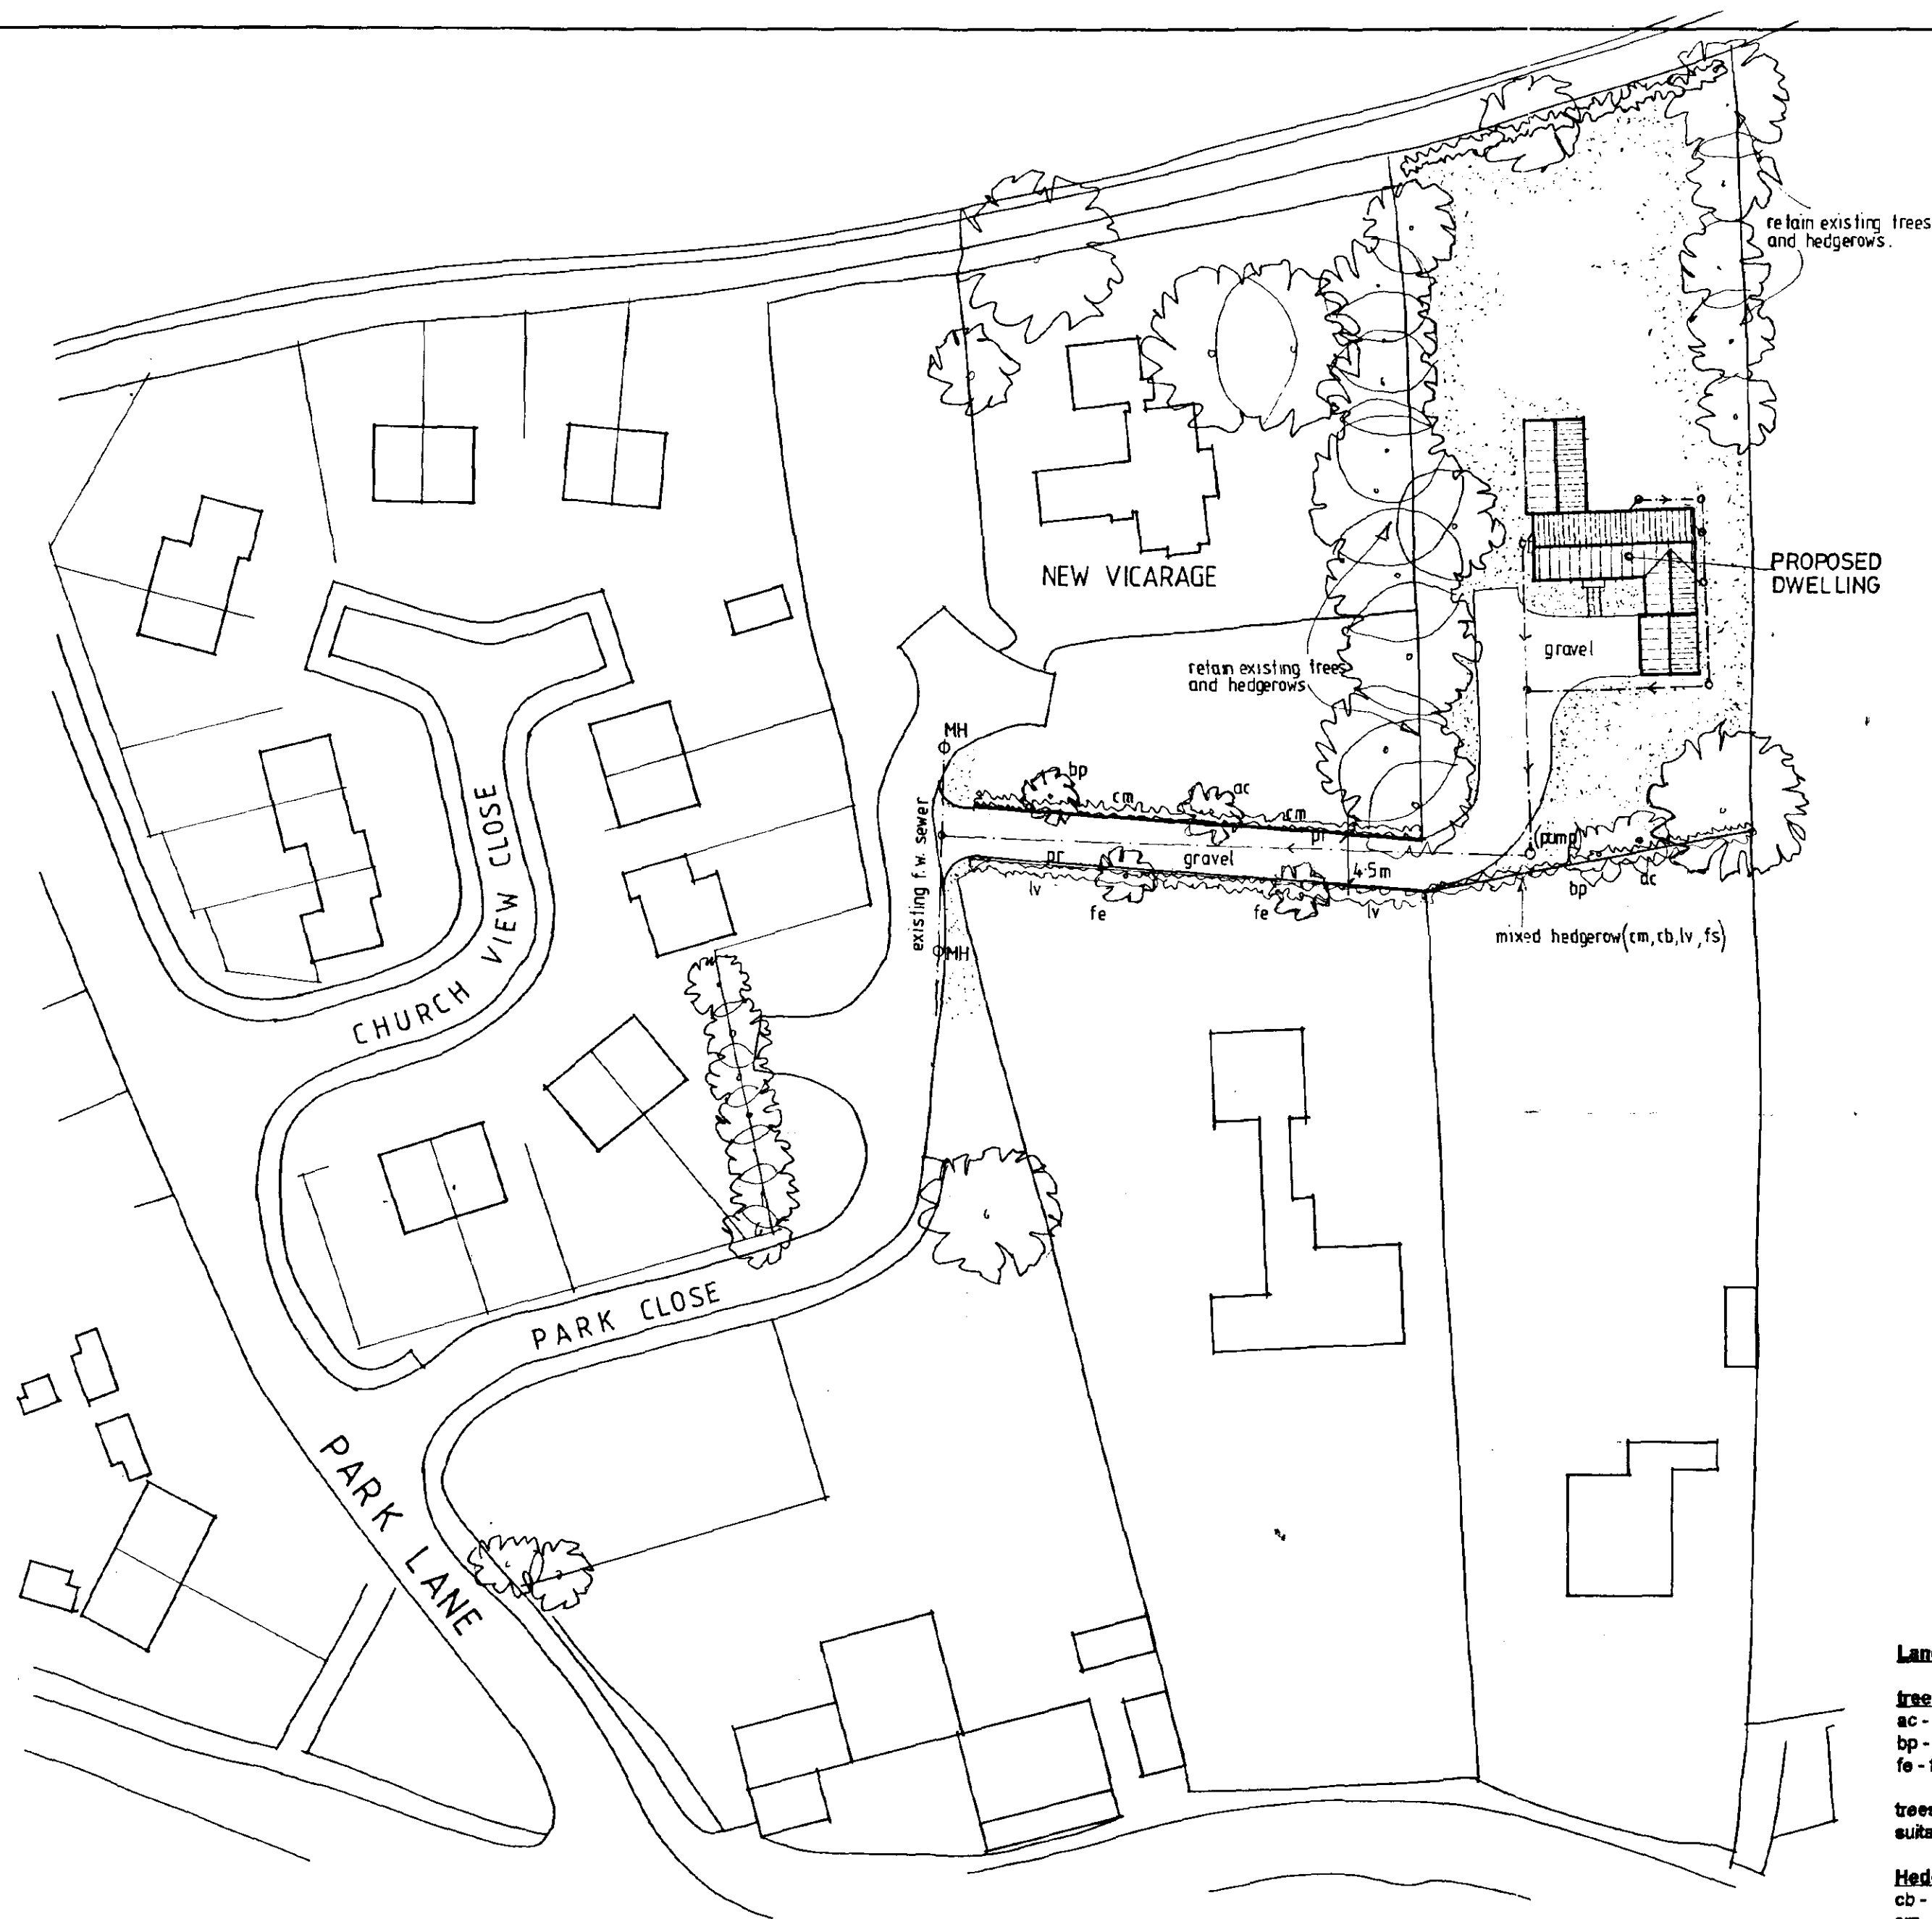


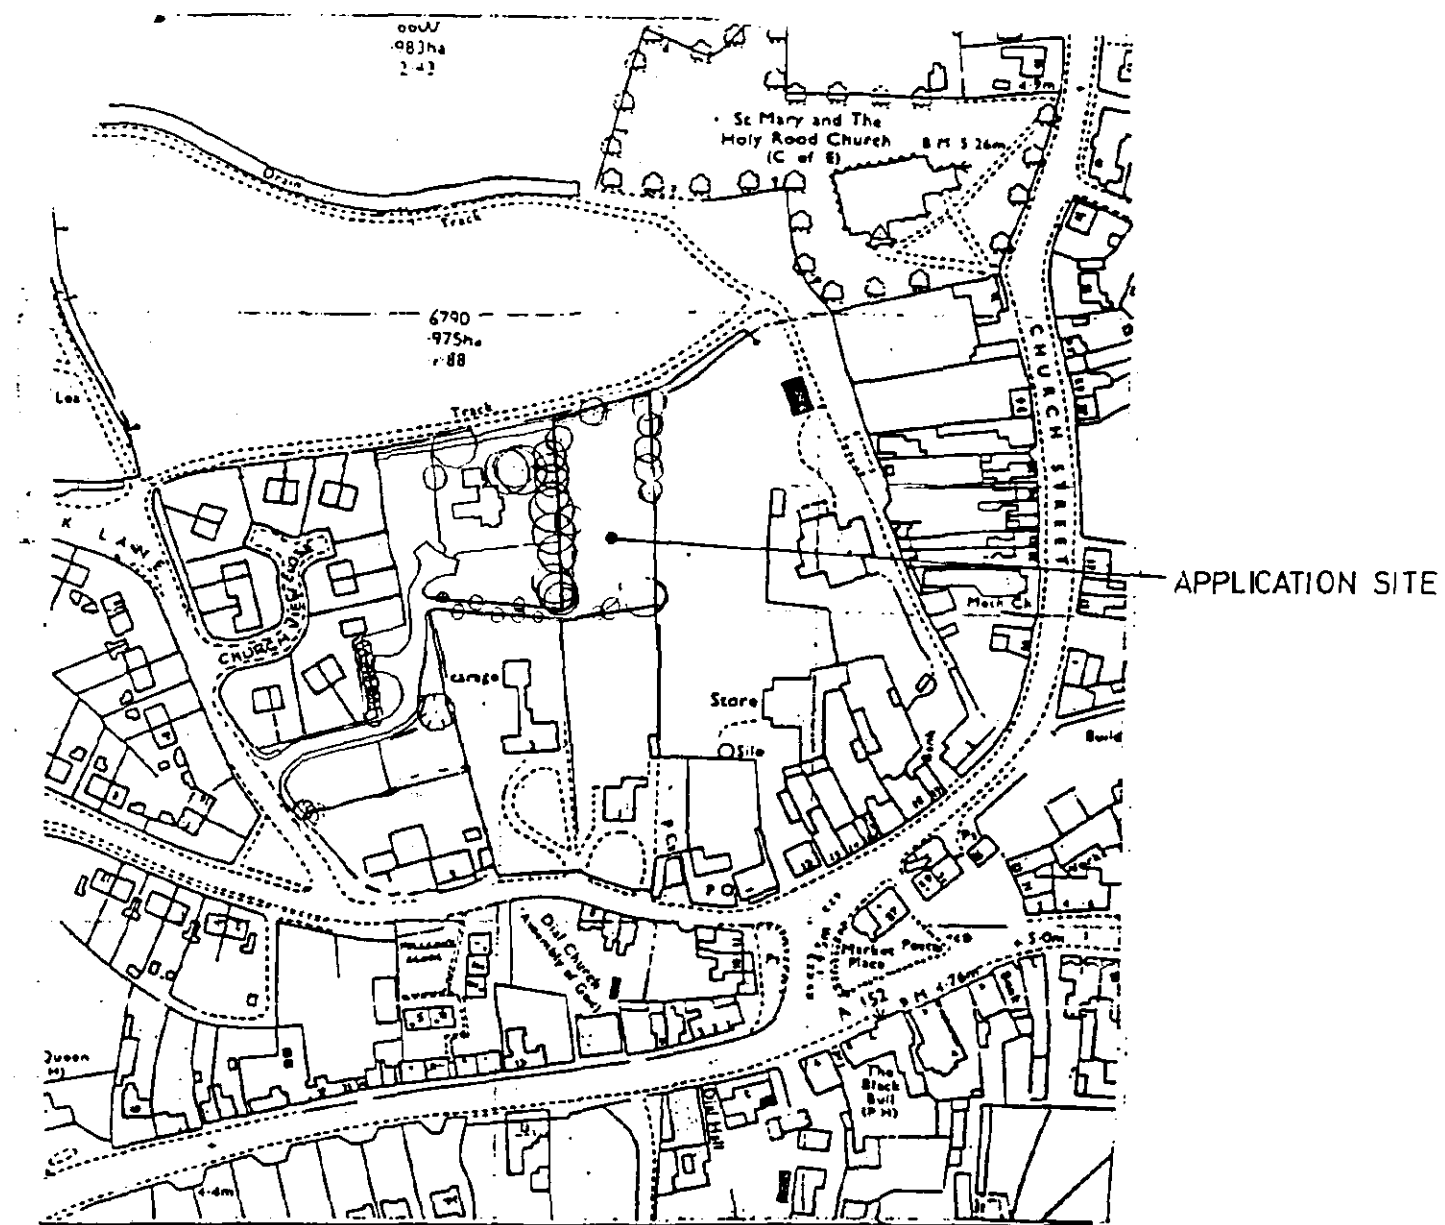

SITE LAYOUT 1:500

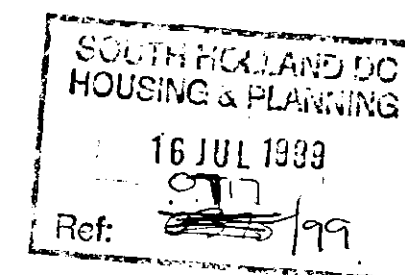

LOCATION PLAN 1:2500

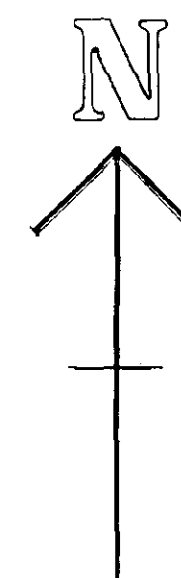

Landscaping

trees
ac - acer campestre (field maple)
bp - betula pendula (silver birch)
fe - fraxinus excelsior (common ash)

trees to be standards 1.5 - 1.8m high
suitably staked and tied.

Hedge

cb - carpinus betulus (hornbeam)
cm - crataegus monogyna (hawthorn)
fs - fagus sylvatica (common beech)
lv - ligustrum vulgare (privet)

hedge species to be 600-900mm high
planted in two rows staggered at 300mm ctrs.

Fence

pr - 1.2m high timber post & rail fence



Broadgate Homes Ltd.

Broadgate House, Weston Hills,
Spalding, Lincolnshire. PE12 6DB.

Telephone: 01406 380532 Fax: 01406 380014

project title

Proposed Dwelling at land off
Park Close, Donington,
Spalding, Lincs.

for: Mr & Mrs G Ridley

Site & Location Plans.

rev	des.	date	by
A	Landscaping proposals. P/drive finish indicated	15.7.99	MD

scale
1:500, 1:2500

drawn
MD

date
JUNE 1999

drg.no.
99011/001 a