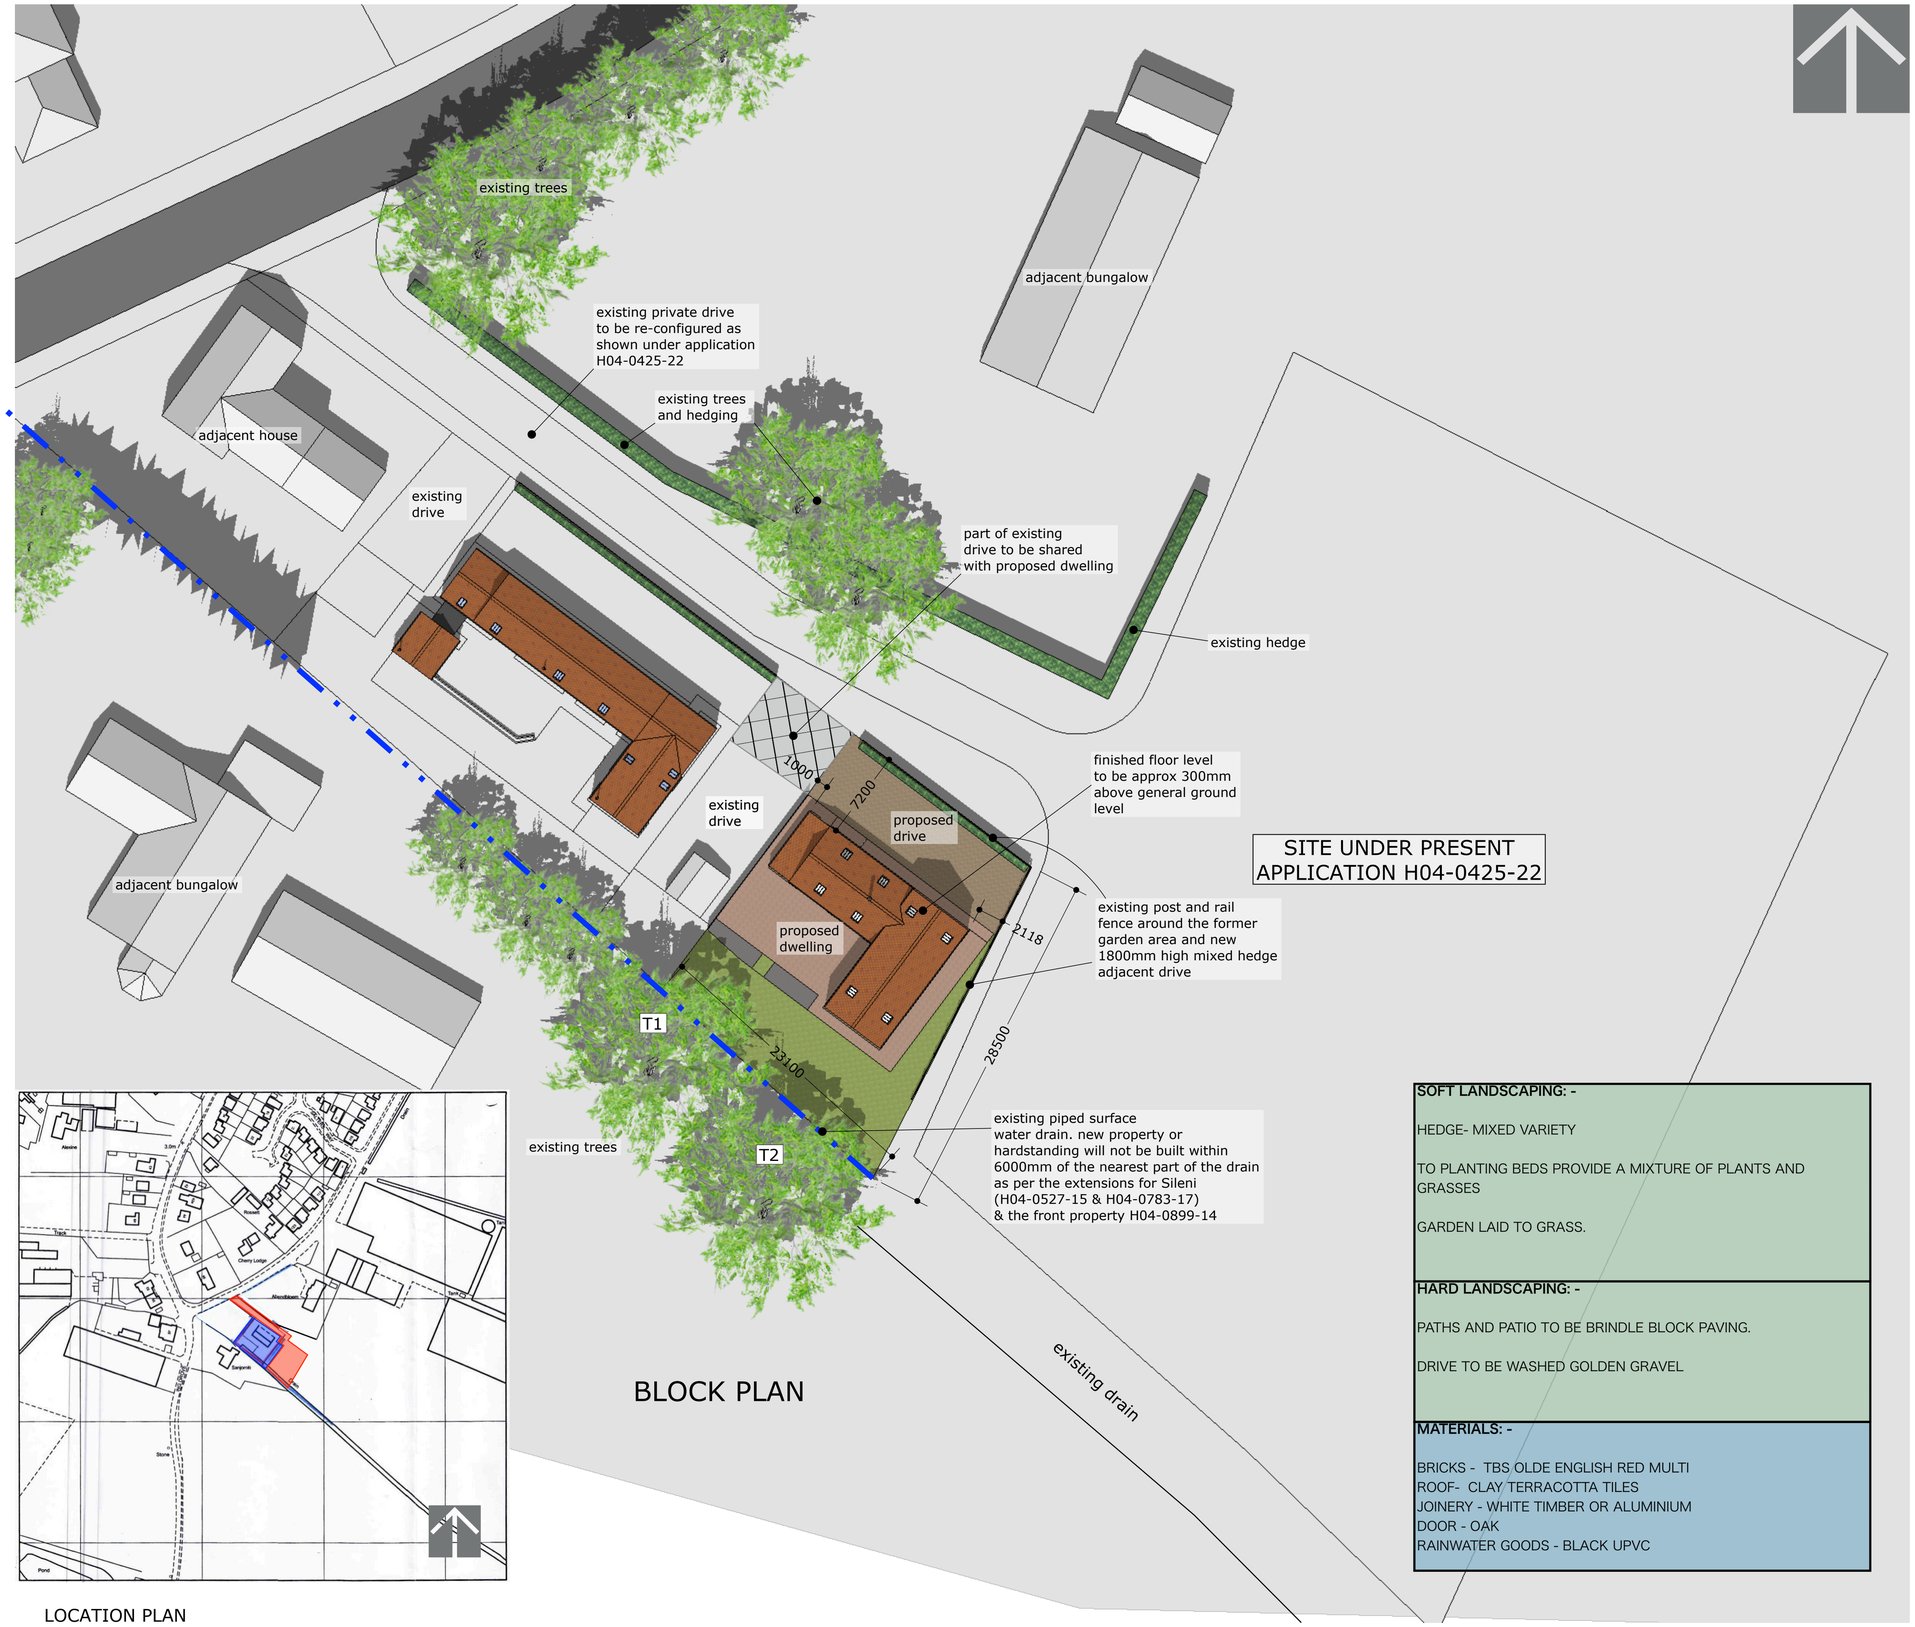


BLOCK PLAN

LOCATION PLAN

SOFT LANDSCAPING: -

HEDGE- MIXED VARIETY

TO PLANTING BEDS PROVIDE A MIXTURE OF PLANTS AND GRASSES

GARDEN LAID TO GRASS.

HARD LANDSCAPING: -

PATHS AND PATIO TO BE BRINDLE BLOCK PAVING.

DRIVE TO BE WASHED GOLDEN GRAVEL

MATERIALS: -

BRICKS - TBS OLDE ENGLISH RED MULTI
ROOF- CLAY TERRACOTTA TILES
JOINERY - WHITE TIMBER OR ALUMINIUM
DOOR - OAK
RAINWATER GOODS - BLACK UPVC

PROPOSED NEW PROPERTY adj TO SILENI TOWN DAM LANE DONINGTON for MR & MRS J BROOKES

A	SITE ALTERED. WAS SHOWN INCORRECTLY	JULY 22

DO NOT SCALE FROM THIS DRAWING

This drawing is the property of the Architect. The contents of this drawing are to be used for the purpose intended at the time of issue. No responsibility can be accepted for dimensions taken from this drawing other than those stated. Any discrepancies found in this drawing must be reported to the Architect before any work is put in hand. Any variations from the drawing must be agreed with the Architect before work is put in hand. Any discrepancies between this drawing and any other drawing or specification must be reported to the Architect before any work is put in hand.

BLOCK & LOCATION PLANS

1/250 1/1250 AT A1	JULY 22

J162-PL 1A

Julian Warrick
Architectural Design Consultant

Email: julian@jwarrick-design-cons.com
Tel: 01775 820123
Mob: 07849 652067
Houzz.co.uk

8 Beech Grove
Donington
Spalding
Lincs
PE11 4XQ