


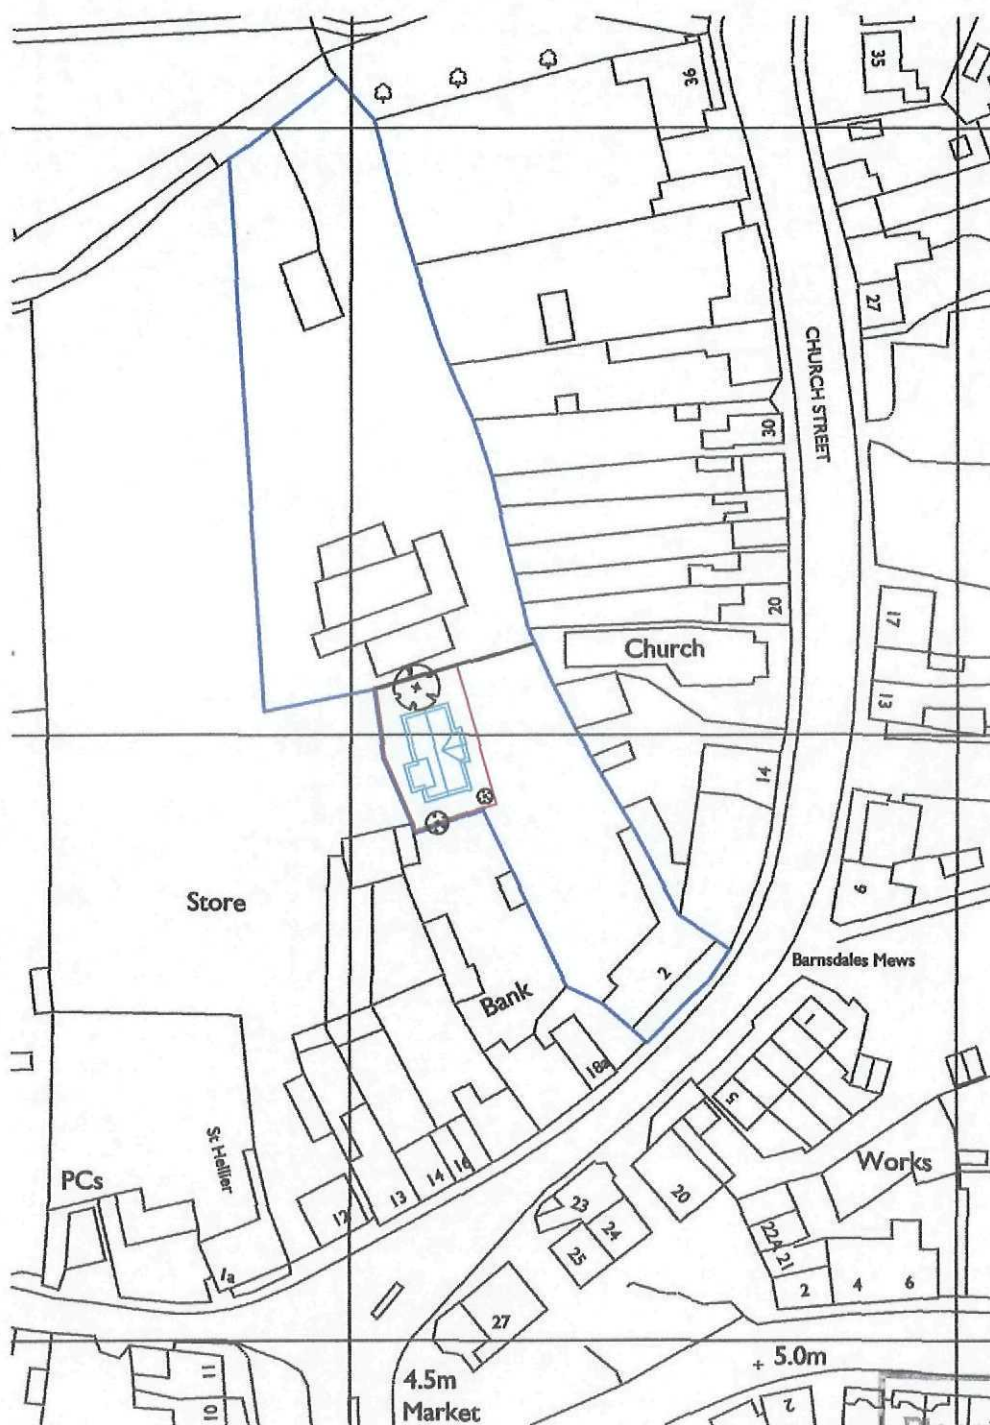

Ordnance Survey (c) Crown Copyright 2011. All rights reserved. Licence number 100020449

SHDC
Planning & Development

19 SEP 2011

Ref: 0722-11

0 10 20 30 40 50
scale bar 1:1250

Project Sherwood style indoor swimming pool		
Client Mr and Mrs Burden		
Drawing Title Site Location Plan		
Scale 1:1250 @ A4	Date 15.09.11	Drawn AJS
Job No D 1270	Drawing No AL (9) 10	Revision



Pinelog Limited
Riverside Works, Bakewell
Derbyshire DE45 1GS
Tel: (01629) 814481
Fax: (01629) 814634