
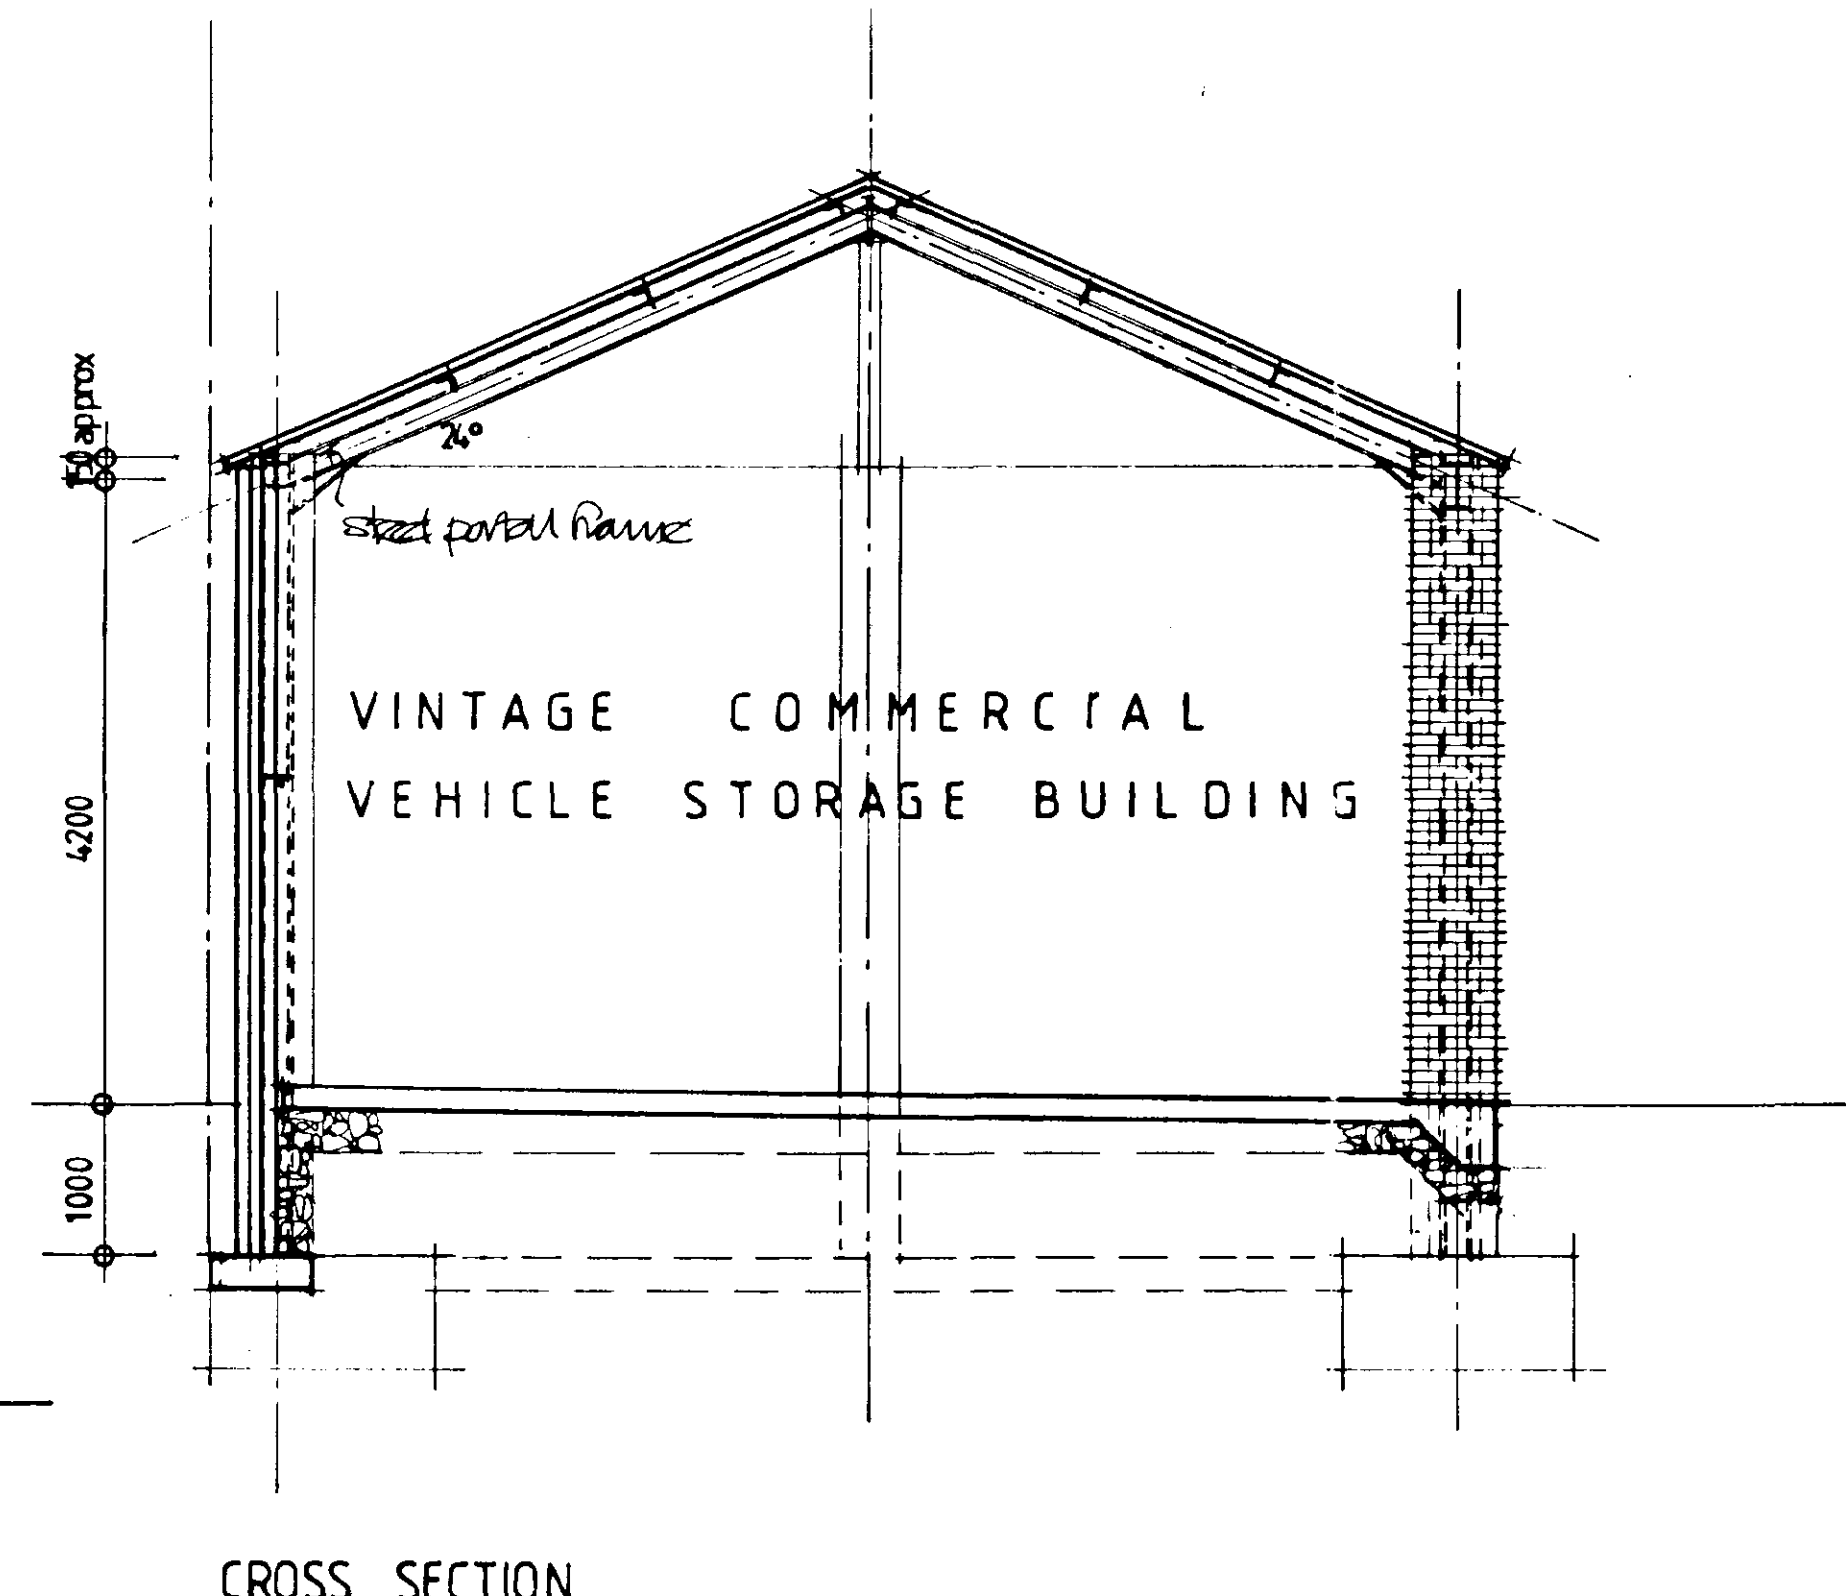
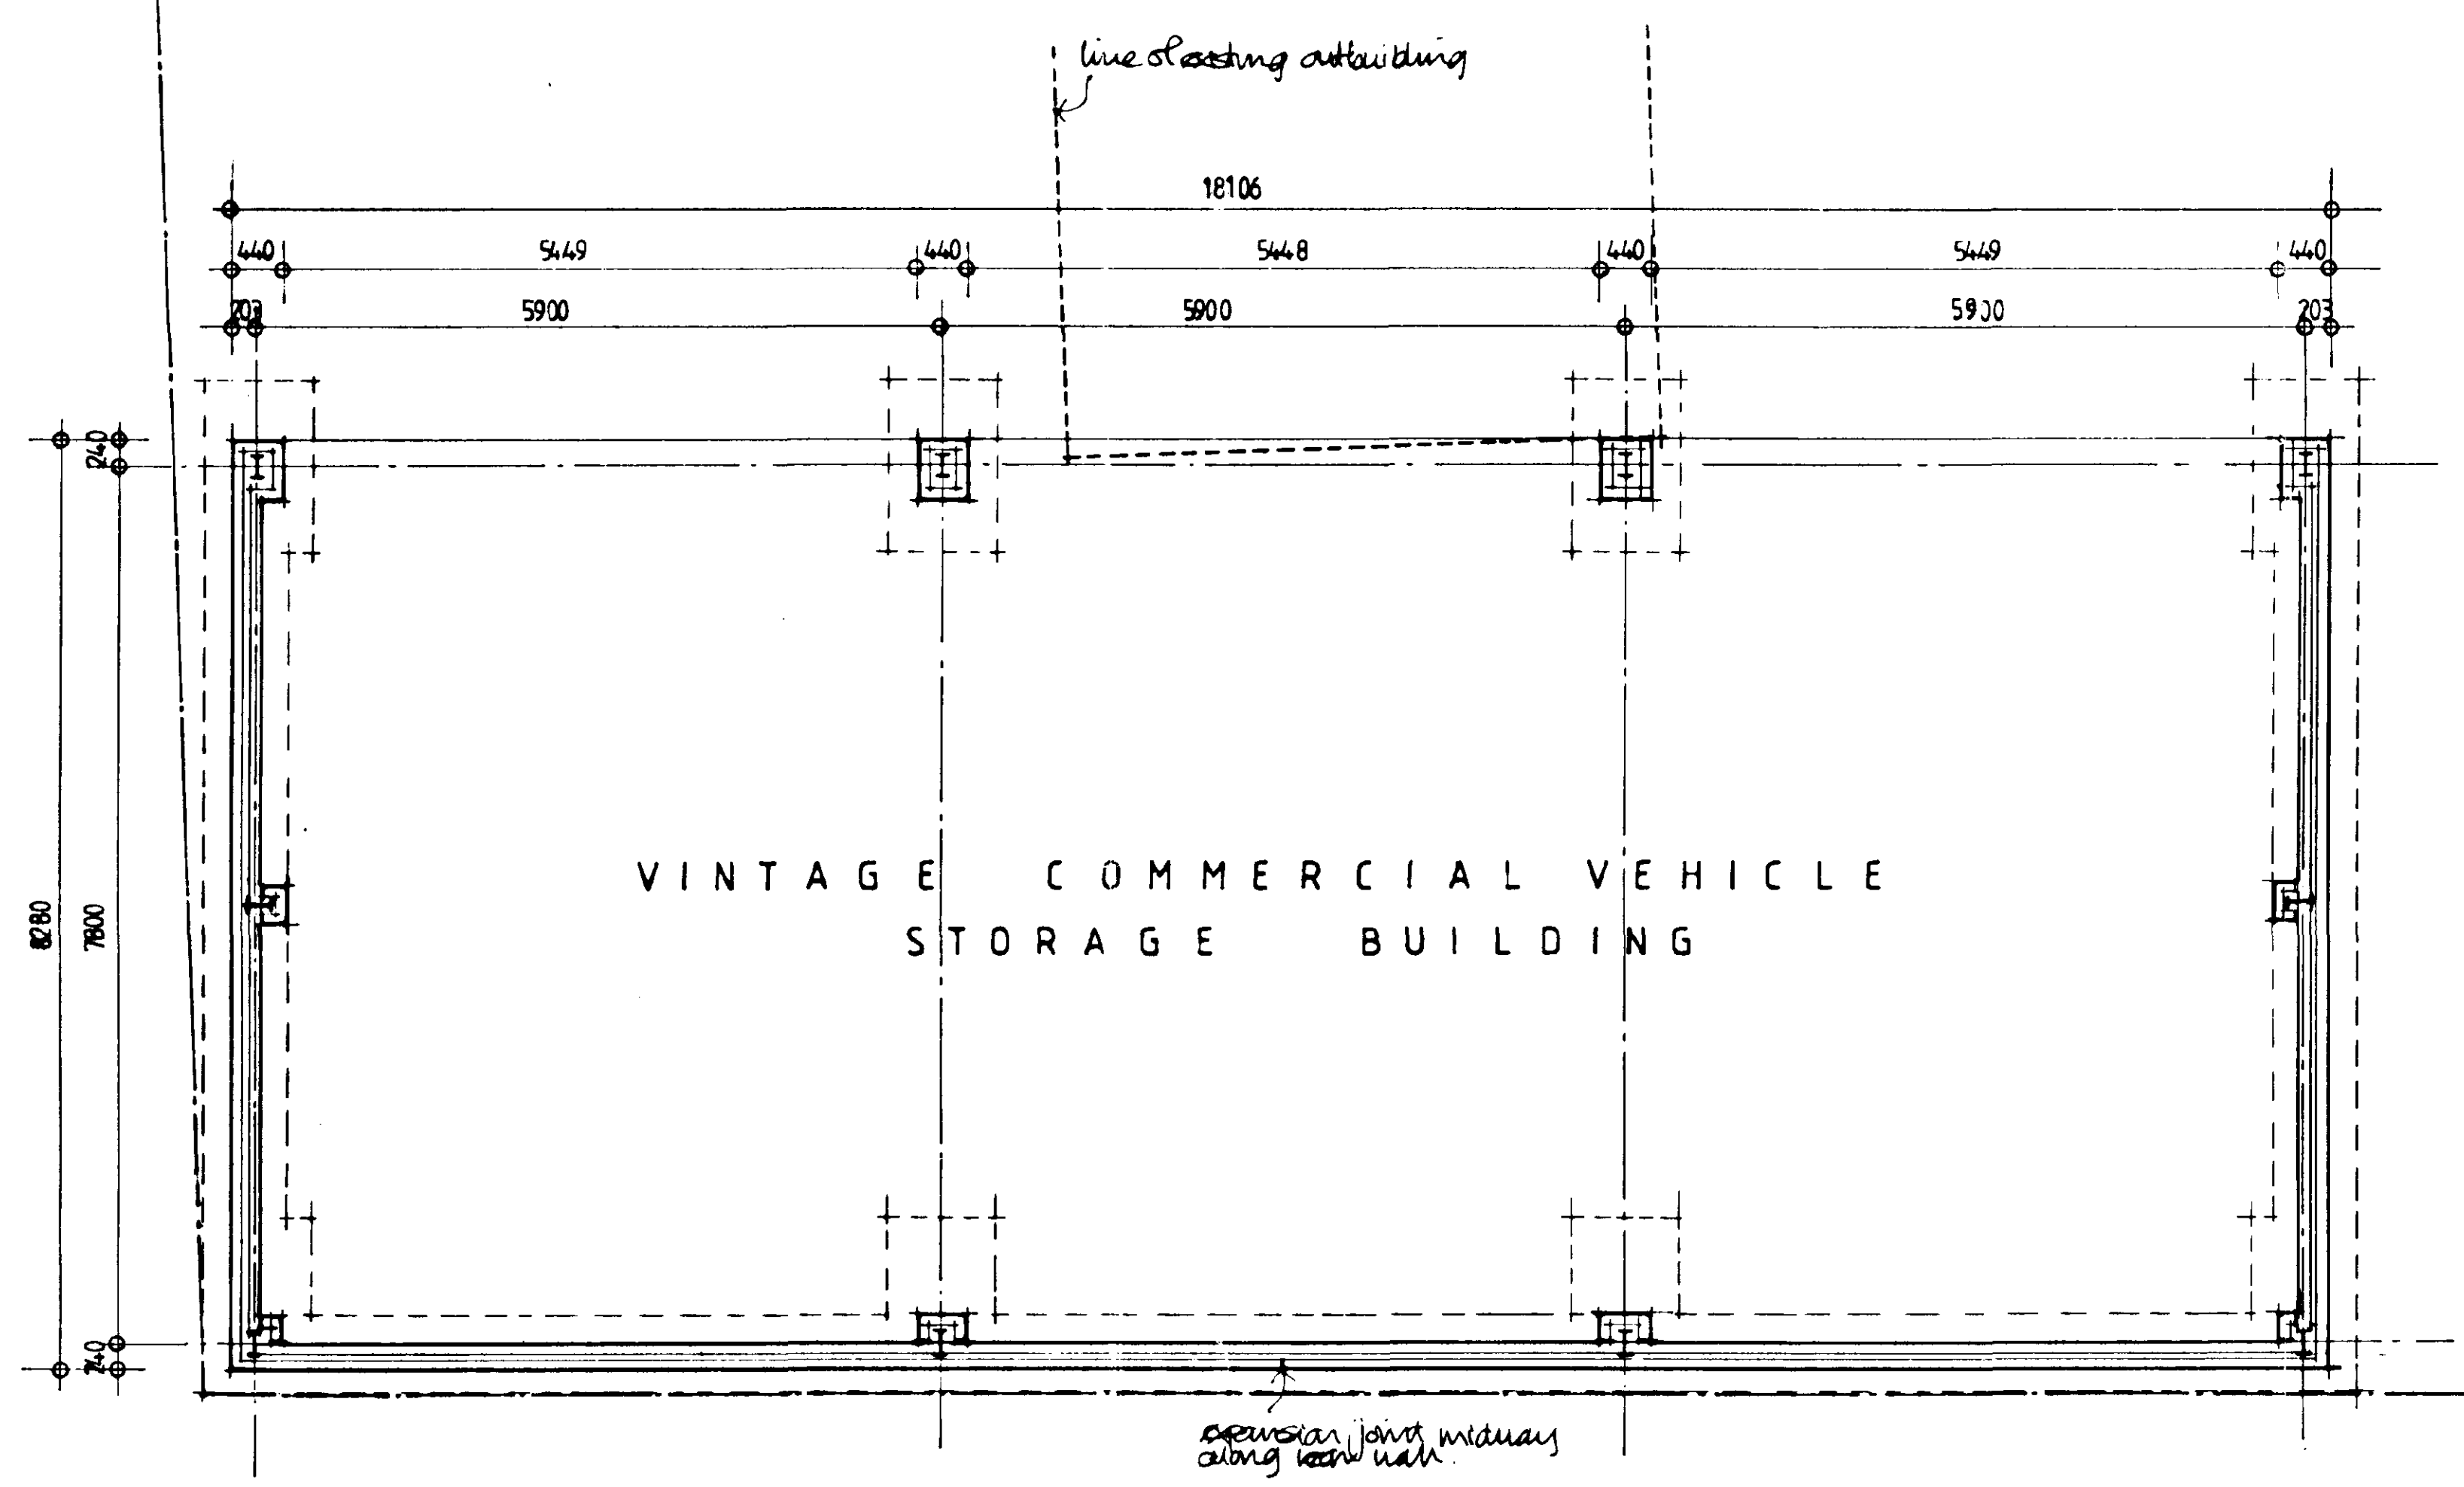
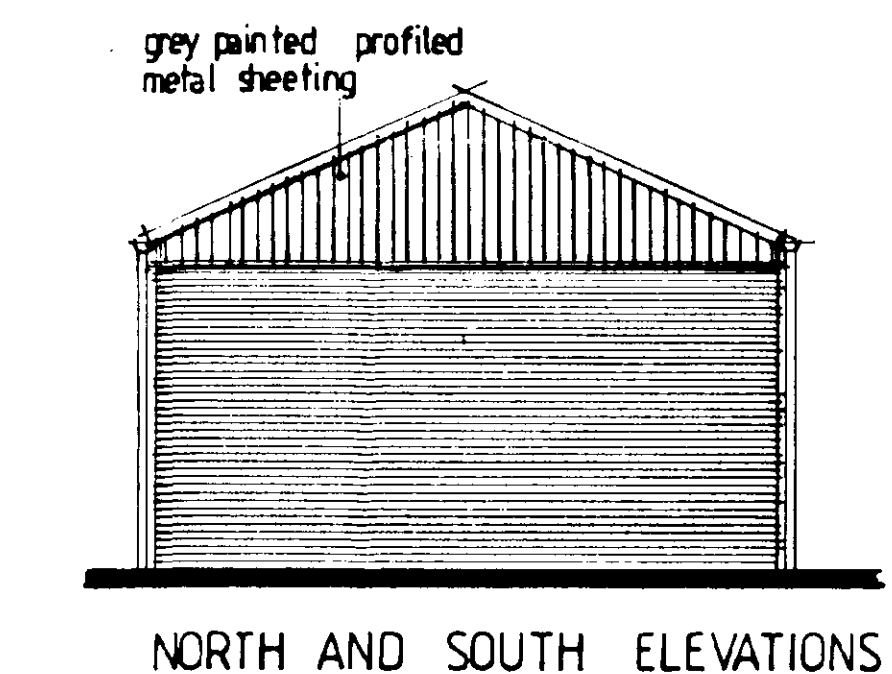
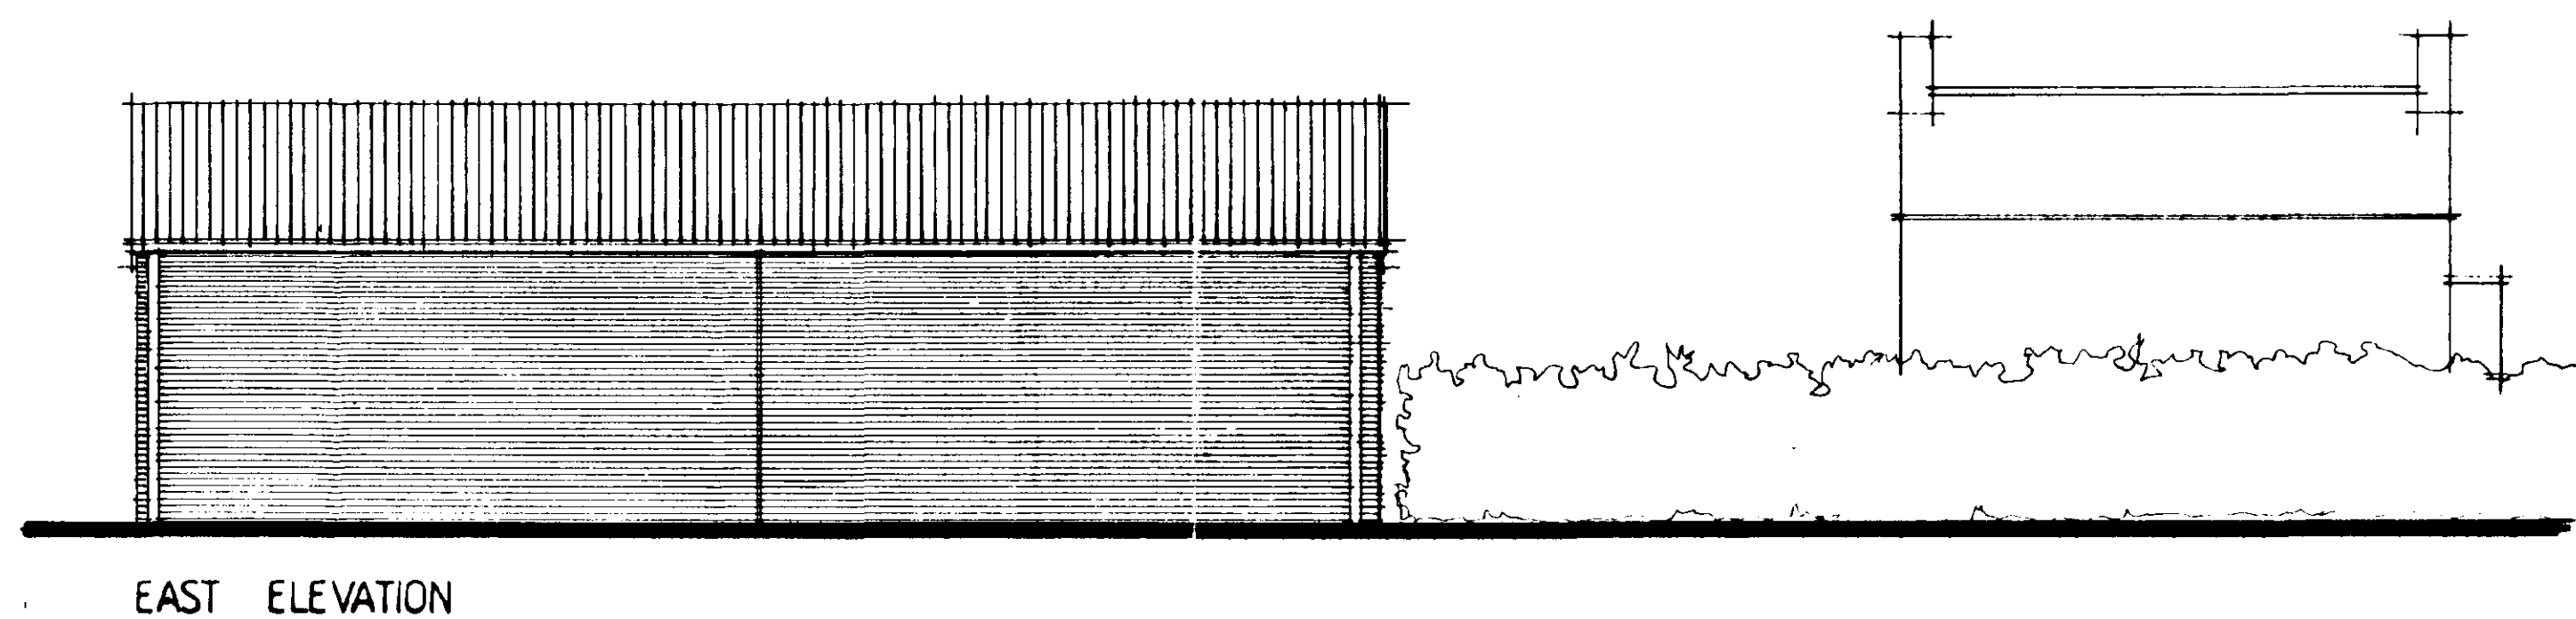
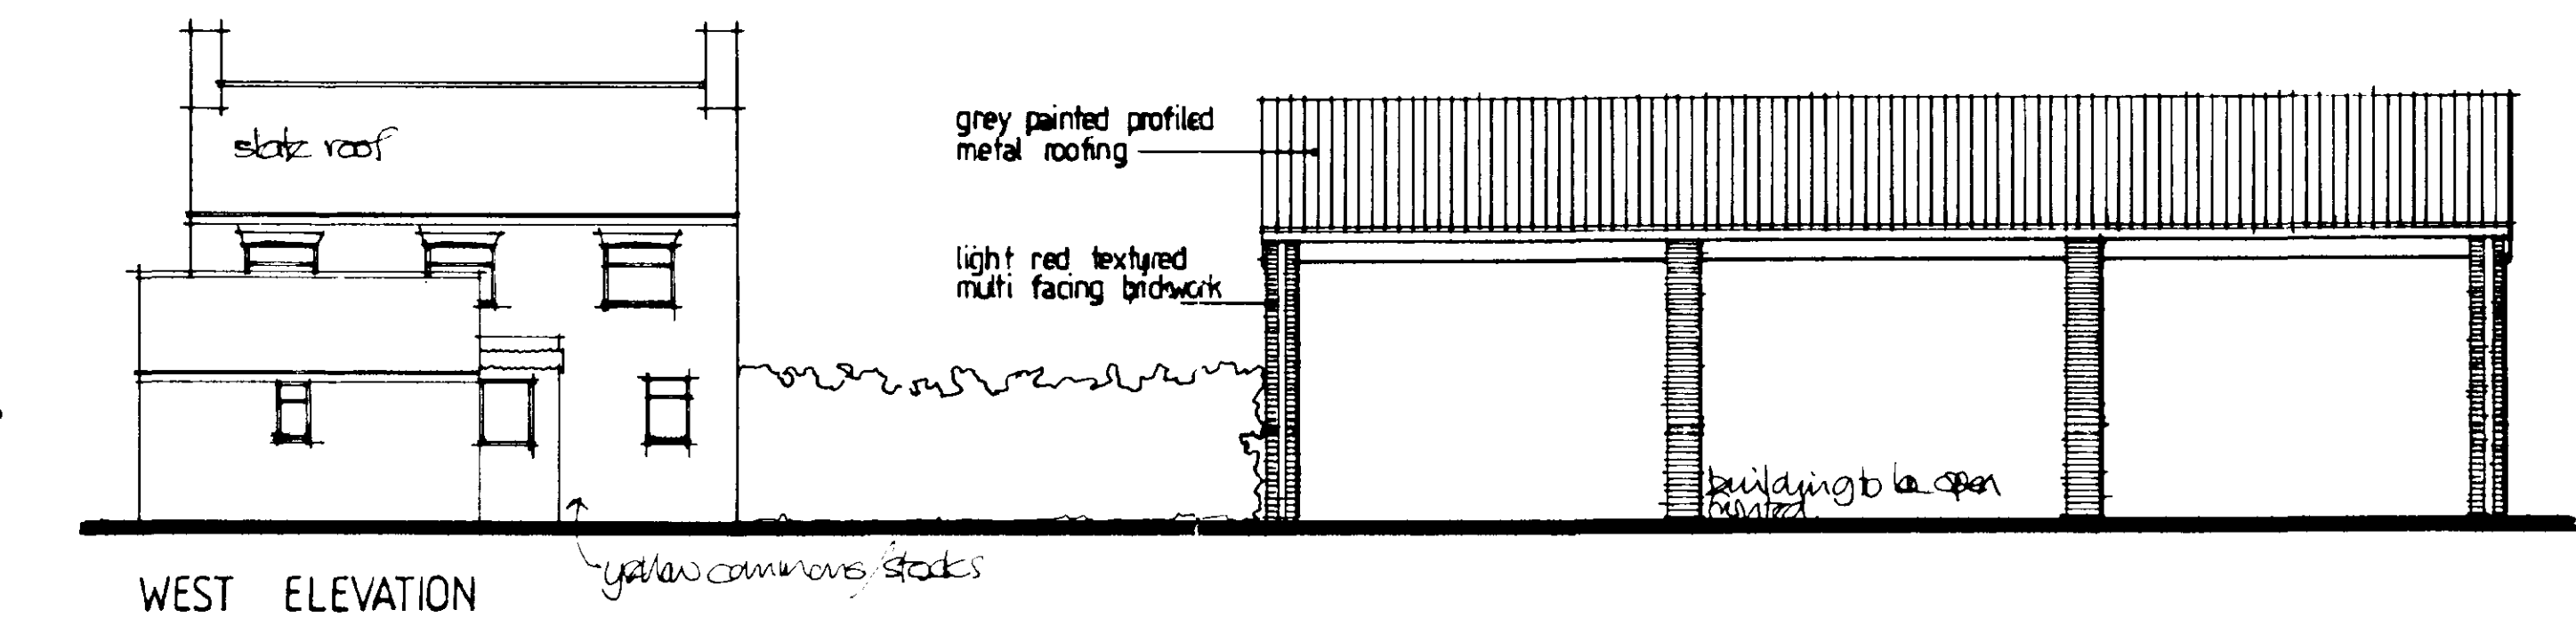
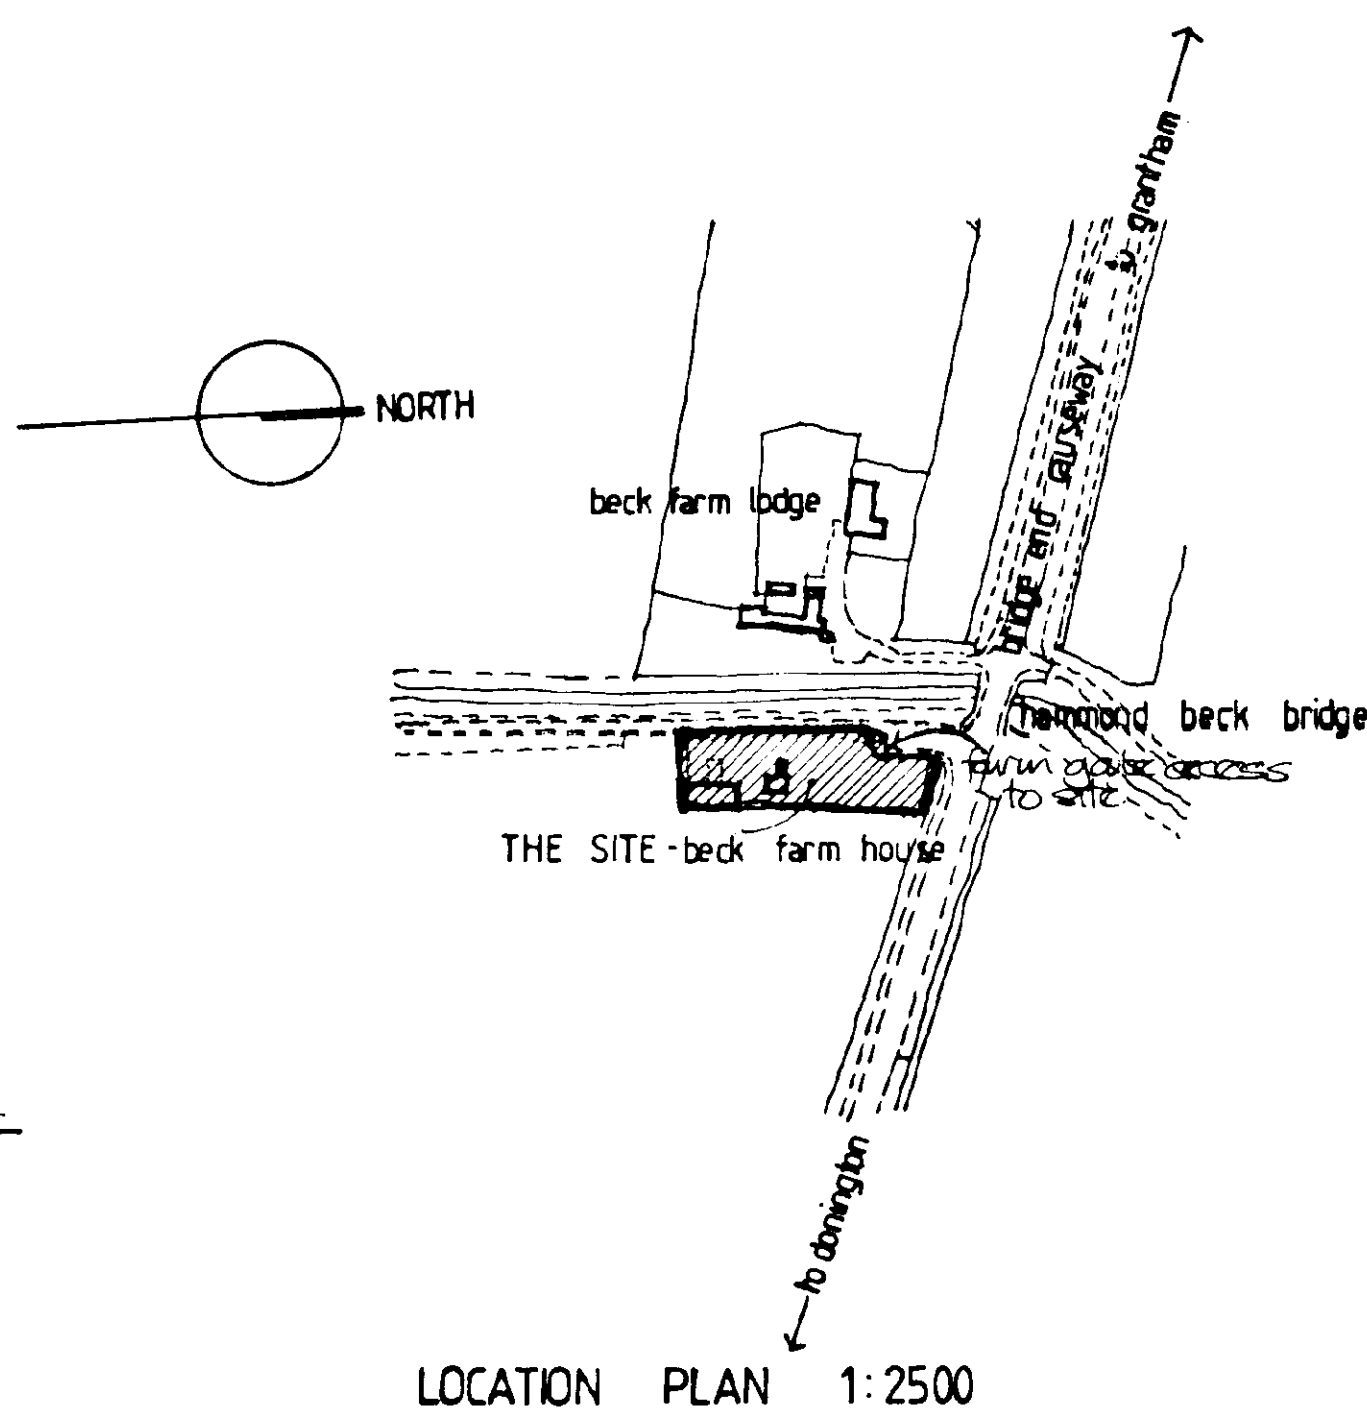


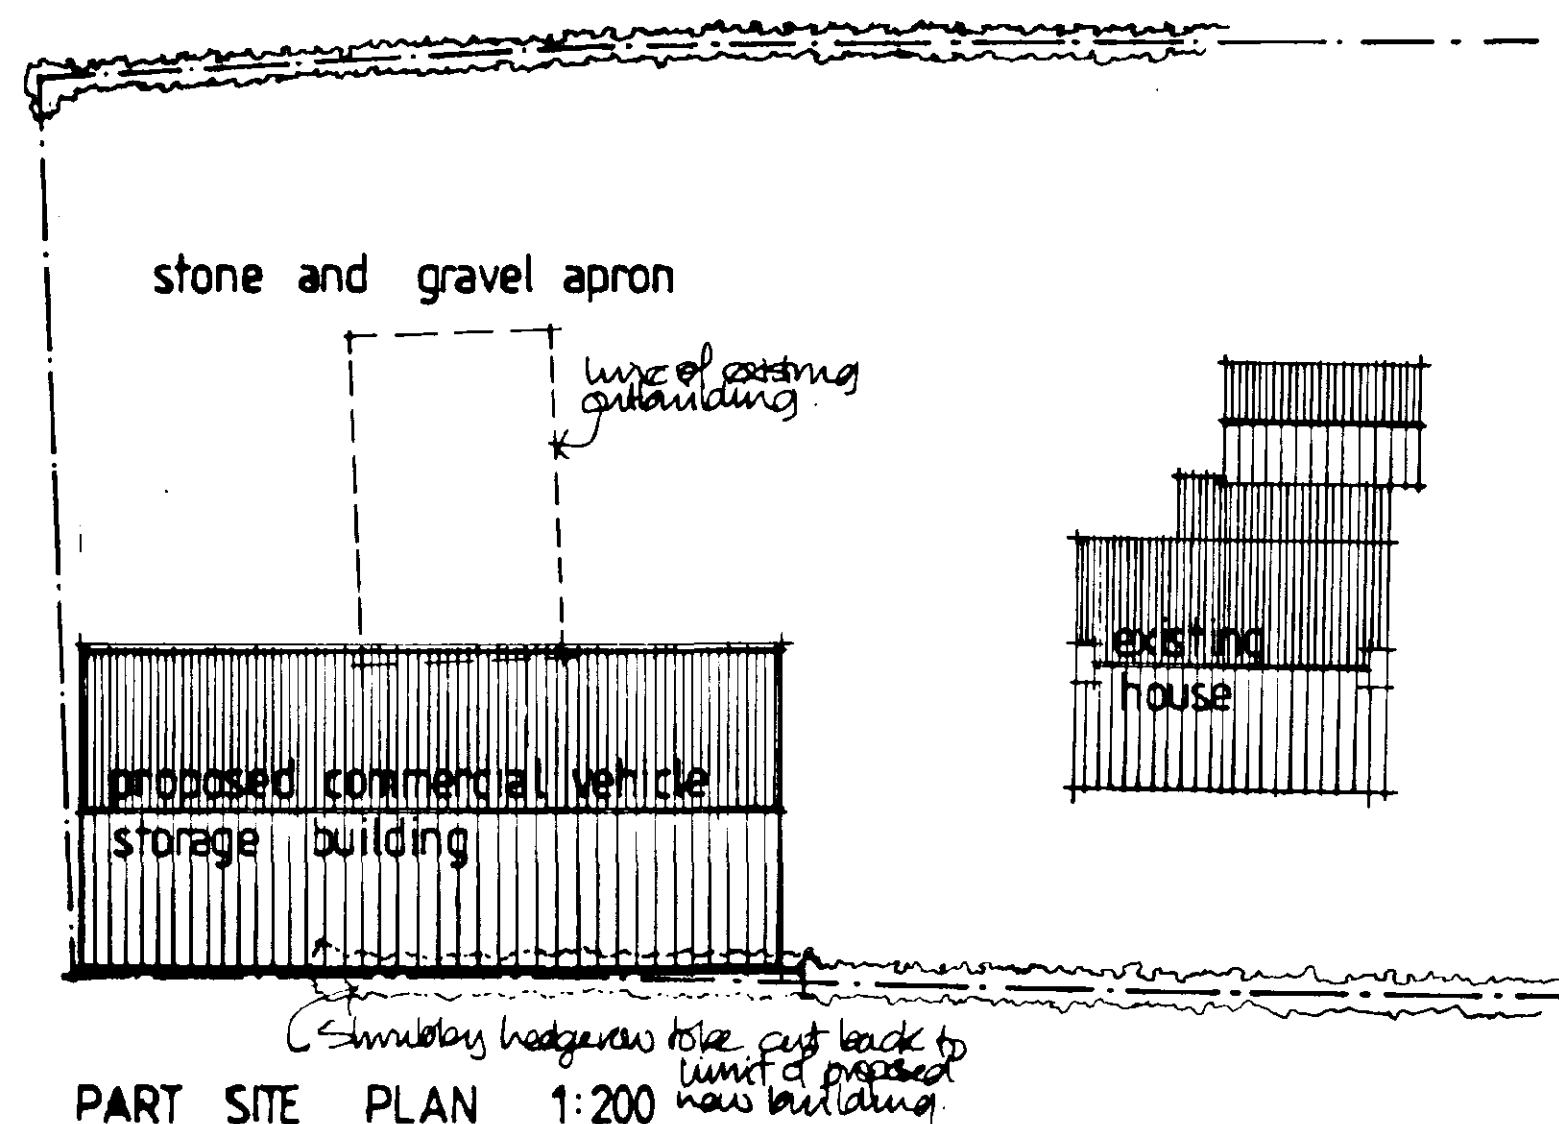

DETERMINED
PLAN
SOUTH HOLLAND DC
PLANNING
07 JUN 2000
Ref: 0728/0

TREVOR A CLAY R.I.B.A.
CHARTERED ARCHITECT
14 OLD FENDIKE ROAD
WESTON HILLS
SPALDING
LINCOLNSHIRE PE12 6DD

Project:
PROPOSED VINTAGE COMMERCIAL VEHICLE
BUILDING AT BECK FARM HOUSE,
DONINGTON FOR MR AND MRS J LYON

Drawing:
PLANNING DRAWING

Date: 22 May 00
Scale: 1:100/200/50

00/058.PA
Drg. No: 001
Rev: