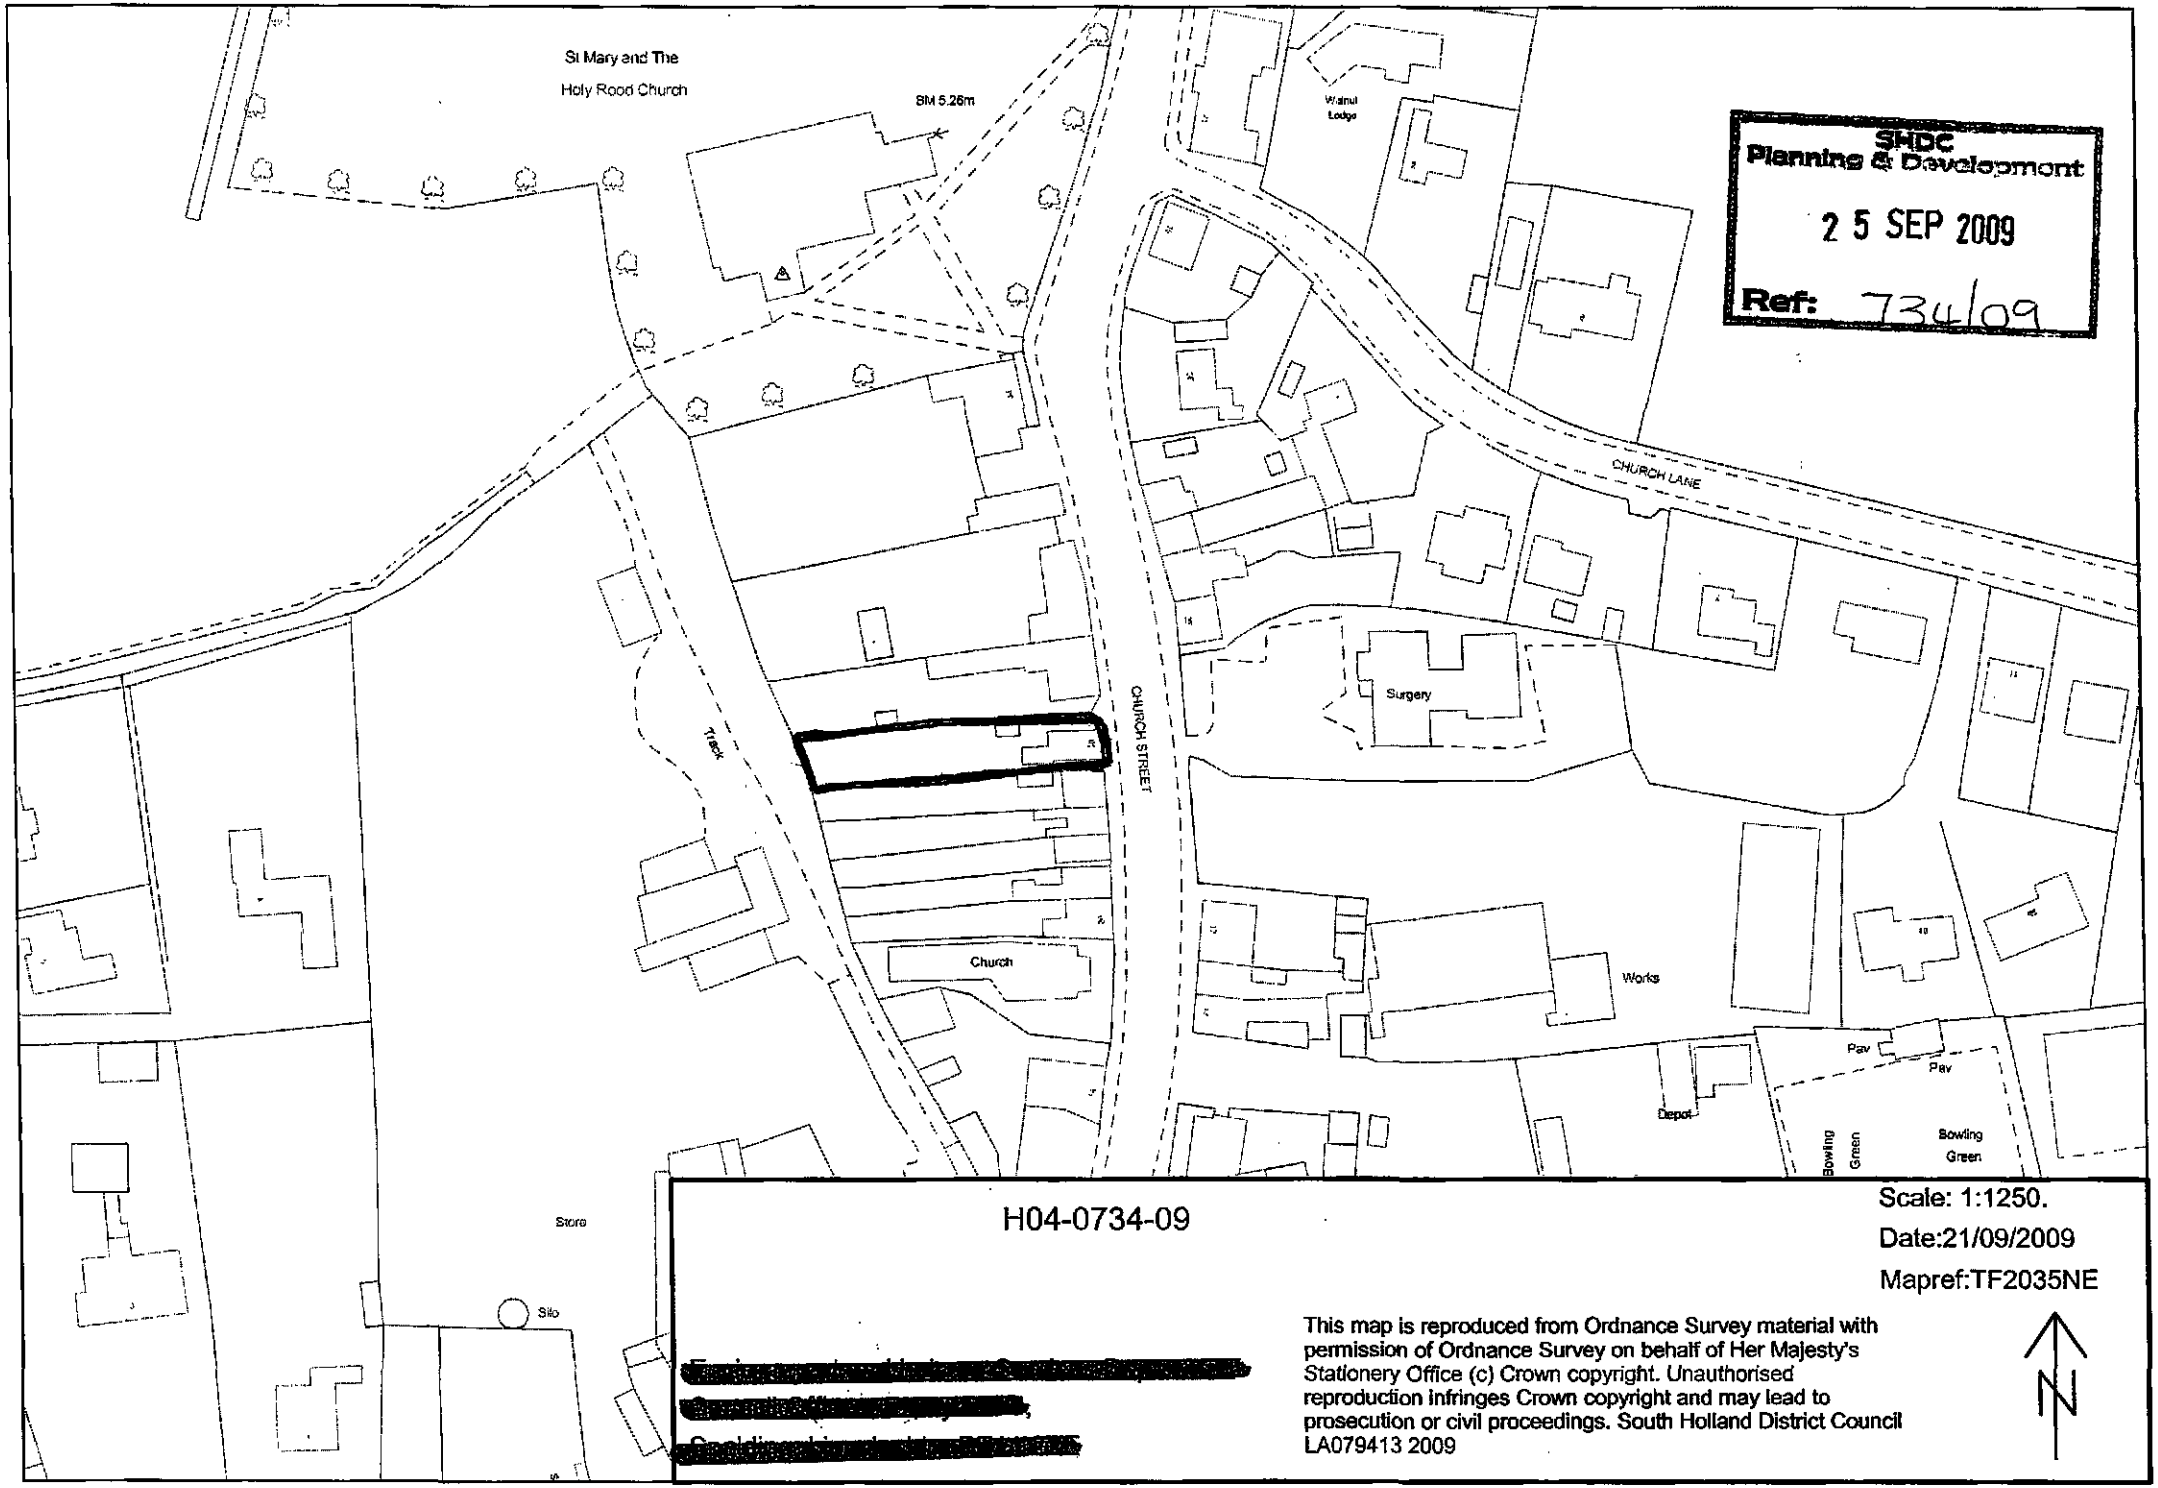
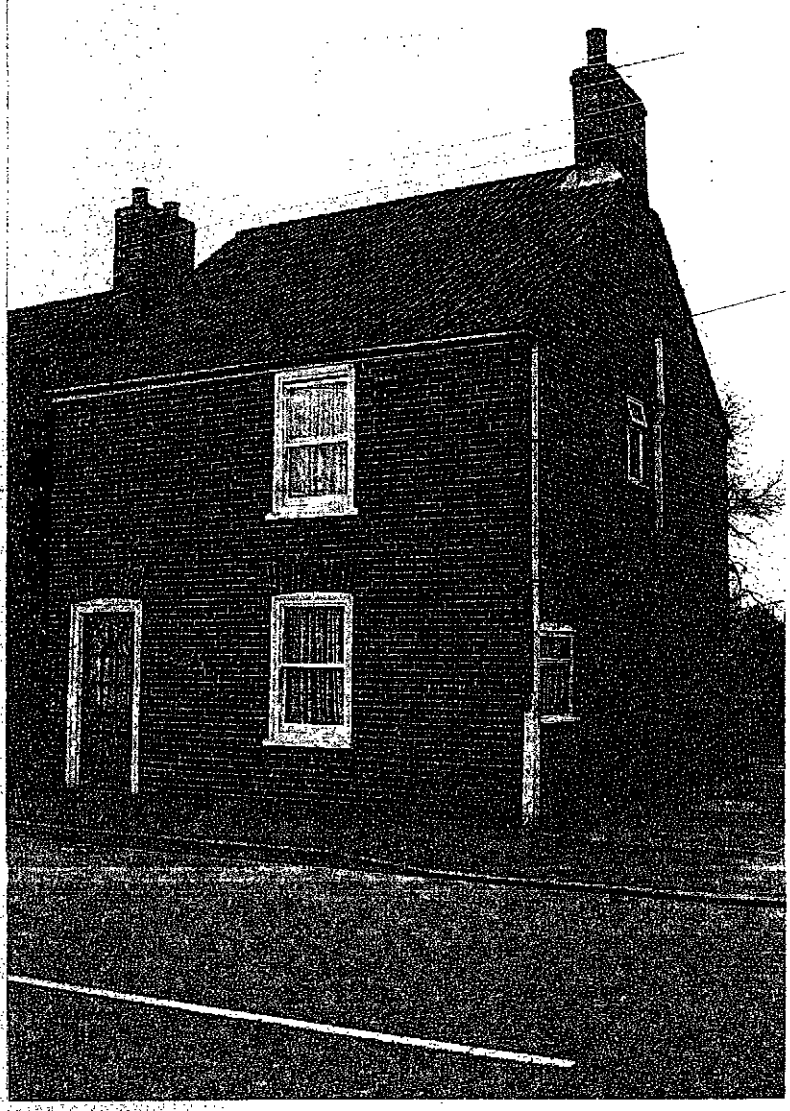

St Mary and The
Holy Rood Church
BM 5.26m
Walnut Lodge
CHURCH LANE
CHURCH STREET
Surgery
Track
Church
Works
Depot
Pav
Pav
Bowling Green
Bowling Green
Store
Silo
SHDC
Planning & Development
2 5 SEP 2009
Ref: 734/09
H04-0734-09
Scale: 1:1250.
Date:21/09/2009
Mapref:TF2035NE
This map is reproduced from Ordnance Survey material with permission of Ordnance Survey on behalf of Her Majesty's Stationery Office (c) Crown copyright. Unauthorised reproduction infringes Crown copyright and may lead to prosecution or civil proceedings. South Holland District Council LA079413 2009
N

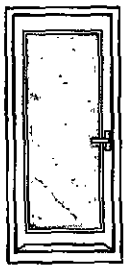


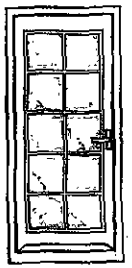
SHDC
Planning & Development
25 SEP 2009
Ref: 734/09

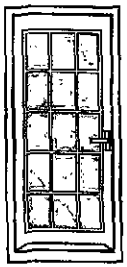
Illustration of style of door proposed

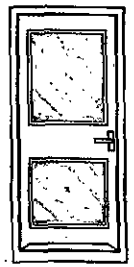
Planning & Development
16 SEP 2009
Ref: 0734-09

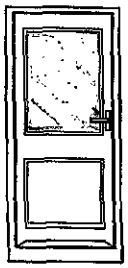
Door styles

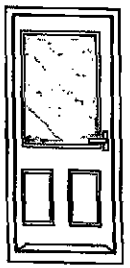

Apsley

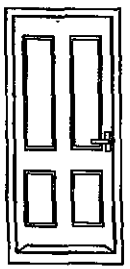

Apsley 10 pane

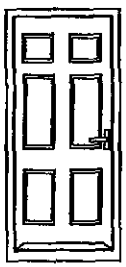

Apsley 15 pane

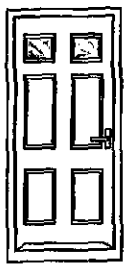

Bainton


Bardwell

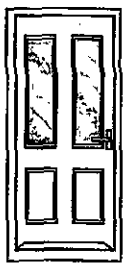

Belbroughton

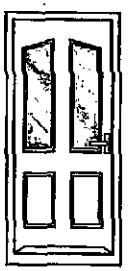

Bevington

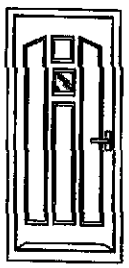

Chadlington

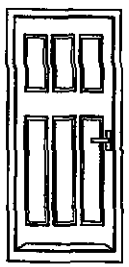

Chalfont

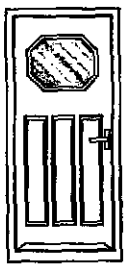

Frenchay

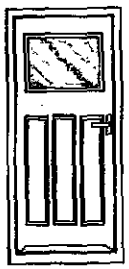

Kingston


Moreton

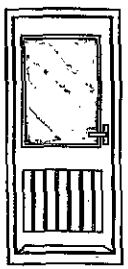

Norham

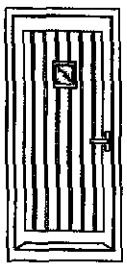

Oakthorpe


Osberton


Polstead


Rawlinson


Stratfield

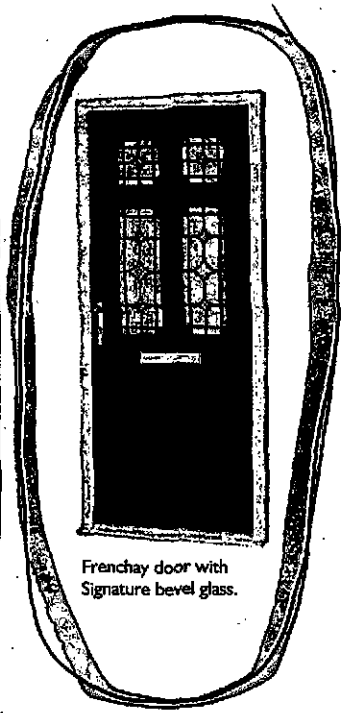

Staverton

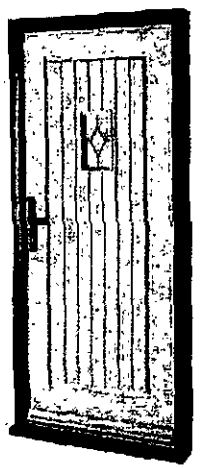

Thorncliffe


Wentworth

IMPORTANT: Technology moves forward. We are dedicated to continually striving to improve the performance and ease of installation of our product range. We therefore reserve the right to withdraw or change the specification of products at any time and without prior notice. All photographs in this brochure are indicative of the products we offer, but do not necessarily reflect current designs and specifications. All designs and colours in this brochure are intended as a guide only – we recommend you inspect physical samples before purchase.


Kingston door with Classic glass.


Frenchay door with Signature bevel glass.


Staverton door with Queen Anne glass.


Frenchay door and side panel with Bevel glass.


Moreton door with Bloom glass.


Osberton door with Bloom glass.