




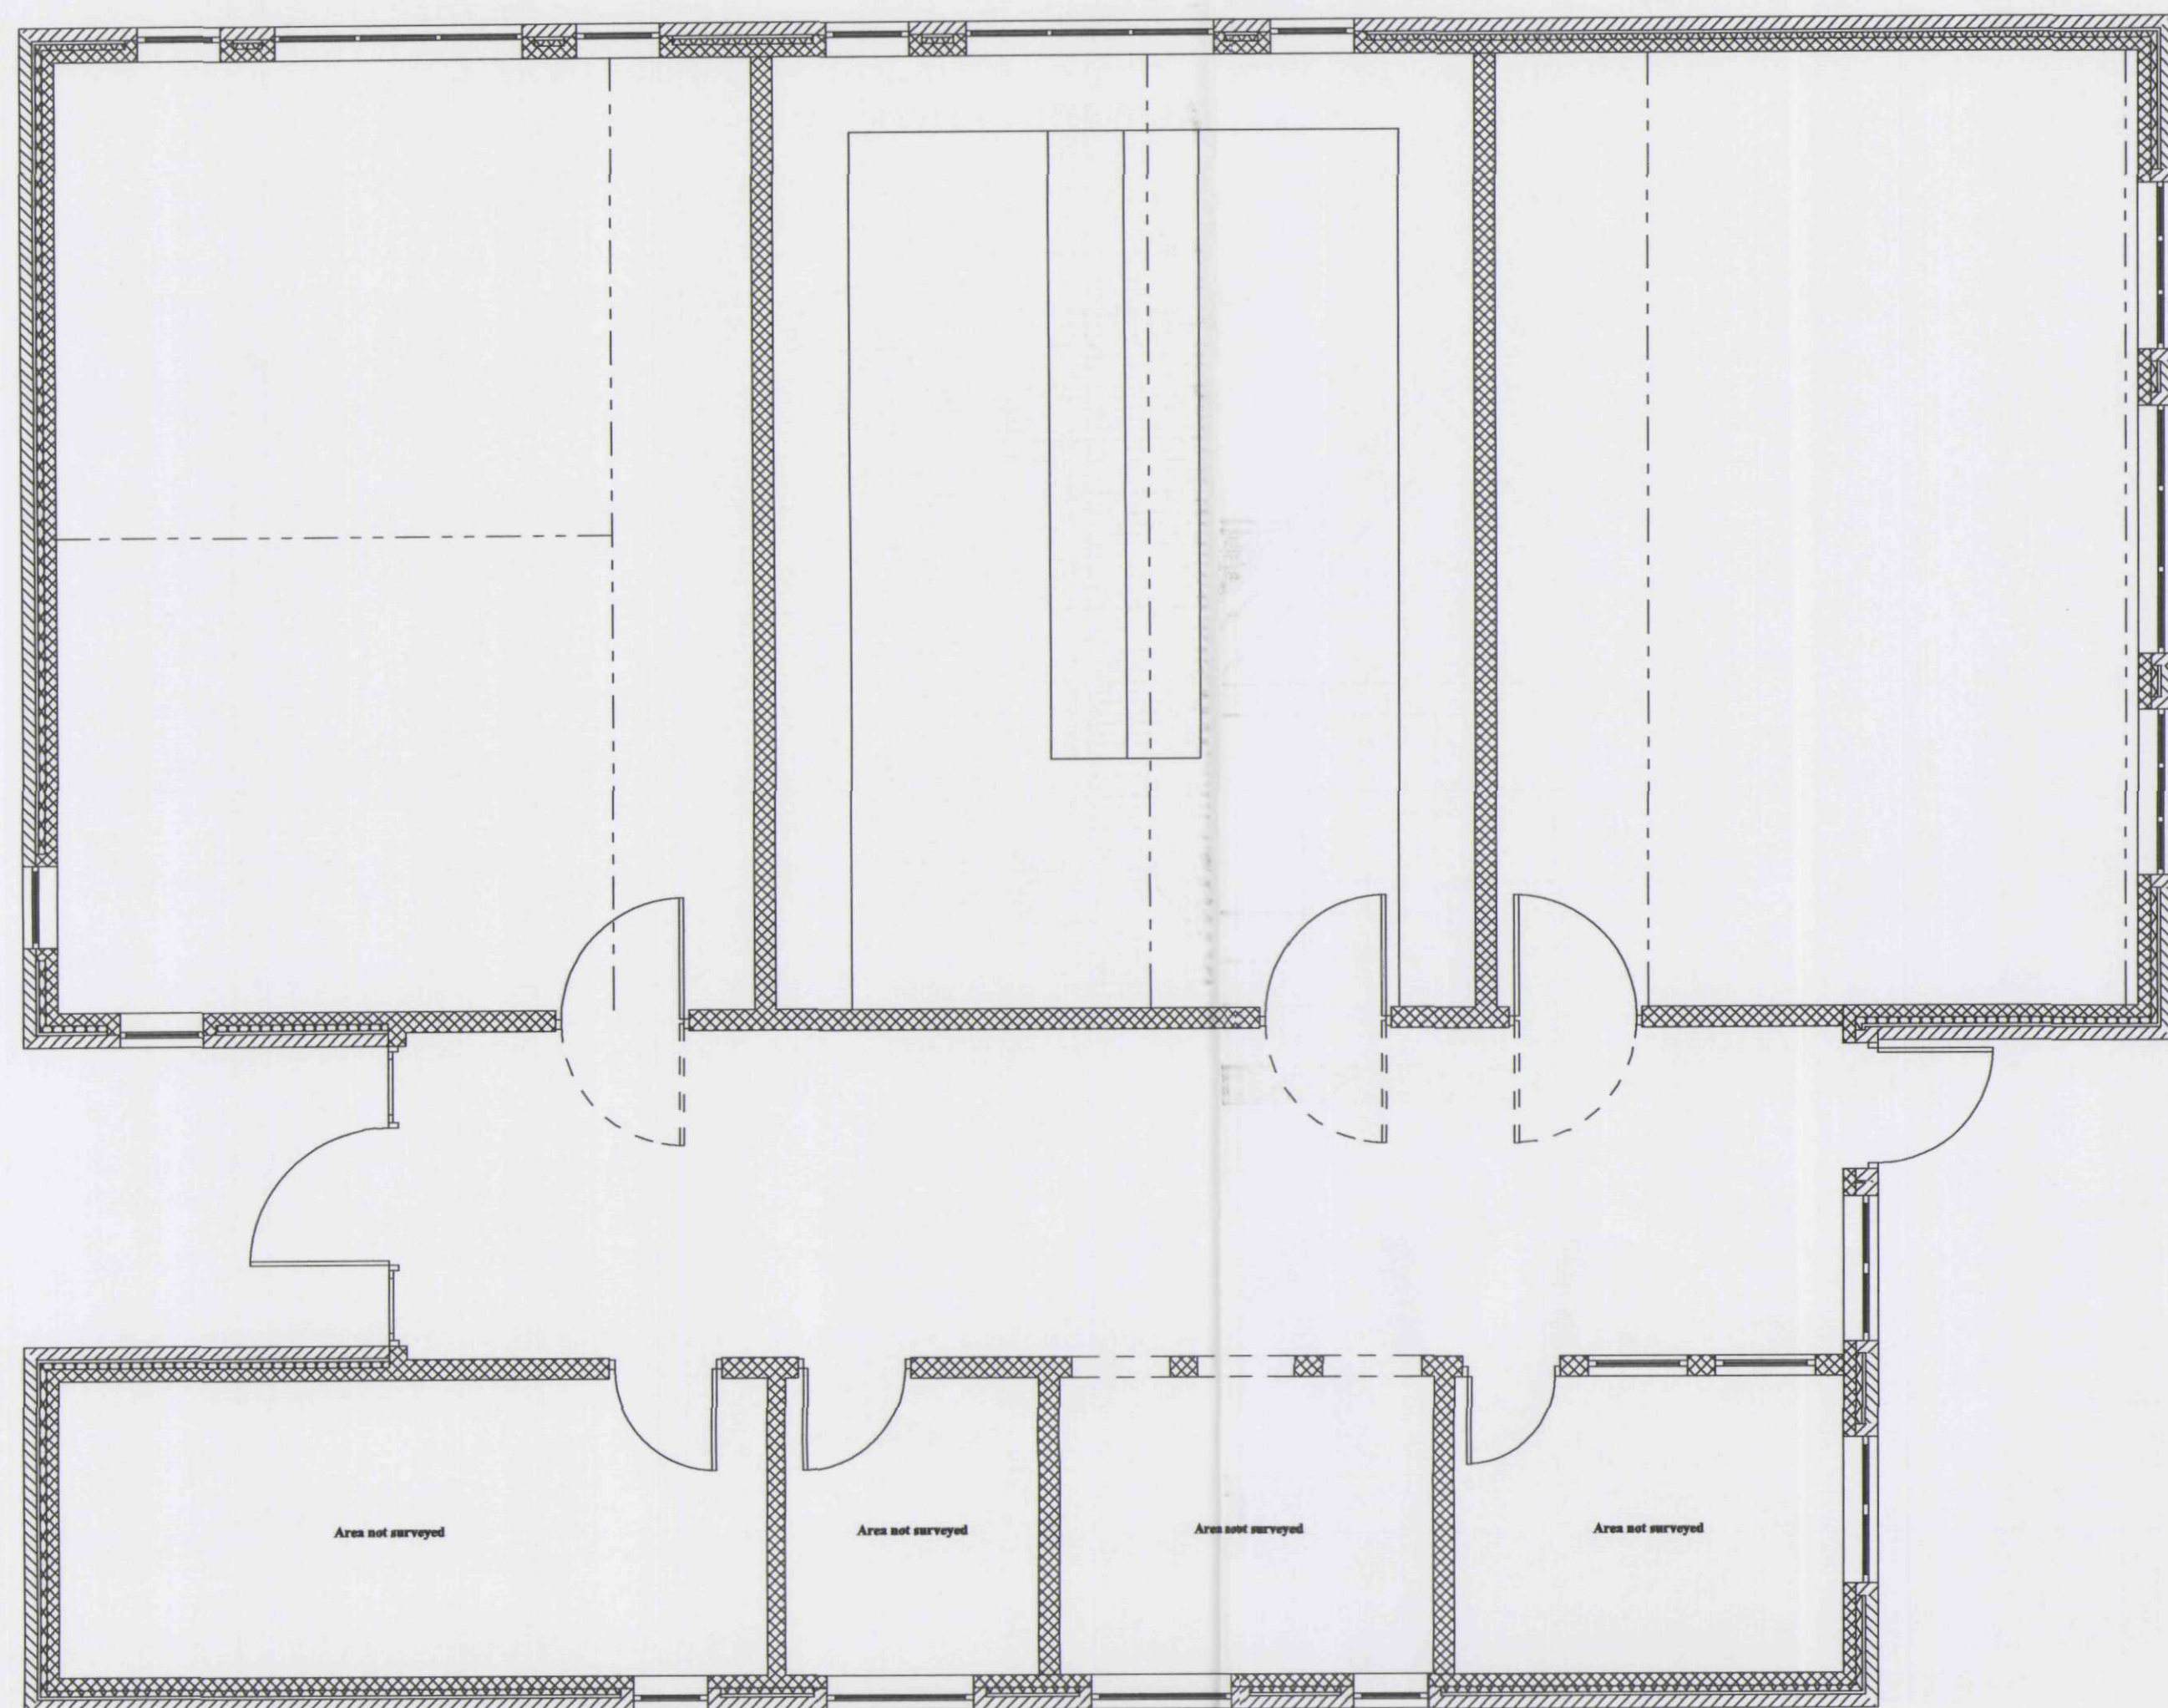


EXISTING PLAN

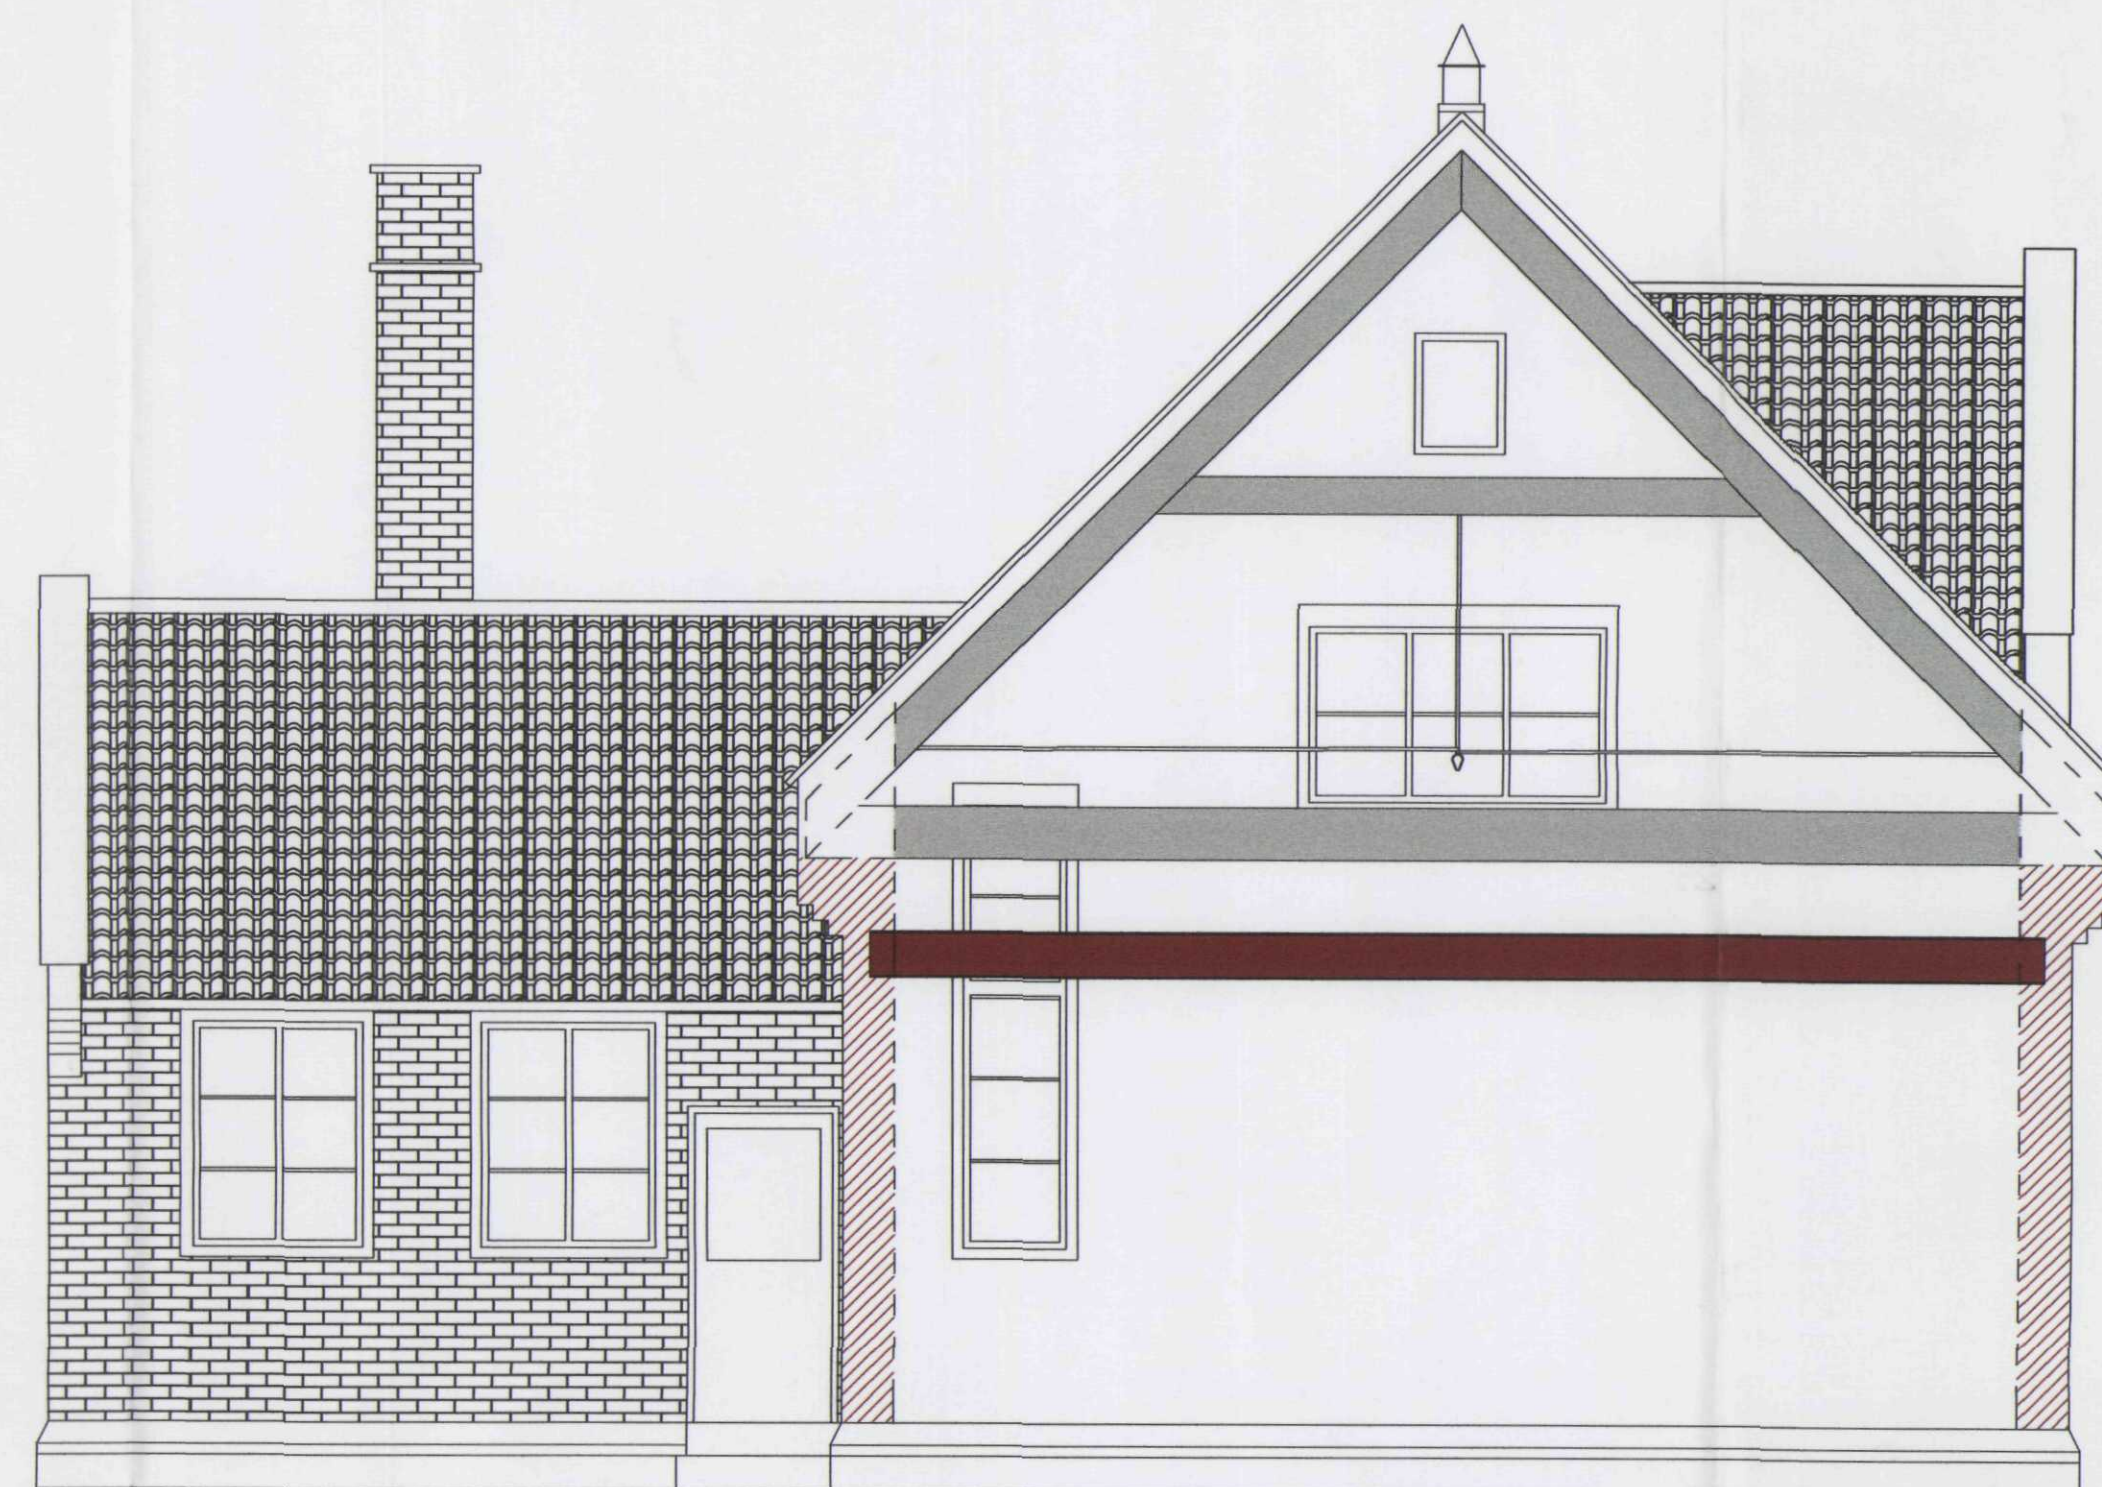

EXISTING CROSS SECTION

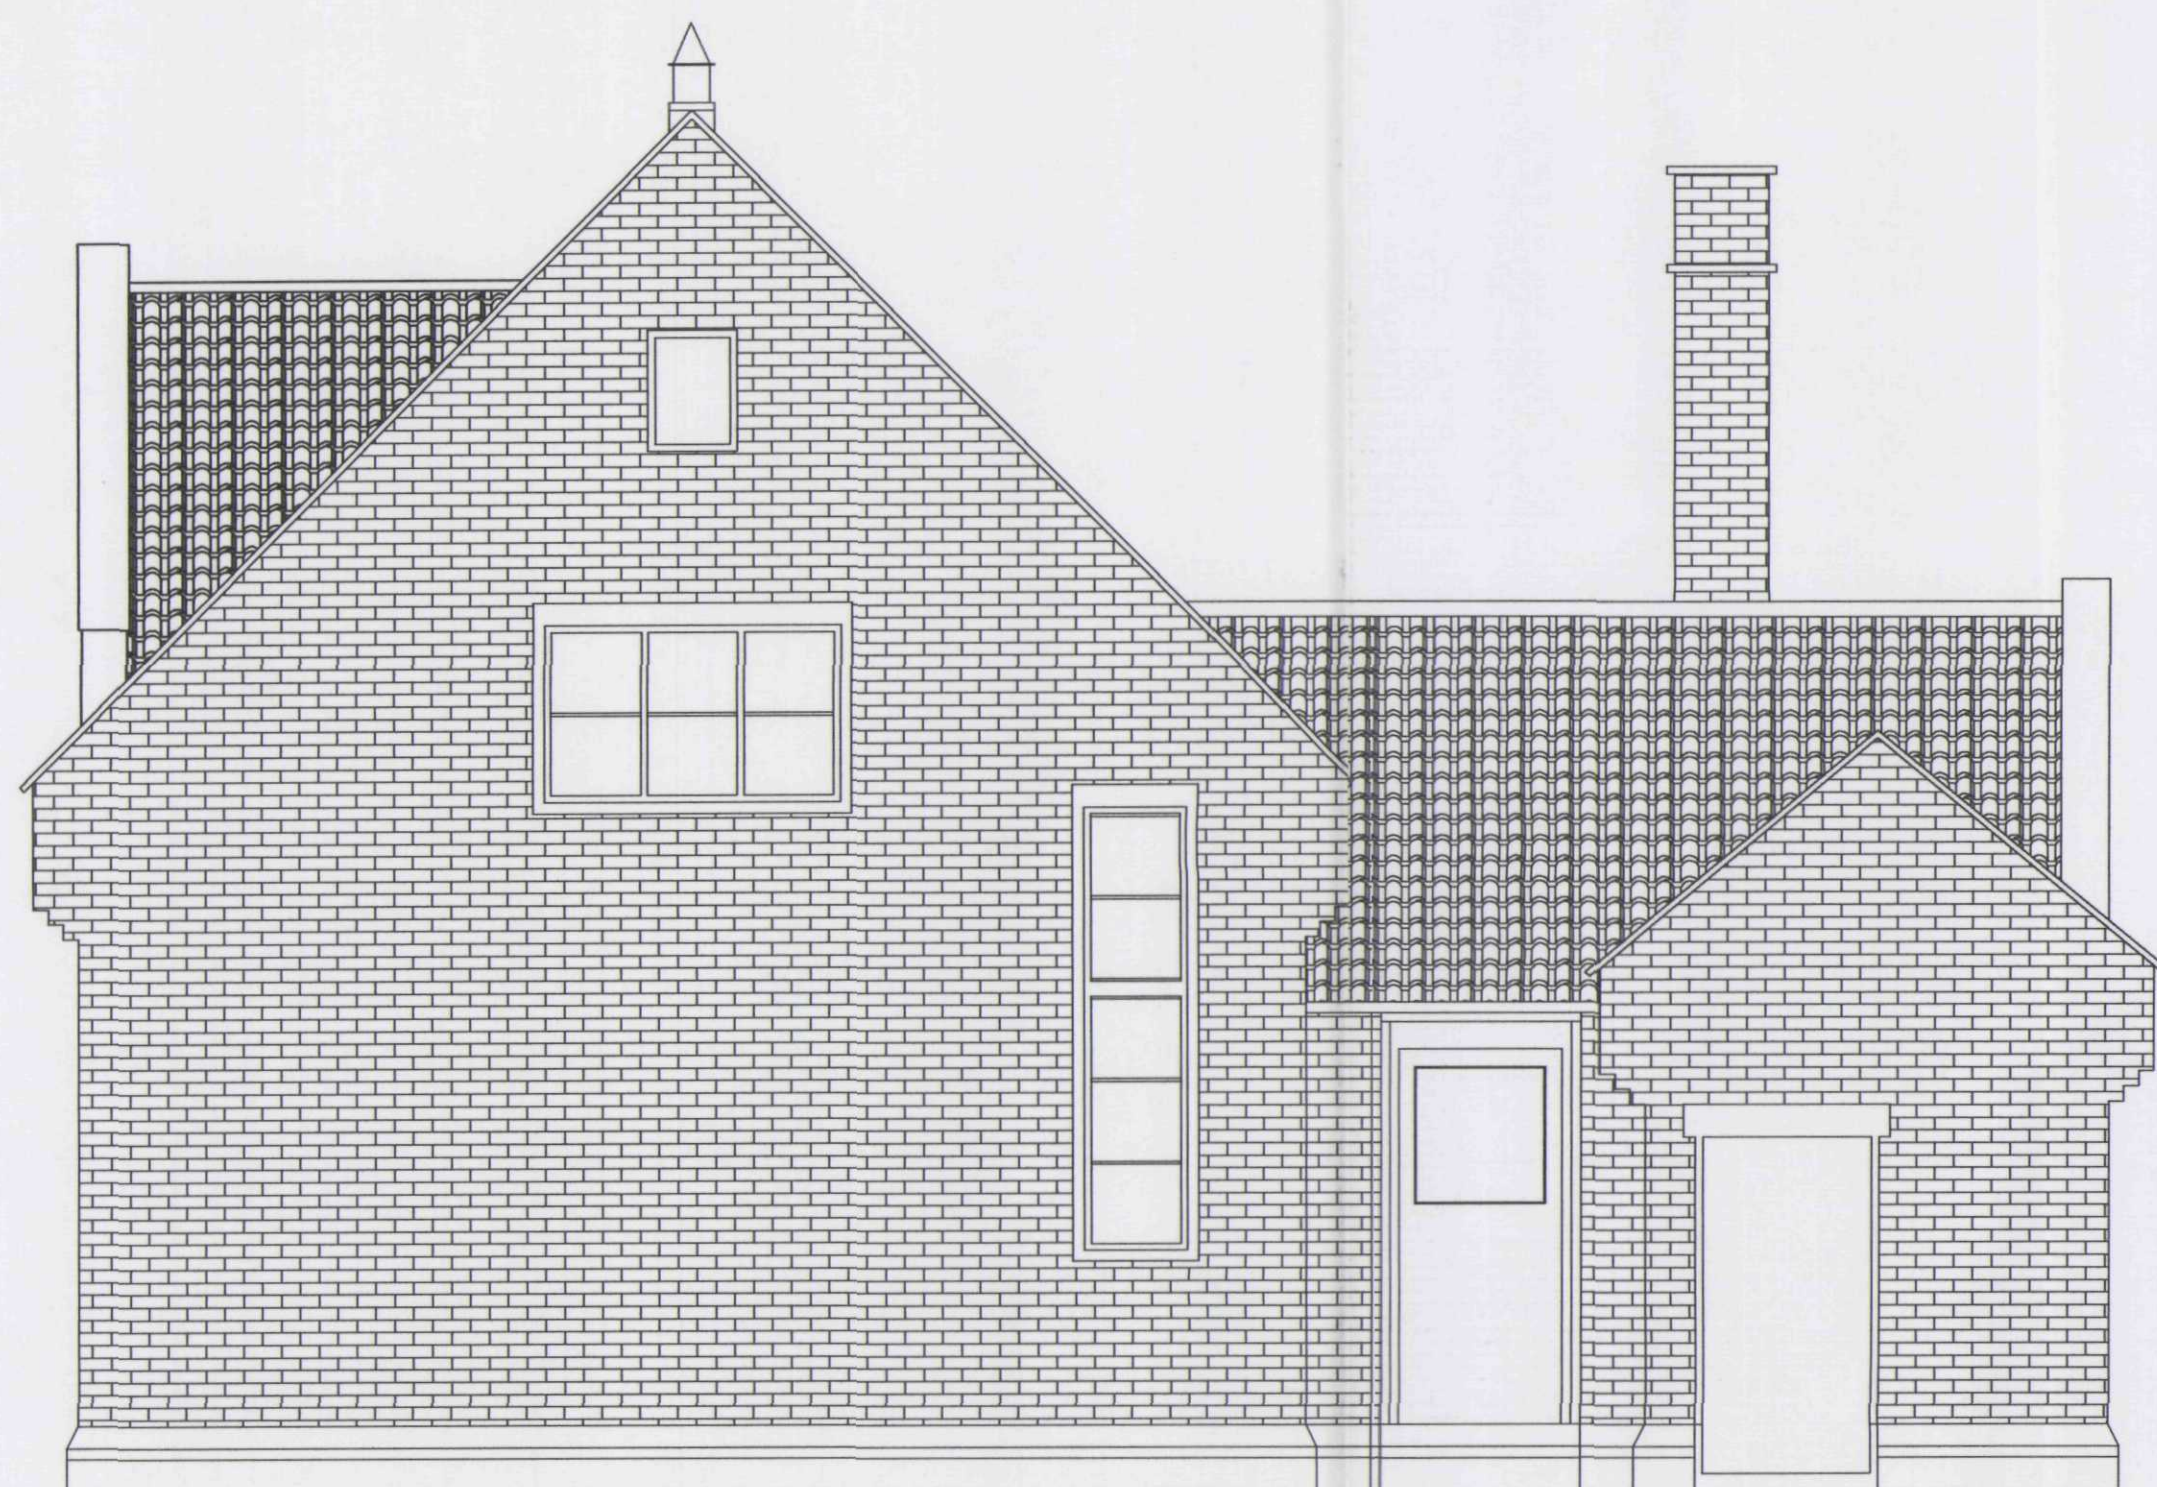

EXISTING END VIEW

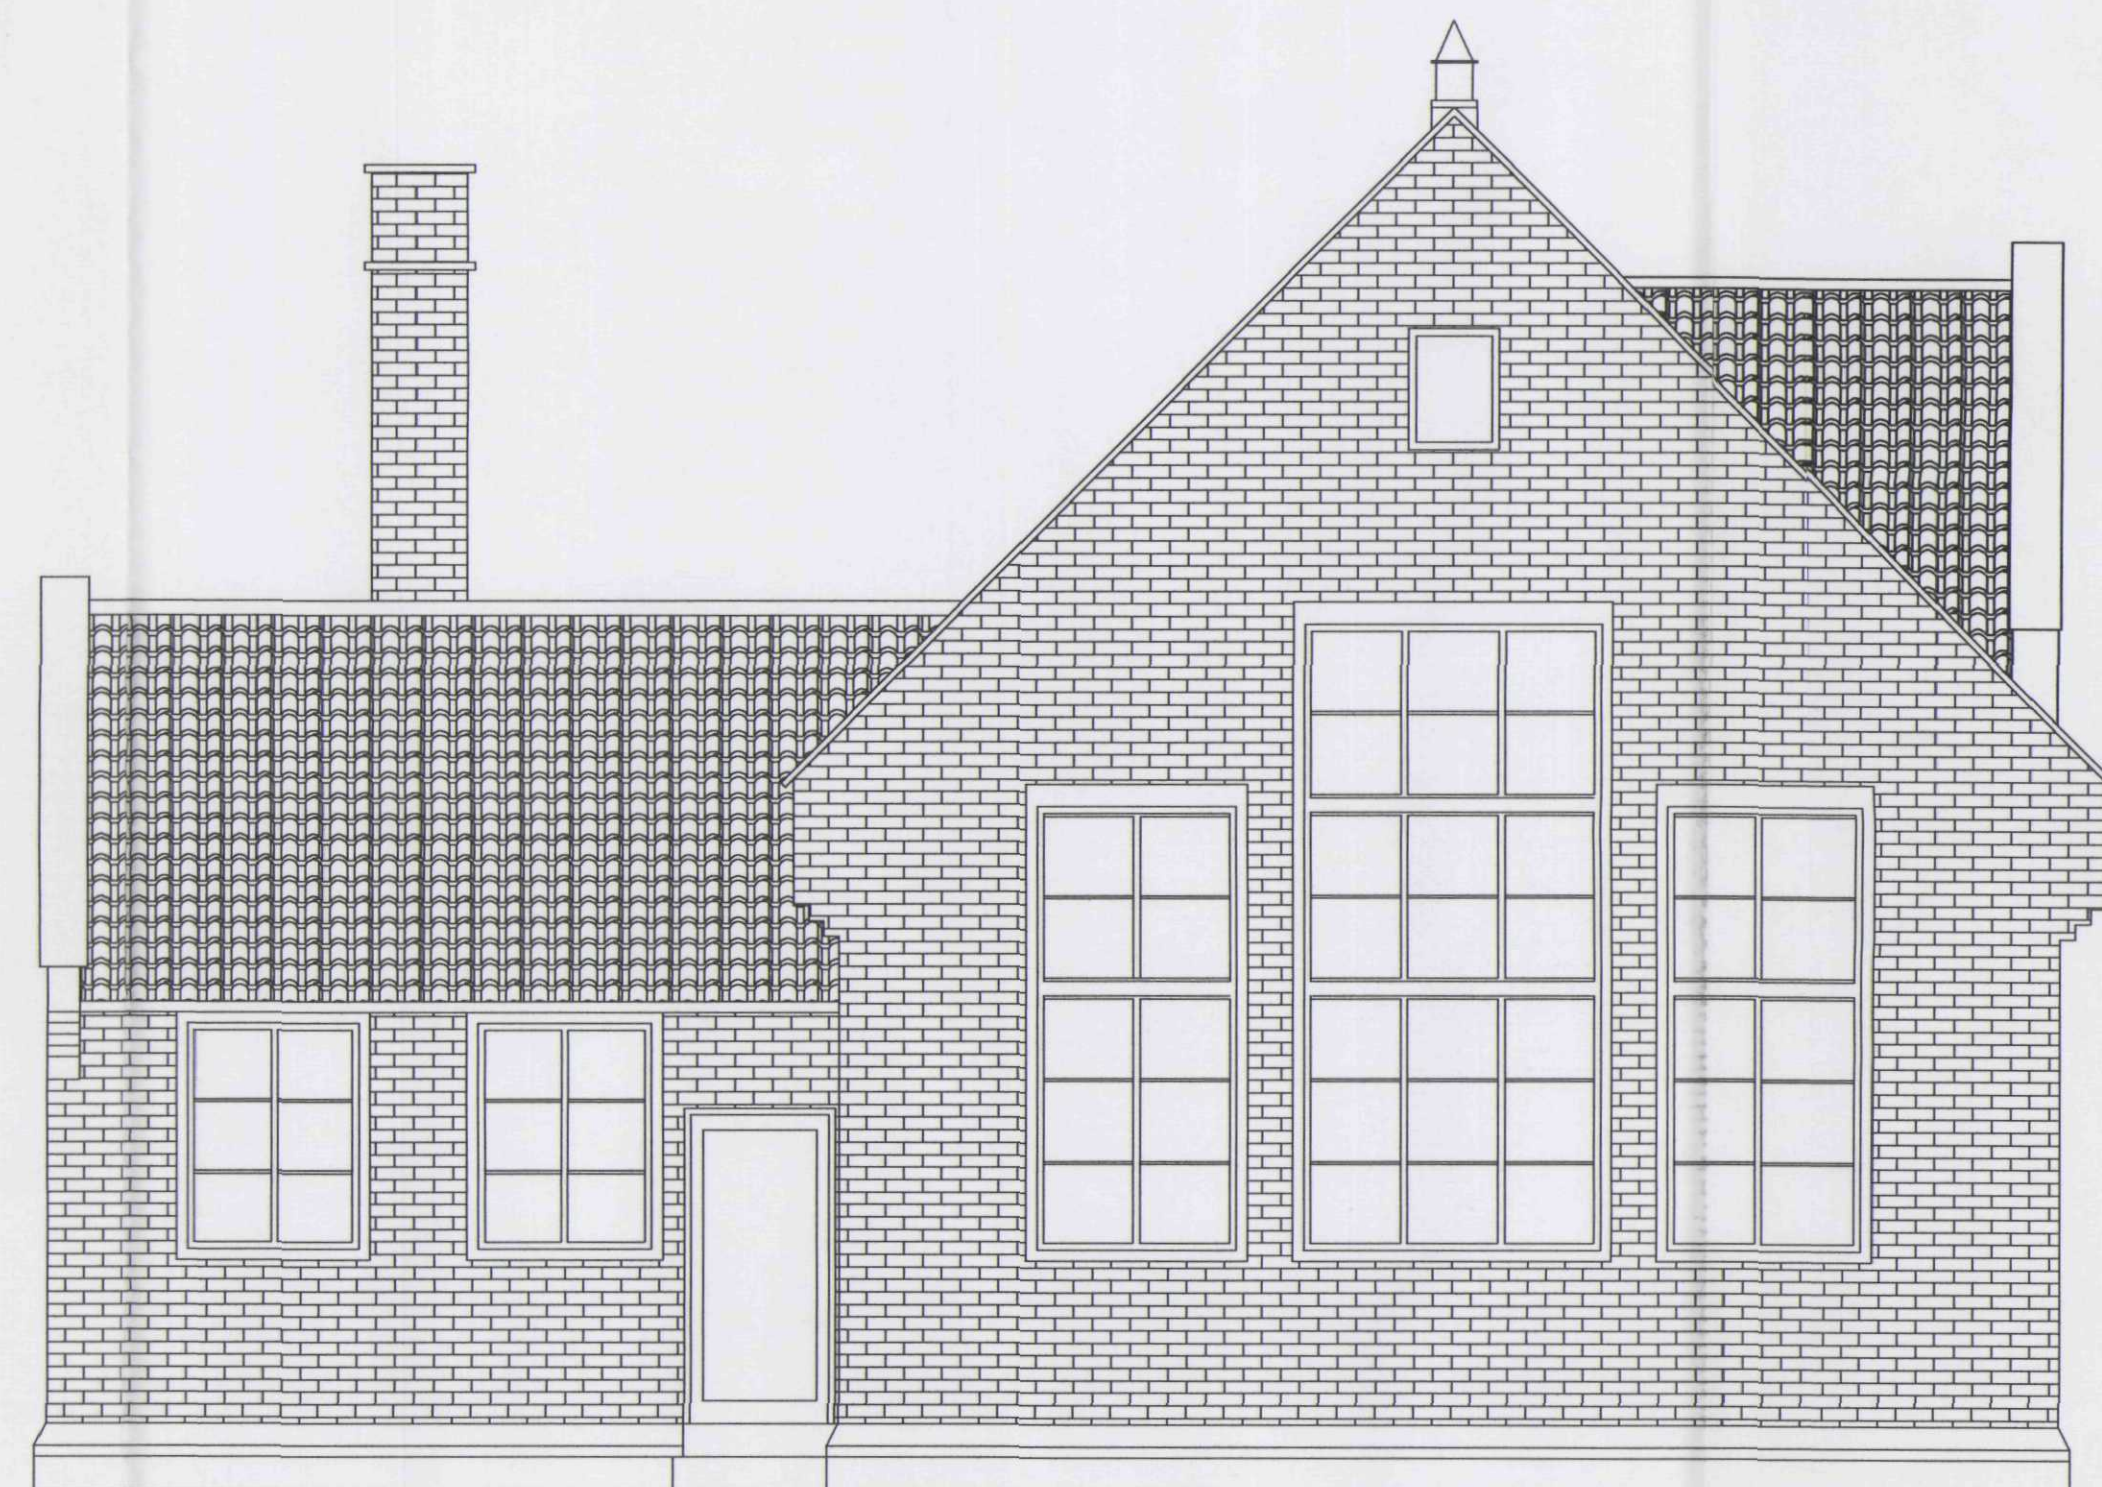

EXISTING END VIEW

All Dimensions and Levels to be verified on site.
Only Figured Dimensions to be used.
Do not scale this drawing.
Any discrepancies to be notified to the originator
of this drawing immediately.
If in doubt, ask.
Copyright is reserved by them and the drawing is
issued on the condition that it is not copied,
reproduced, retained, or disclosed to any
unauthorised person, either wholly or in part
without consent.

SHDC
Planning & Development
- 9 JUN 2003
Ref 0737/03

Rev.	Date	Description	By	Chk'd

HBS HBS Business Services
Mill House
Brayford Wharf North
Lincoln, LN1 1YT
Tel: 01522 836836
Fax: 01522 516050
Web: www.hbs.uk.com

Client
Donington Thomas Cowley Secondary School

Project
Refurbishment of Geography Block

Drawing Title
Existing Plan & Elevations

Drawn By
DIP Checked By
KIB

Scale
1:50 Date
April 2003

Project No.
DC/239/MW1 Drawing No. Revision
001

Highways & Planning
Directorate
2.8 MAY 2003
Planning &
Conservation