


INDICATIVE LAYOUT :-

- PLOT 1 - 3 BEDROOM BUNGALOW WITH DETACHED DOUBLE GARAGE.
- PLOT 2 - 3 BEDROOM SEMI-DETACHED HOUSE.
- PLOT 3 - 3 BEDROOM SEMI-DETACHED HOUSE.
- PLOT 4 - 3 BEDROOM HOUSE WITH INTEGRAL SINGLE GARAGE.
- PLOT 5 - 4 BEDROOM HOUSE WITH DETACHED DOUBLE GARAGE.
- PLOT 6 - 3 BEDROOM HOUSE WITH INTEGRAL SINGLE GARAGE.

PLOT 1 - 3 BEDROOM BUNGALOW WITH DETACHED DOUBLE GARAGE,
PLOT 2 - 3 BEDROOM SEMI-DETACHED HOUSE,
PLOT 3 - 3 BEDROOM SEMI-DETACHED HOUSE,
PLOT 4 - 3 BEDROOM HOUSE WITH INTEGRAL SINGLE GARAGE,
PLOT 5 - 4 BEDROOM HOUSE WITH DETACHED DOUBLE GARAGE,
PLOT 6 - 3 BEDROOM HOUSE WITH INTEGRAL SINGLE GARAGE,

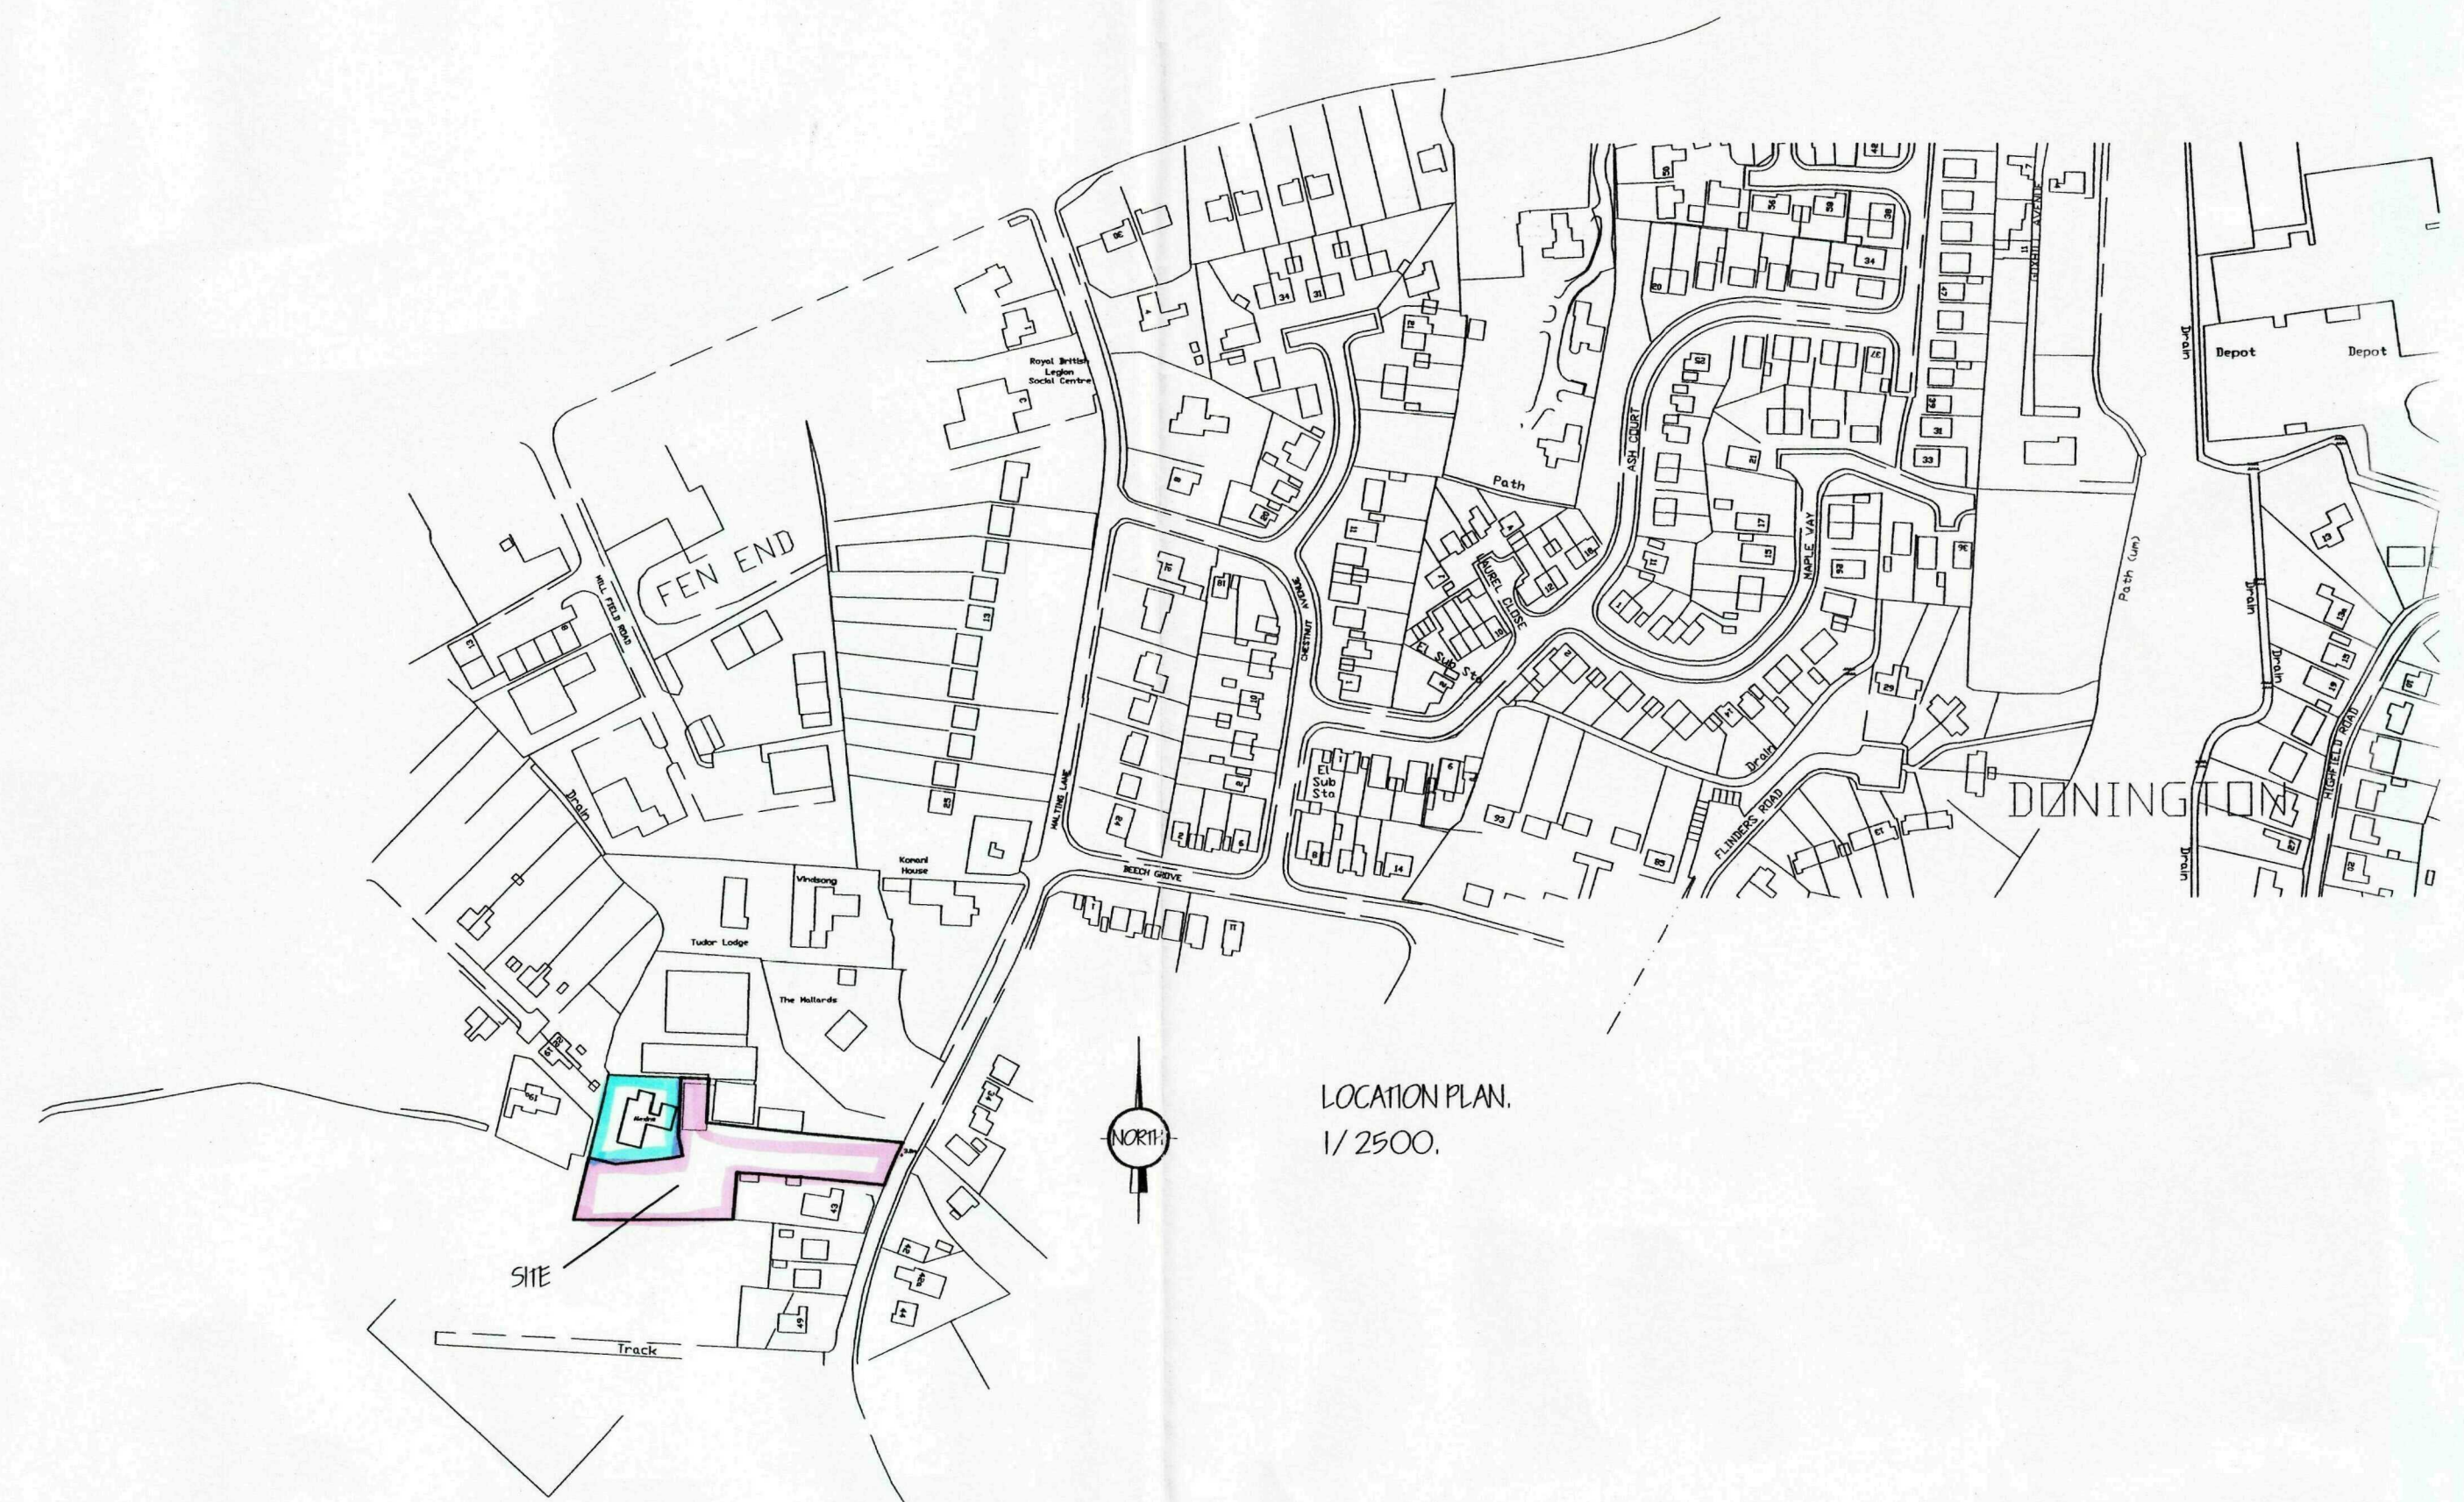

LOCATION PLAN,
1/ 2500.

SITE AREA - 0.29 Hectares.



Existing 4 metre high conifer hedging

SITE LAYOUT PLAN.
1/250.

A	PRE-APPLICATION ADVICE AMENDMENTS.	SEPT '09.
ref:	revision	date

G. R. MERCHANT LTD. 

I.ENG AMICE FIWO

**ARCHITECTURAL, STRUCTURAL
AND LAND DRAINAGE
CONSULTANTS**

**4 Wrights Mews
12A Park Road, Holbeach,
Spalding, Lincs. PE12 7EE**

**Tel: 01406 490900
Fax: 01406 428744**

E-Mail: gr.merchant@btconnect.com

Project
RESIDENTIAL DEVELOPMENT,
'ALEXINE',
MALTING LANE, DONINGTON,
SPALDING, LINC'S. PE11 4XA.

Client
MR. & MRS. A. DEAR.

Drawing

SITE & LOCATION PLANS.

Job Ref.	Drawing No.

2016-09.	OIA.
Date	Drawn

AUGUST '09.	ARM.
Scales	
AC INDICATION	

[illegible]