
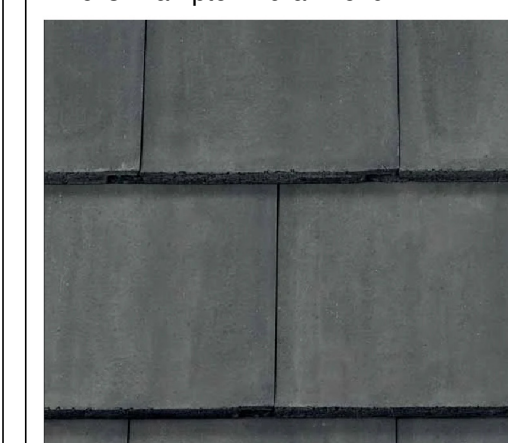
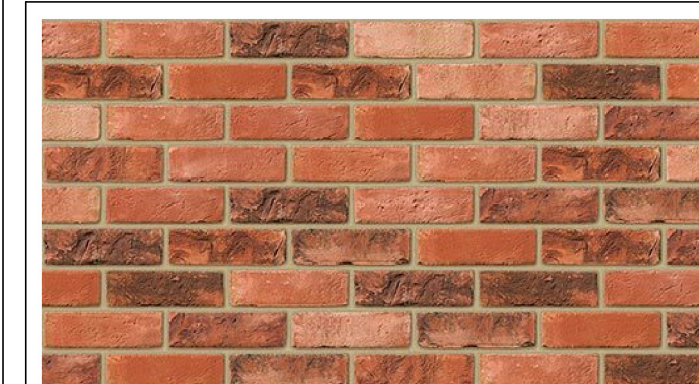
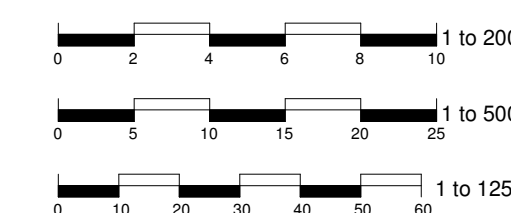
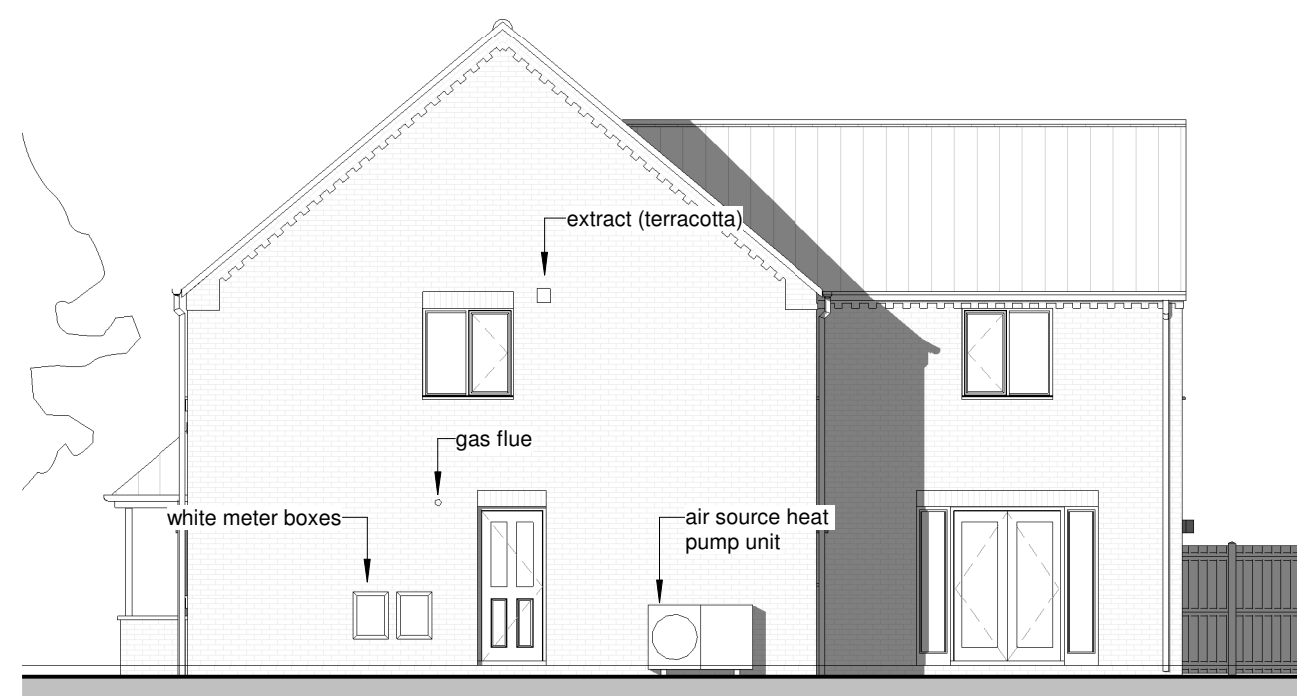
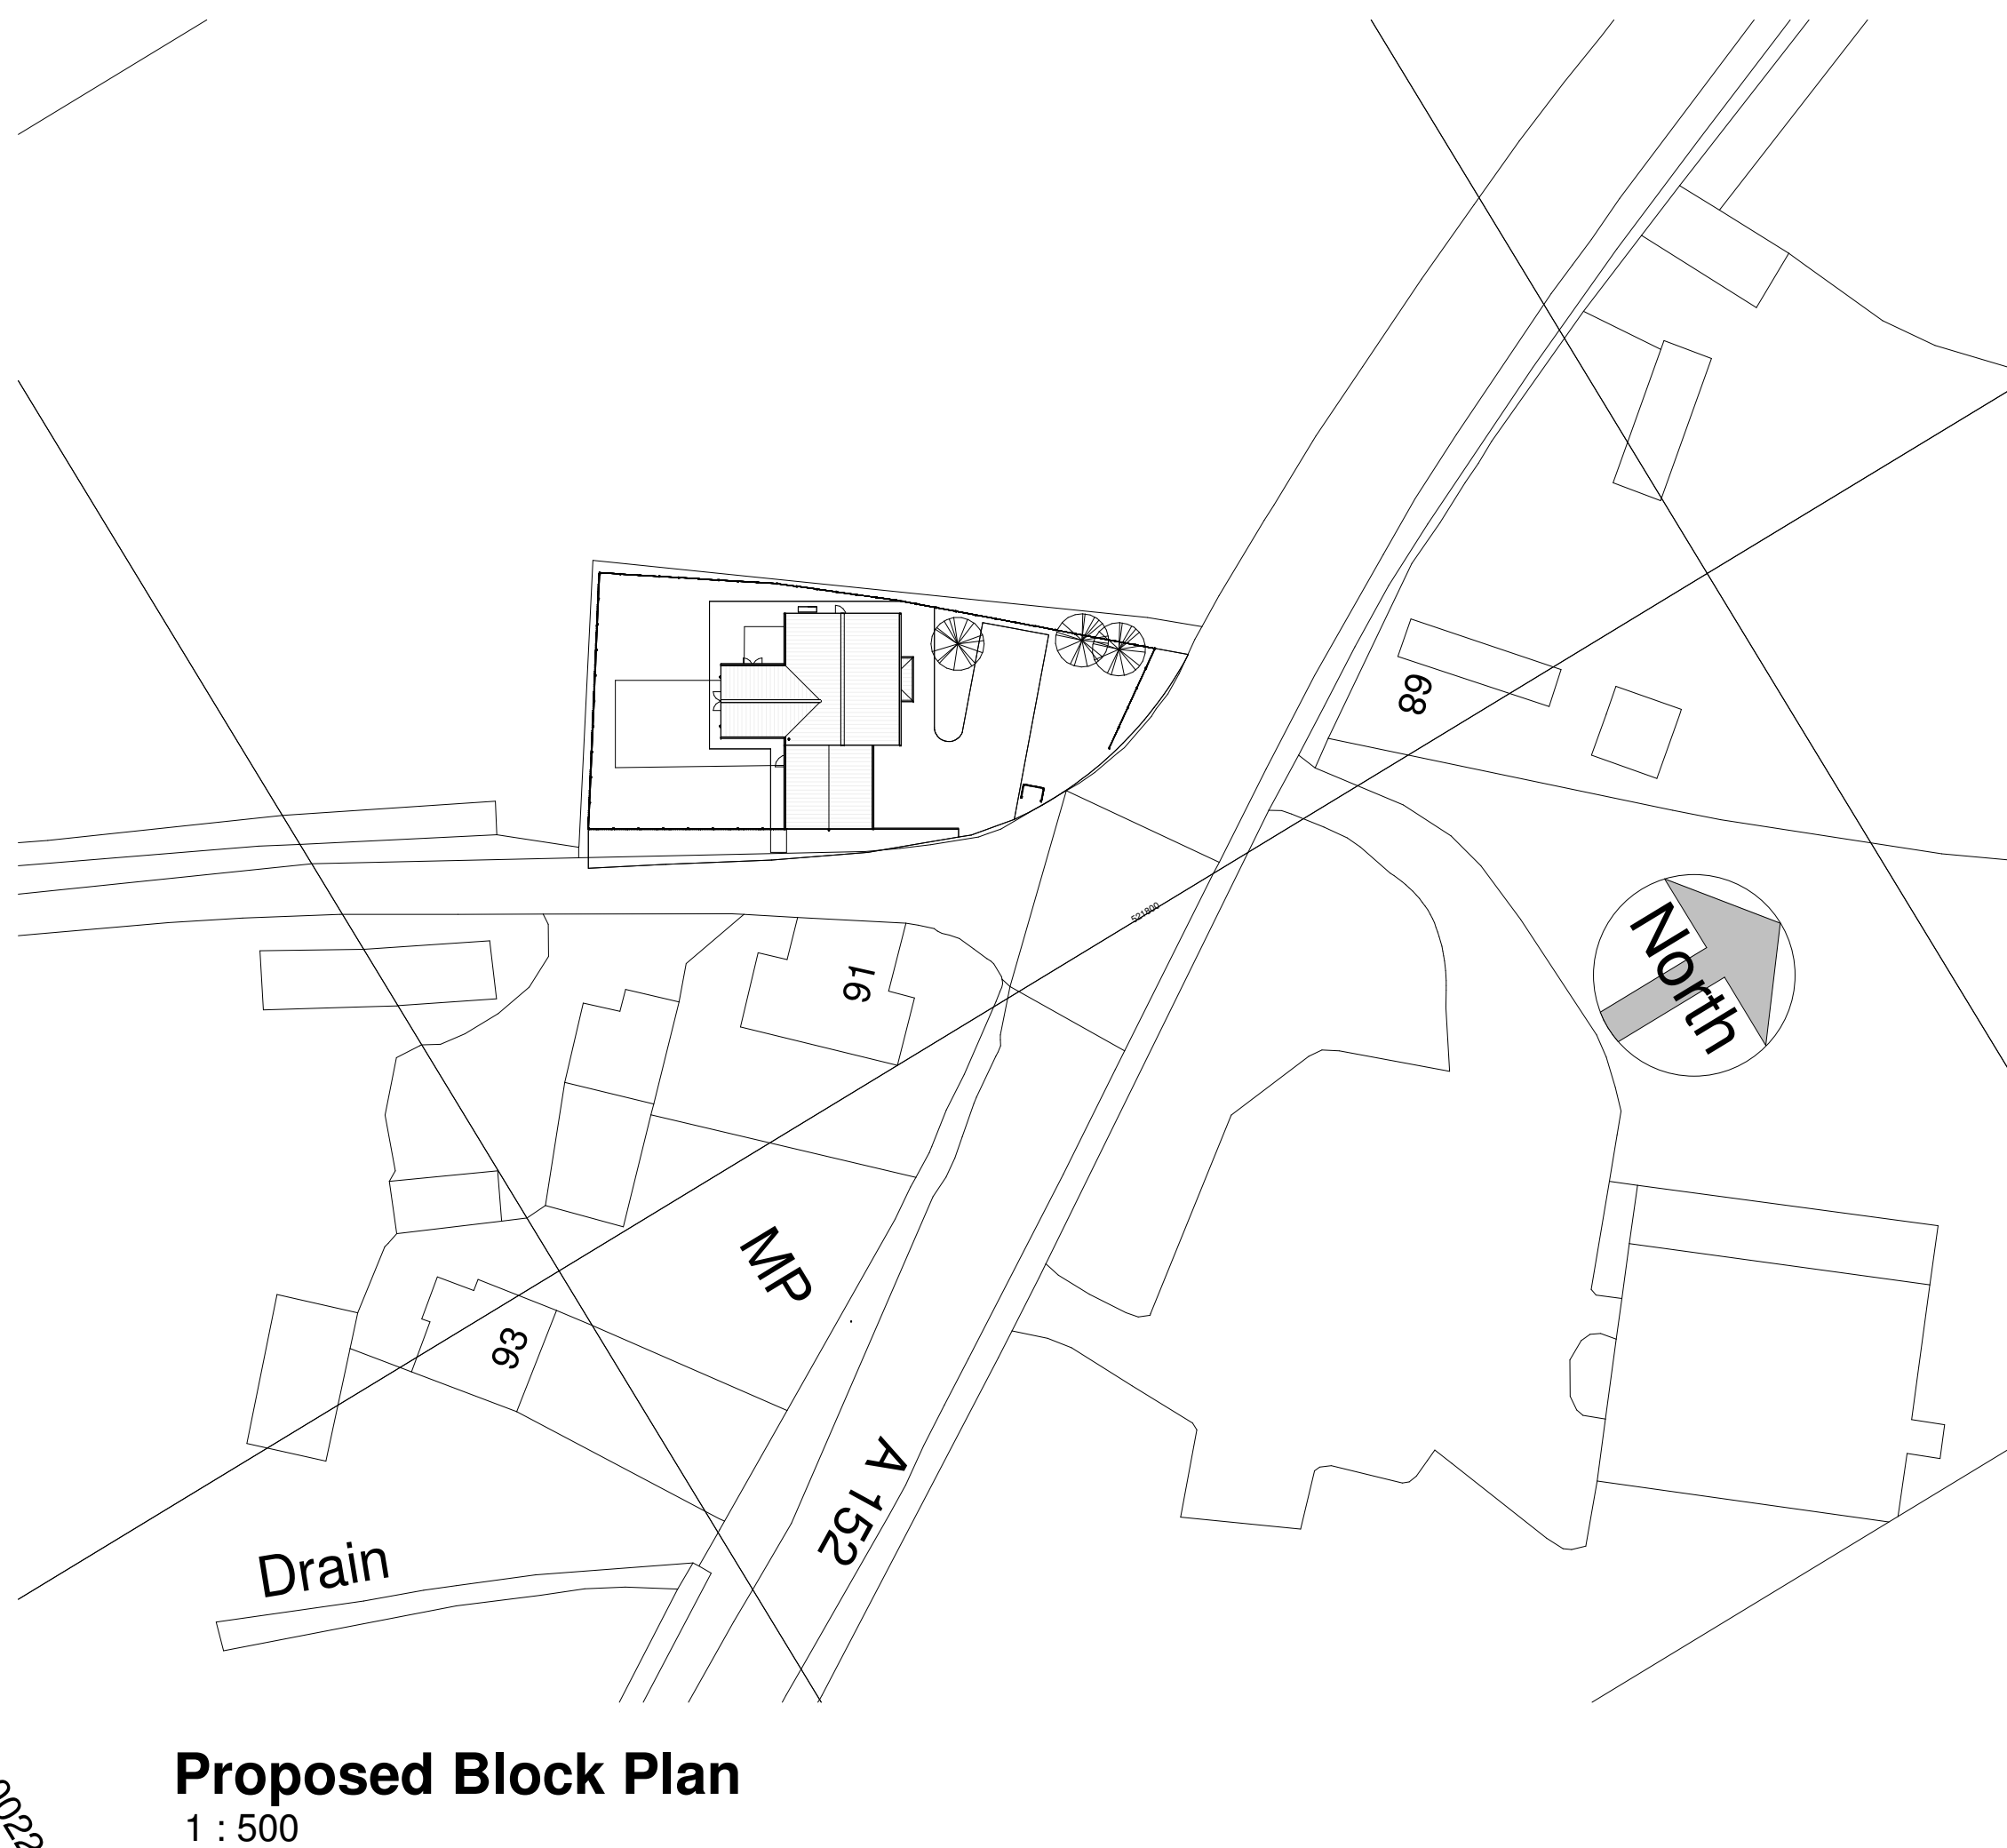


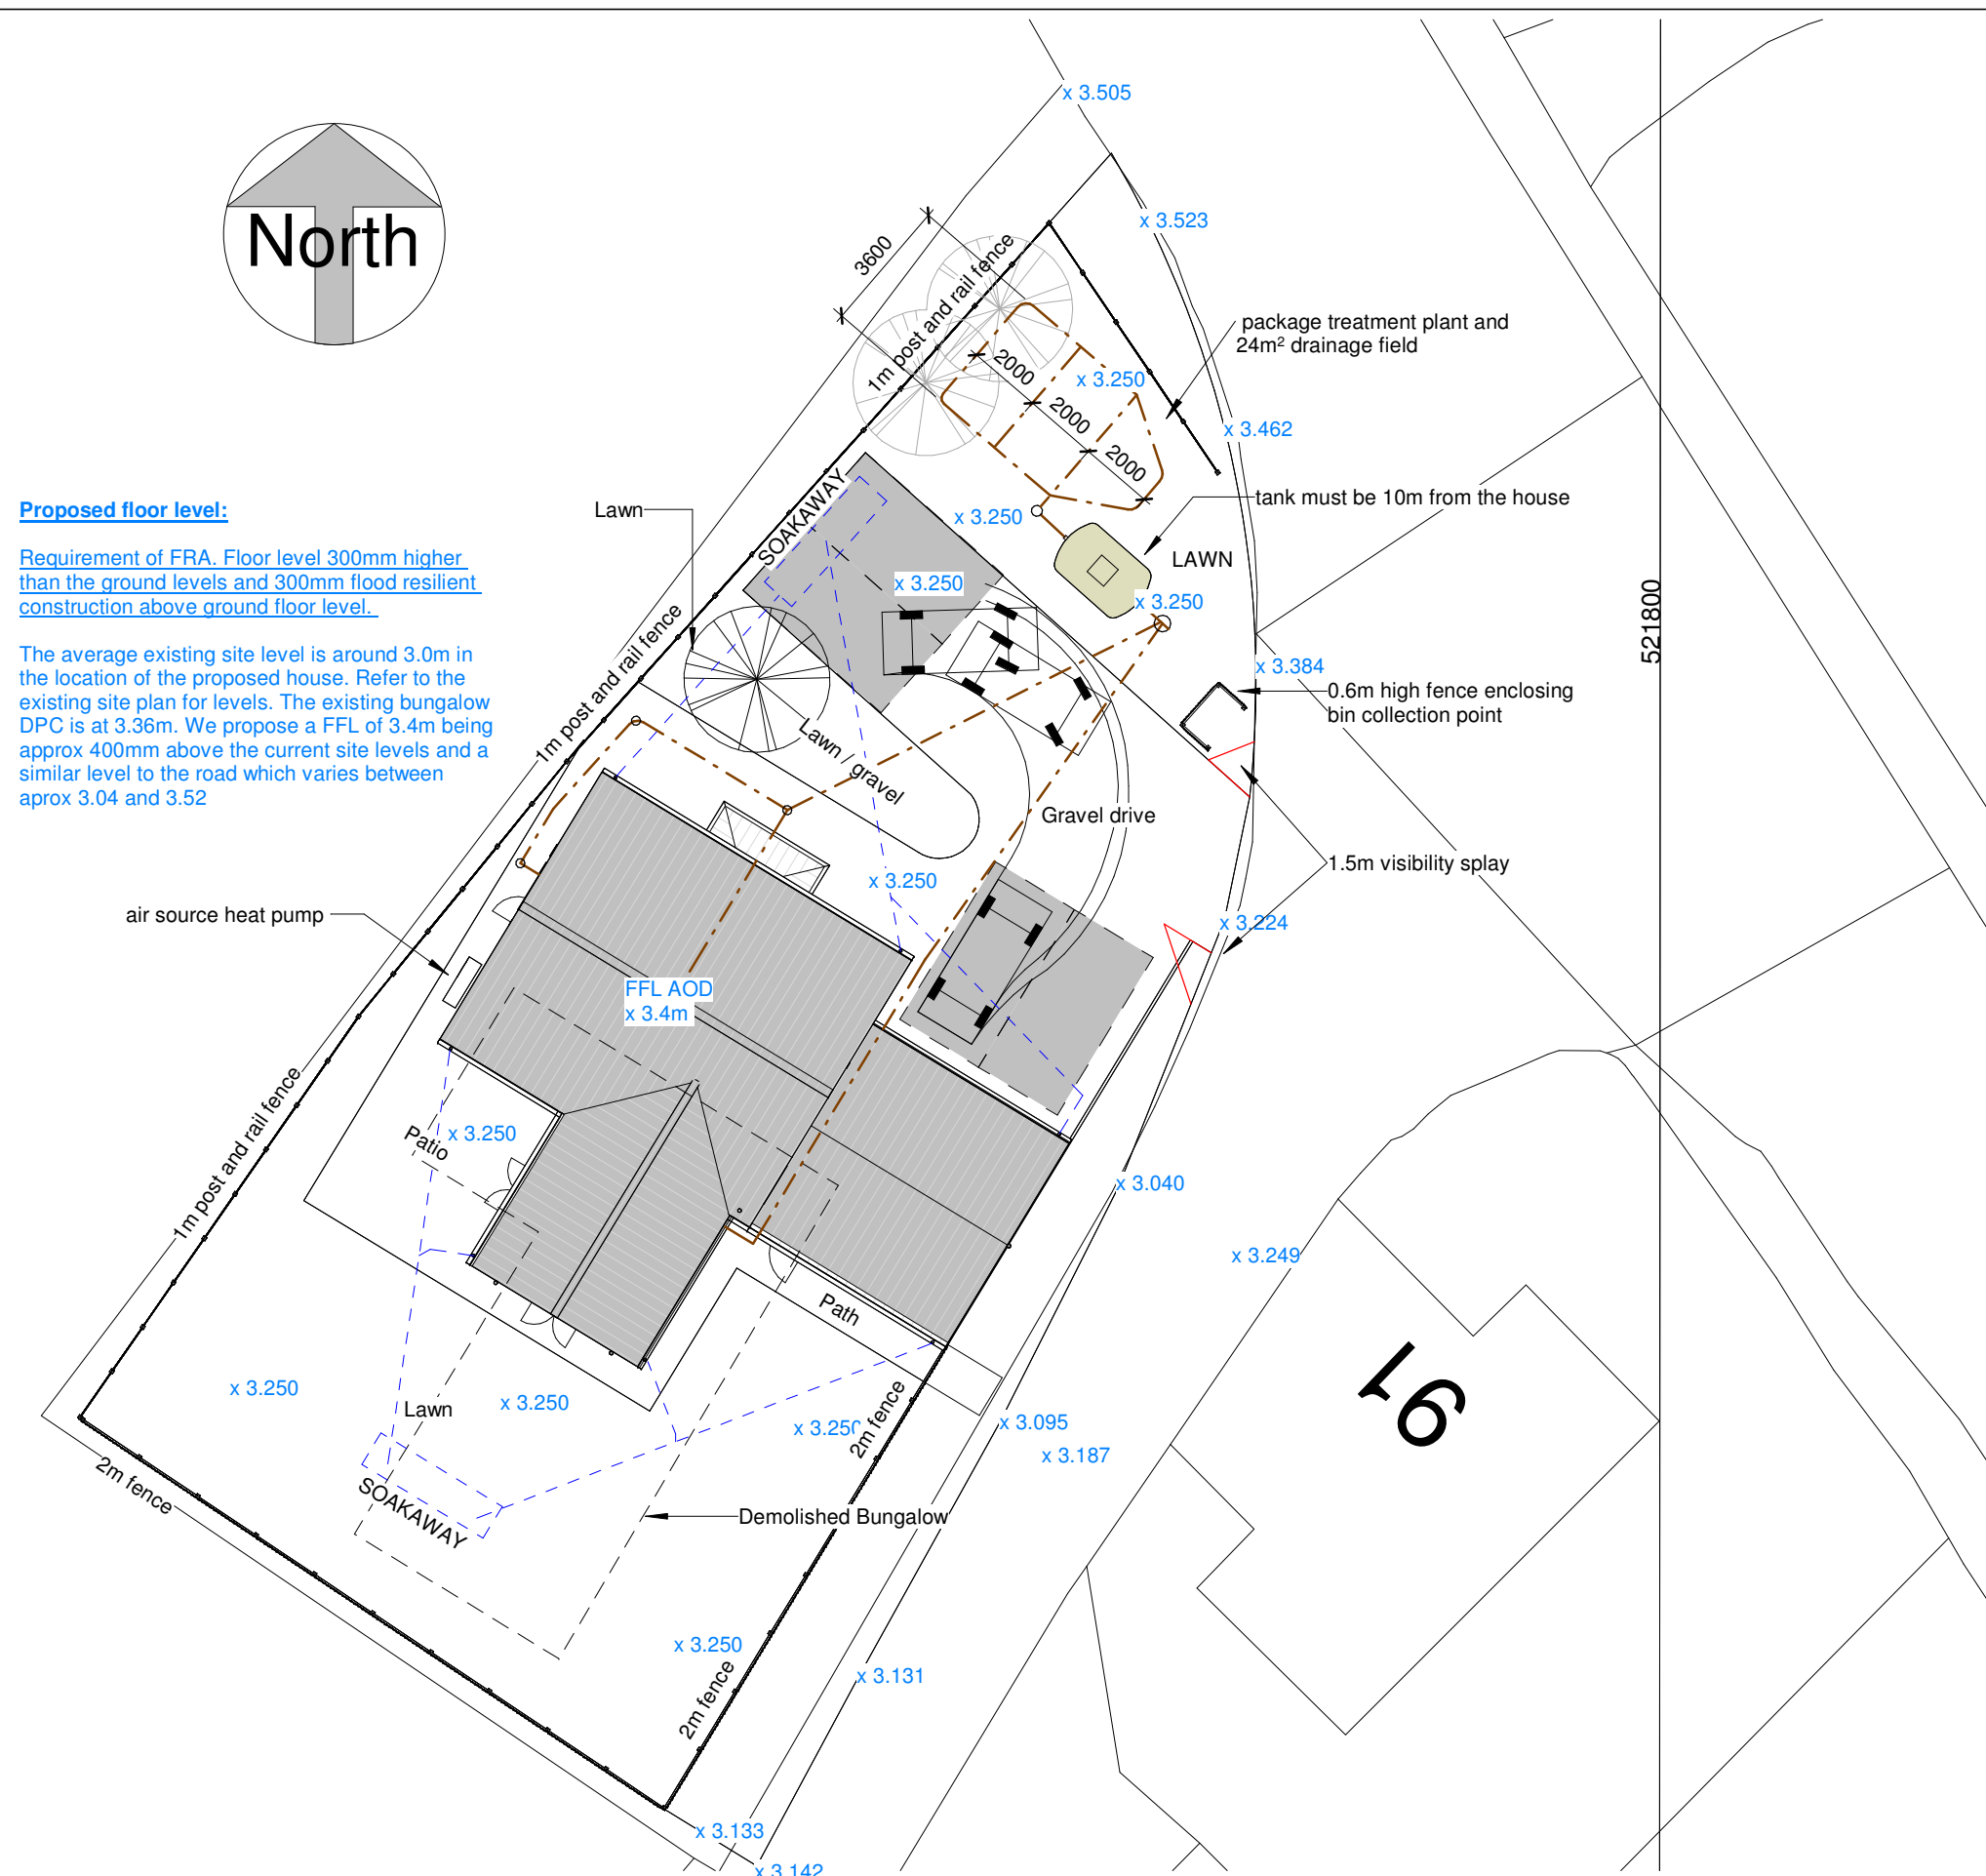

Windows: Cream uPVC
Front door: Composite dark grey RAL 7016
Garage door: Steel dark grey RAL 7016
RW Goods: Black half round gutter on brackets (no fascia) Circular black uPVC downpipes
Cills: Composite stone

[illegible]

89 Quadring Road,
Donington

Replacement dwelling

Proposed plans and elevations

Project number	21 039
----------------	--------

Date	05.07.22
------	----------

Drawn by RG

Paper size	A1
------------	----

P101

Scale	As indicated
-------	--------------