
Brick path around house

Outhouses

Brick path around house

Grass lawn

Driveway

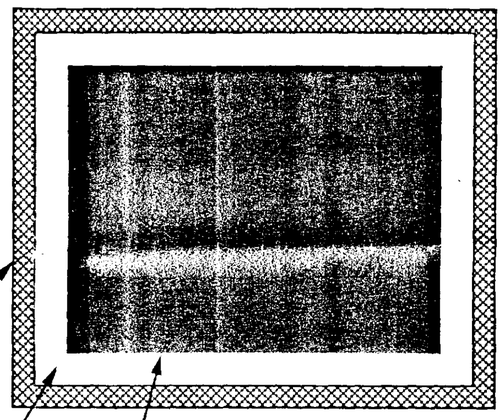

1:2 (26.6°) soil embankment

10cm tanked blockwork

15cm space all around tank

Harlequin 280 gallon low-profile tank

Driveway

Wykes Manor
PE11 4SD

Scale 1:20

1 metre

Details of bund surrounding oil-tank

SOUTH HOLLAND DC
HOUSING & PLANNING
21 JUL 1998
Ref: 749/98

DETERMINED
PLAN

Brick path around house

Outhouses

Brick path around house

Existing Cistus

Existing escallonia

existing euonymus

Driveway

Geranium ibericum (height 70cm)

Skimmia X "Foremanii" (height 1m)

Juniperus squamata "Blue Star" (height 30cm)

Grass lawn

Driveway

Wykes Manor
PE11 4SD


Scale 1:20

1 metre

Planting scheme for oil tank

SOUTH HOLLAND DC
HOUSING & PLANNING
21 JUL 1998
Ref: 749/98

DETERMINED
PLAN

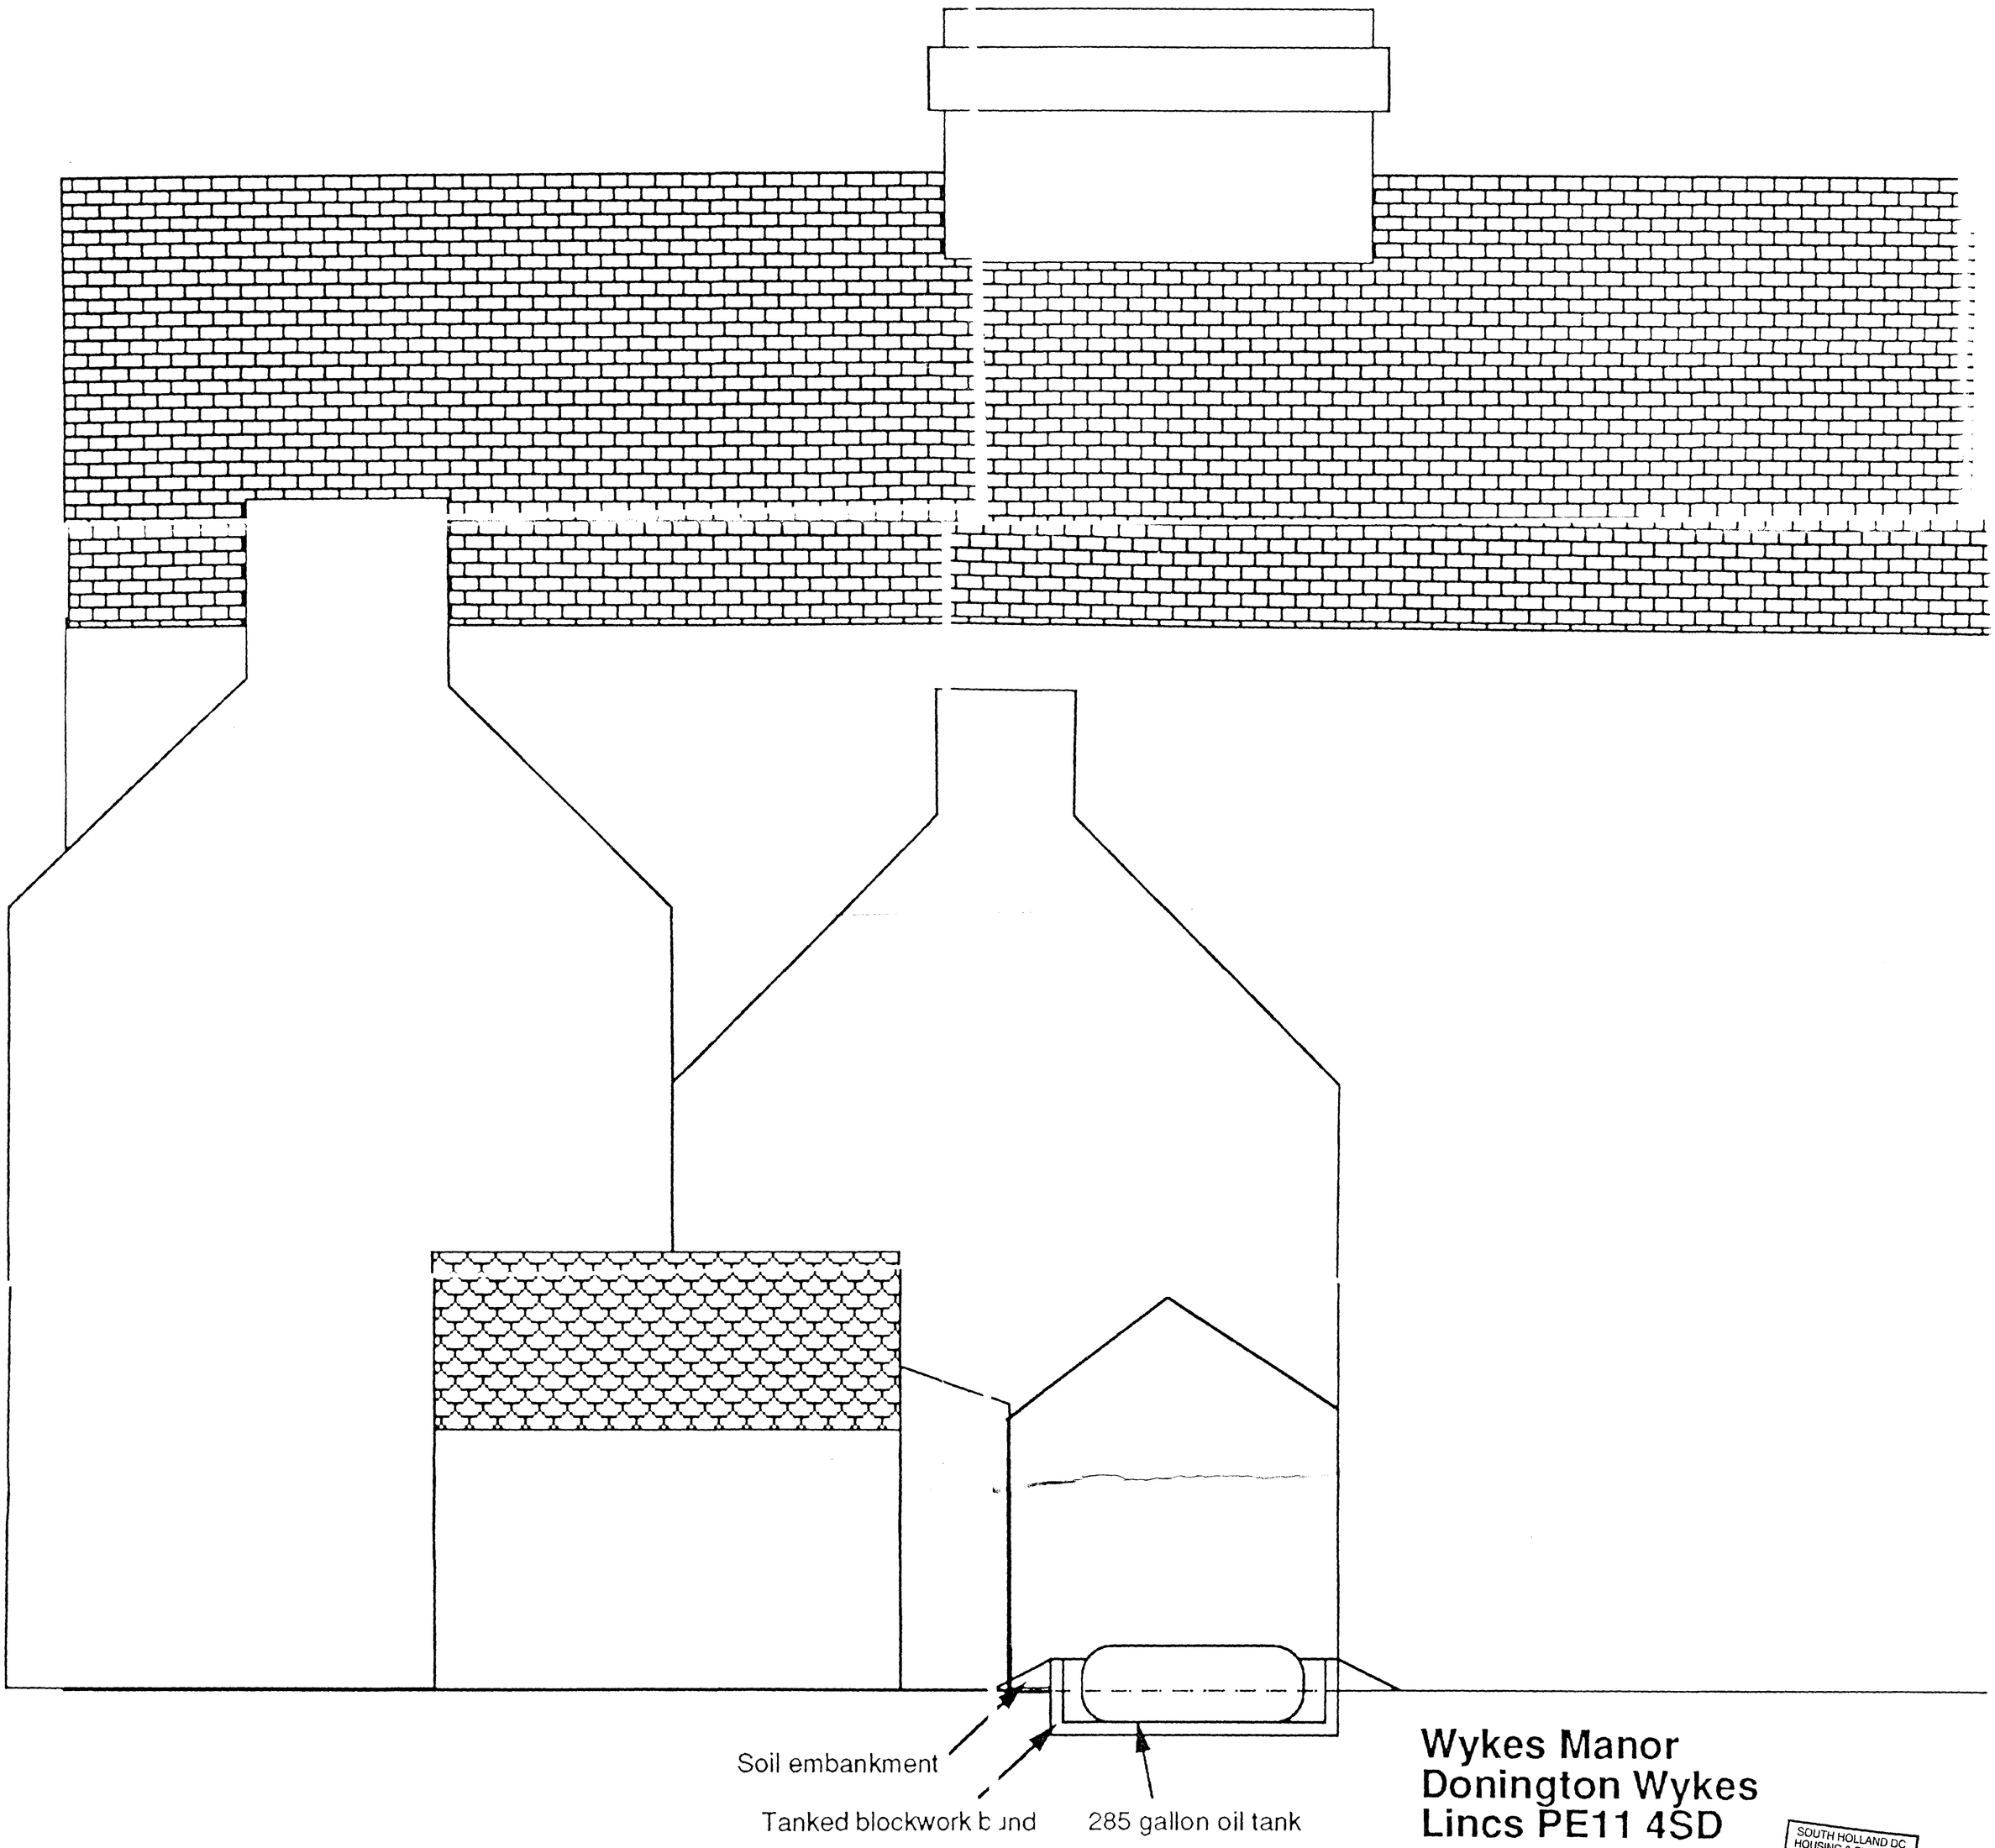

Wykes Manor
Donington Wykes
Lincs PE11 4SD

Section through oil-tank

Scale 1:20

SOUTH HOLLAND DC
HOUSING & PLANNING
21 JUL 1998
Ref: 749/98

DETERMINED
PLAN