


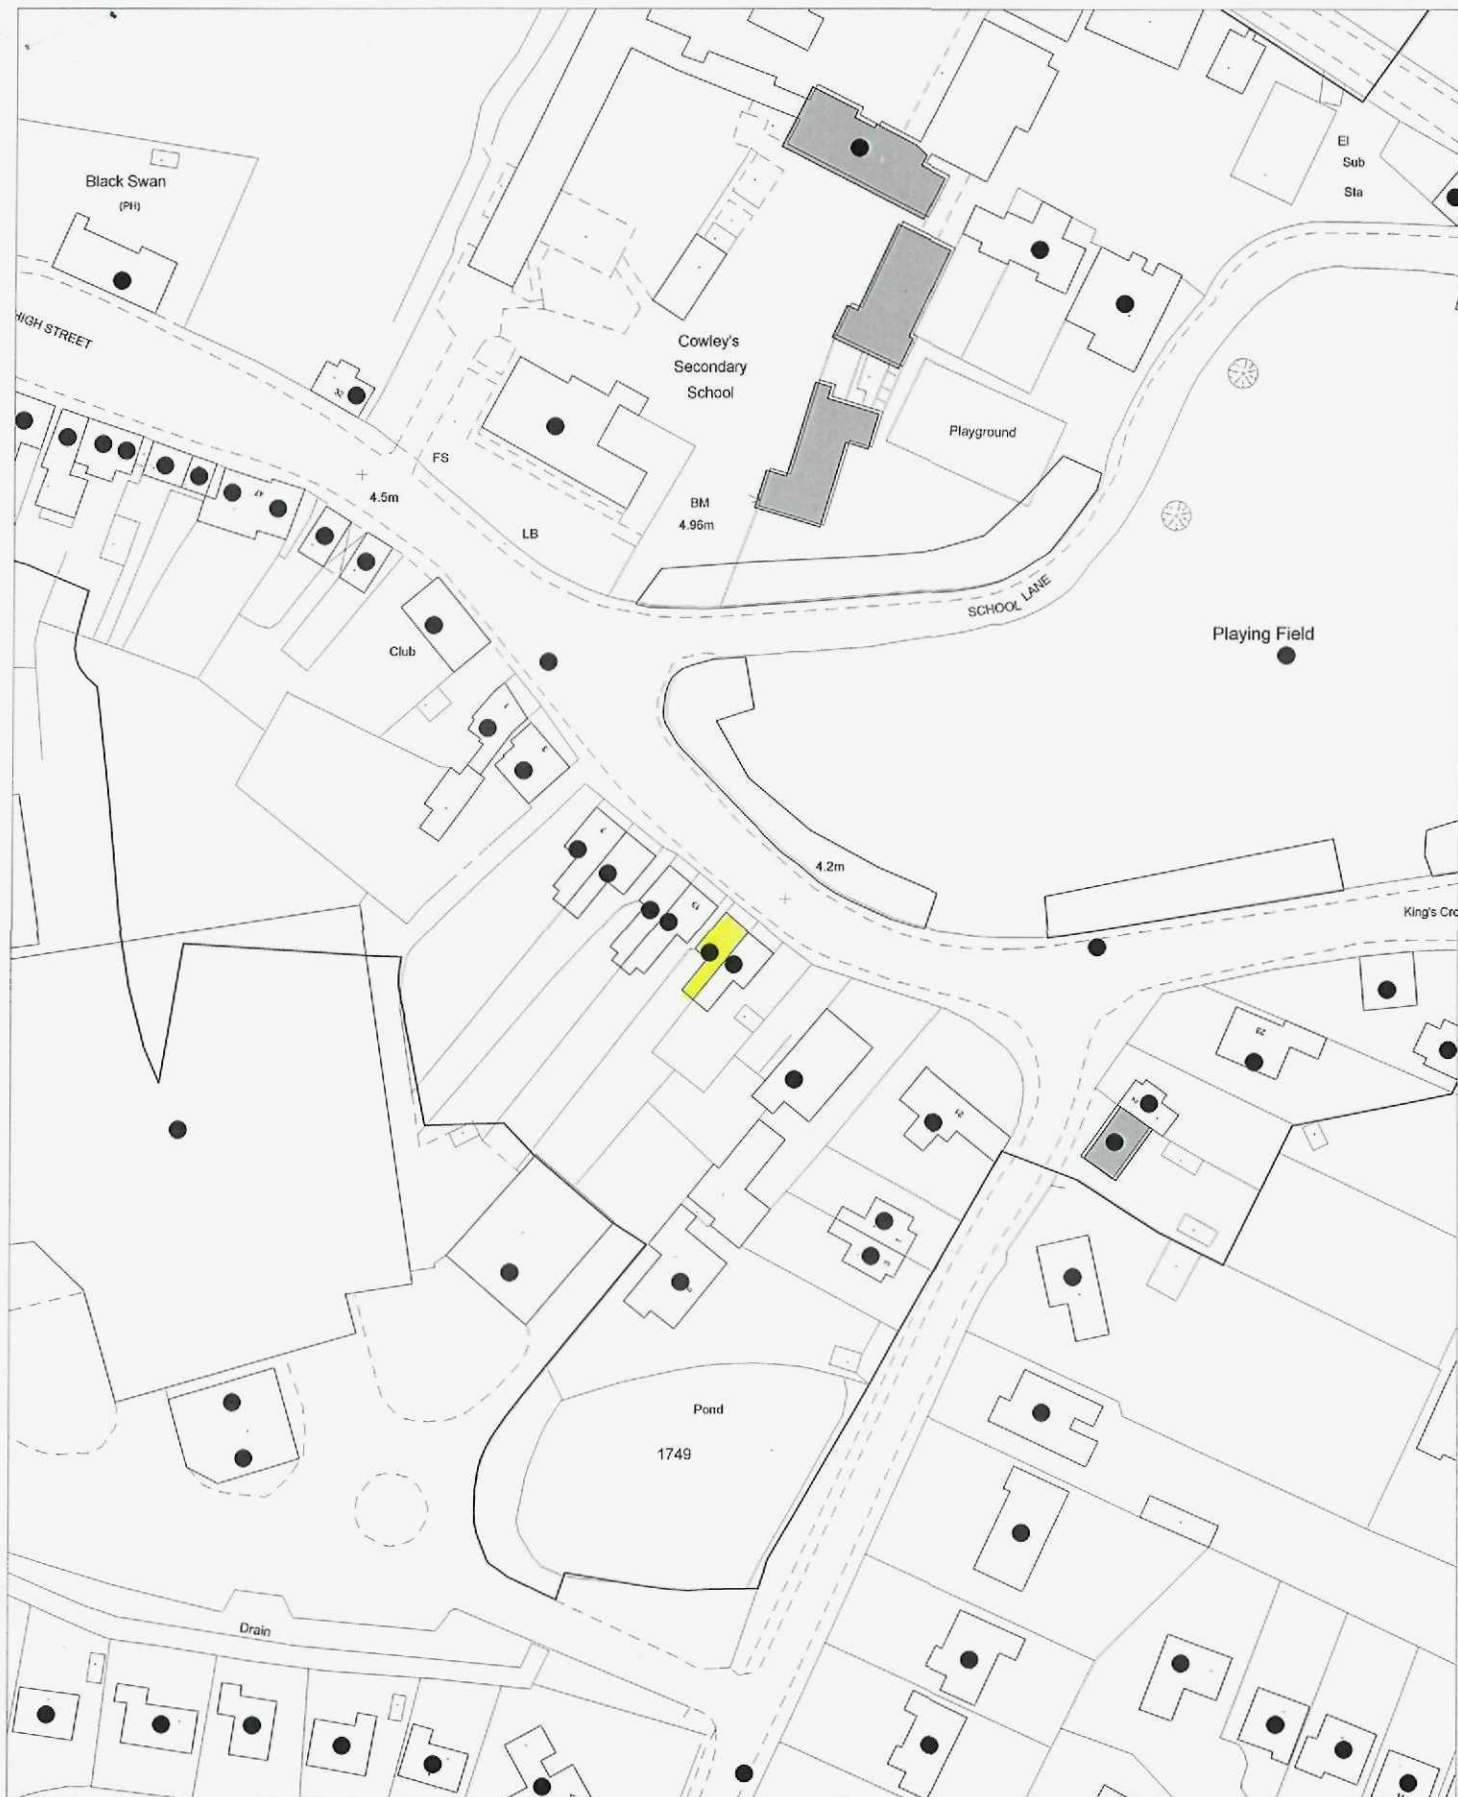

15 QUADRING ROAD, DONINGTON,
CONSERVATION AREA NOTIFICATION.

Scale: 1:1250

August 2015



Planning and Development
 Council Offices, Priory Road, Spalding, Lincolnshire
 PE11 2XE

This map is reproduced from Ordnance Survey material with permission of Ordnance Survey on behalf of Her Majesty's Stationery Office (c) Crown copyright. Unauthorised reproduction infringes Crown copyright and may lead to prosecution or civil proceedings. South Holland District Council 100018215 2015

Received 28.7.15

only