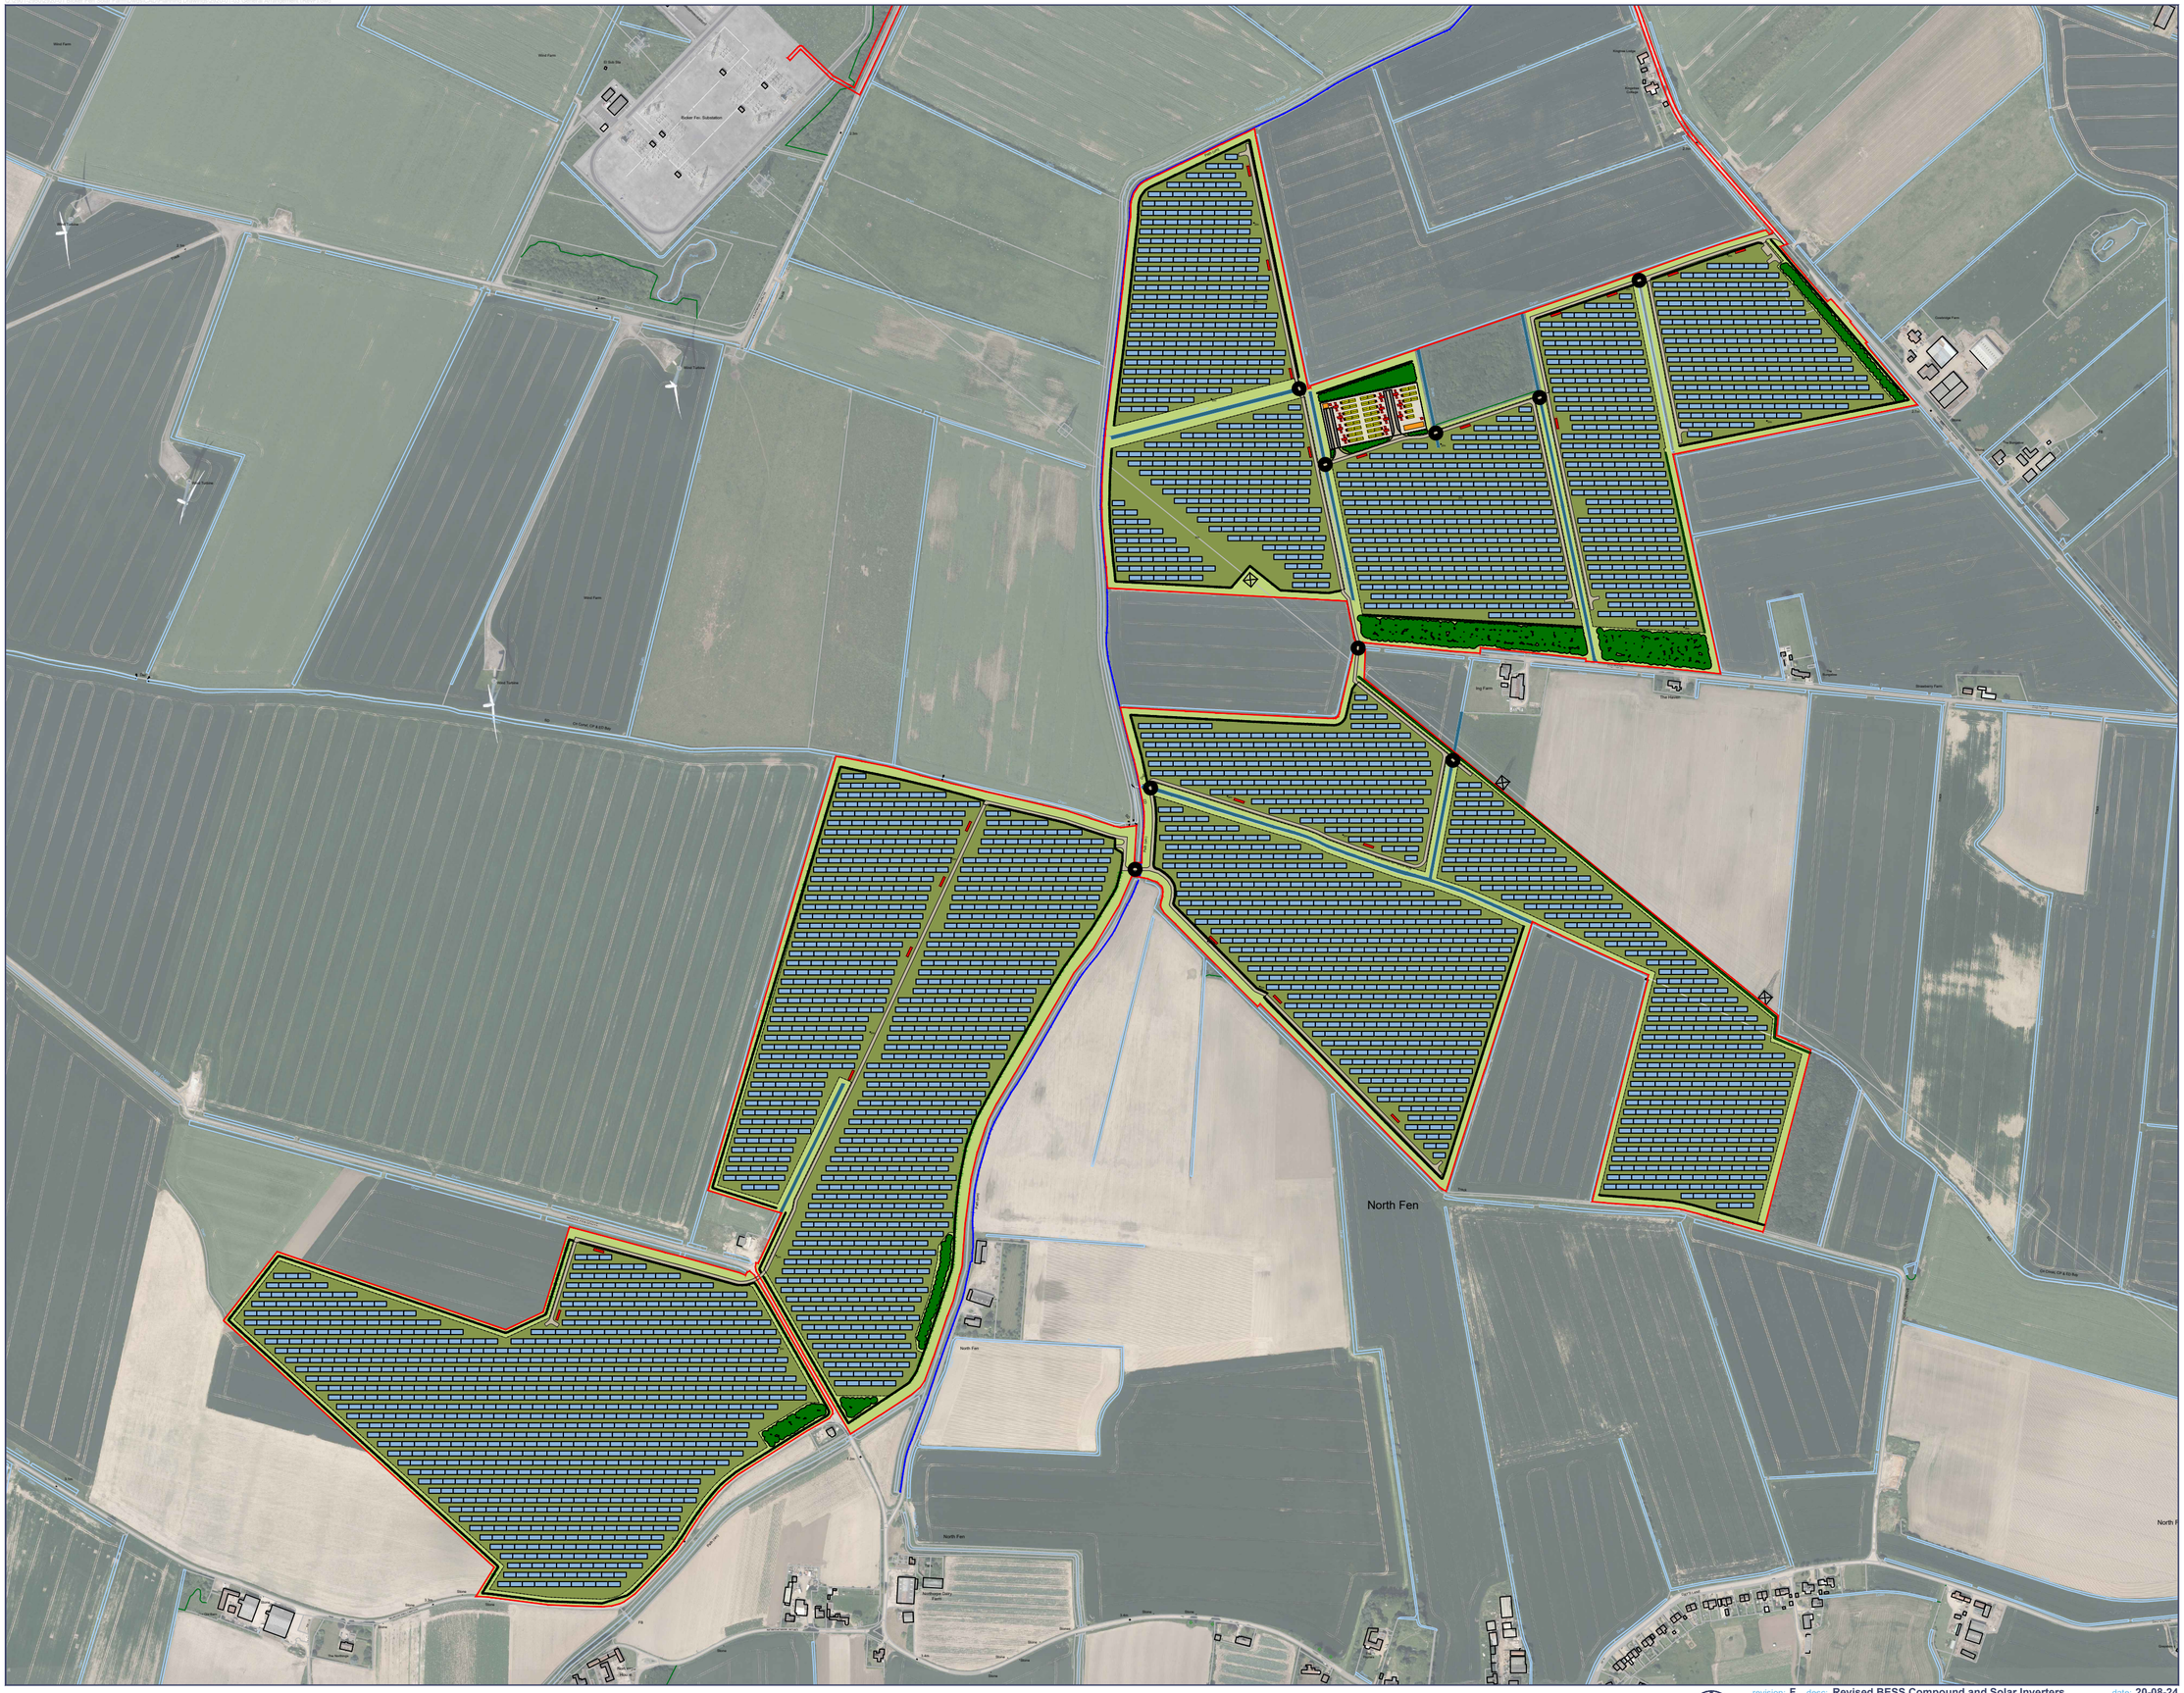

- Application Boundary
- Photovoltaic Panels
- Deer / Stock Fence 2.1m
- Acoustic Fence 5m
- Solar Inverter / Transformer Station
- Battery Storage Container
- Inverter / Transformer Station
- Switchgears Building
- Access Track
- Low Maintenance Pasture
- Species Rich Grassland
- Hedgerow
- Woodland Shelterbelt
- Existing ditch retained and enhanced
- Existing public right of way
- Existing pylon
- Proposed ditch crossing

0344 8700 007
axis.co.uk

Client
AGR

Project
Bicker Fen Solar Farm

Drawing Title
General Arrangement - Full Layout

Scale	Status
1:5000 @A2	--

Date	Drawn	Checked
August 2024	SK	PR

Dwg no	Rev
2930-01-03	F

revision: F desc: Revised BESS Compound and Solar Inverters date: 20-08-24

N

0 100 200 300 400 500m

This drawing is the copyright of AXIS P.E.D Limited and may not be loaned, copied or reproduced in any way - or used for any offer, quote, tender or construction purposes without written consent of the company to do so. Follow any figured dimensions - do not scale for construction purposes. If in doubt ask.

Reproduced by permission of Ordnance Survey on behalf of HMSO. © Crown copyright & database right 2020. All rights reserved. Ordnance Survey Licence number AL 100036678.