
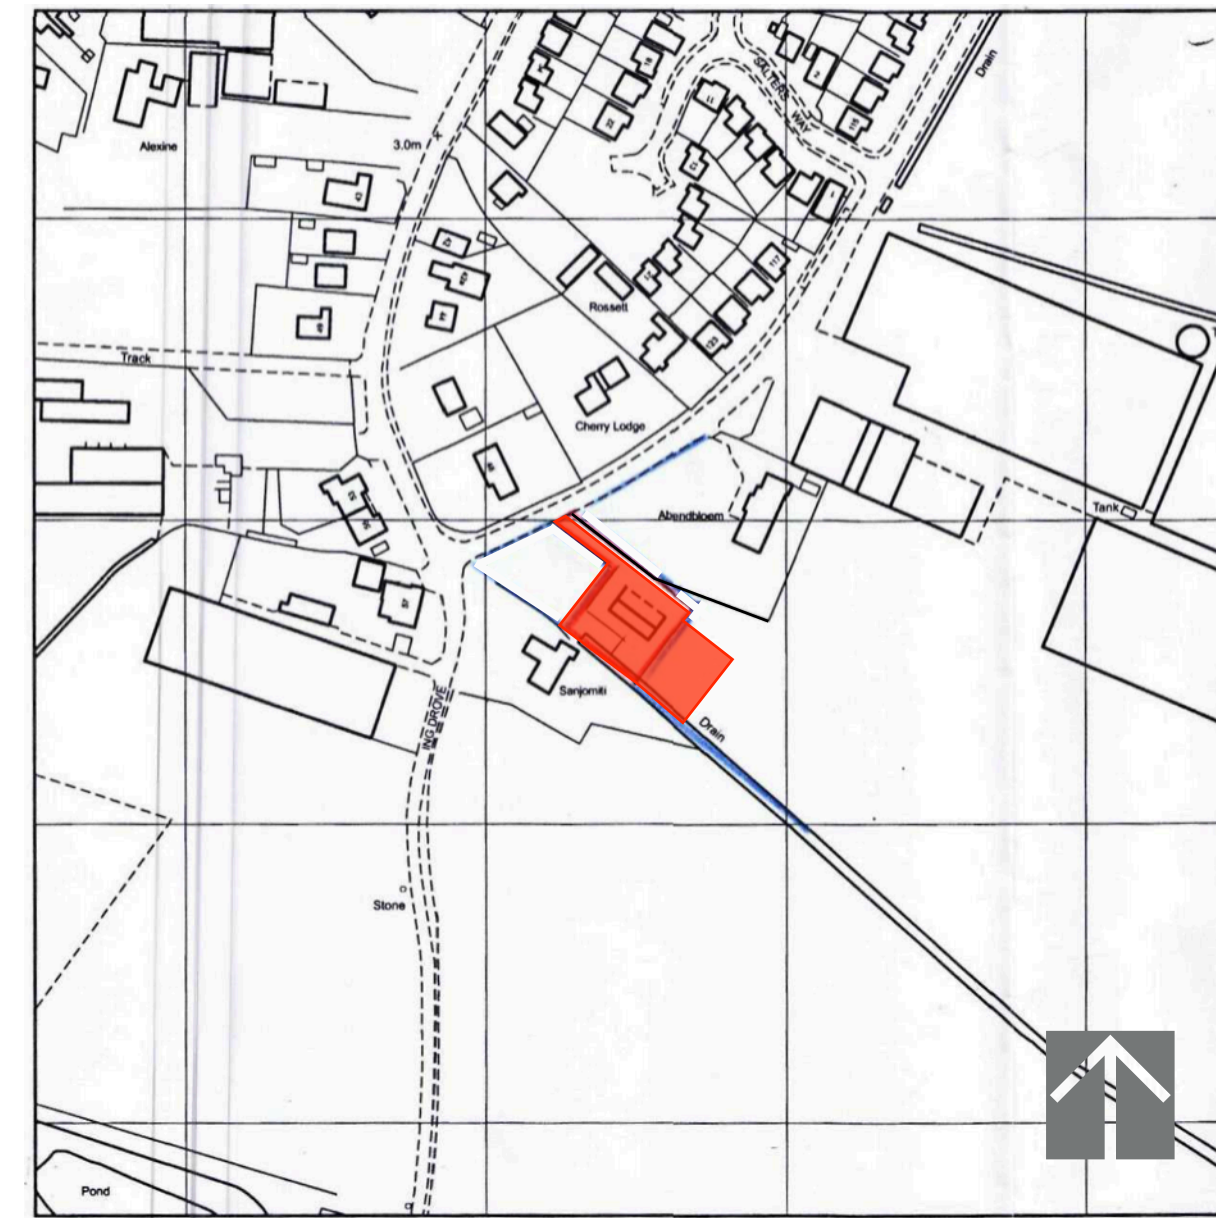
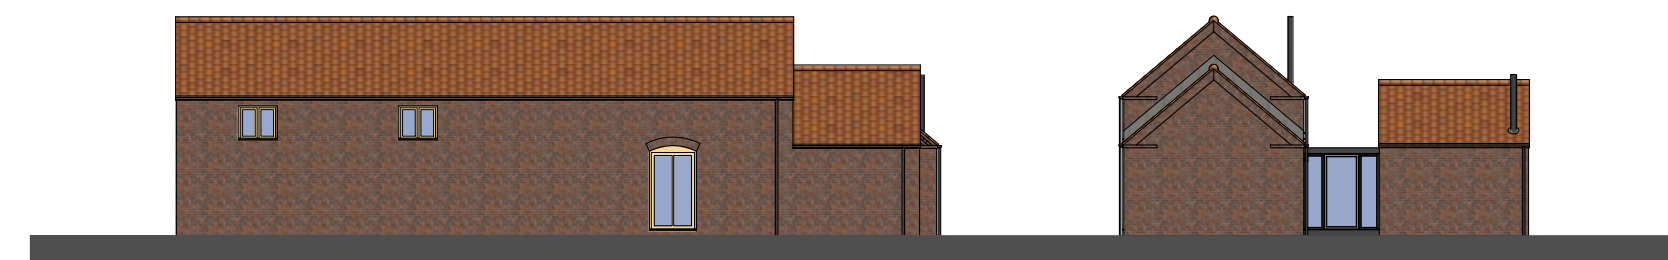
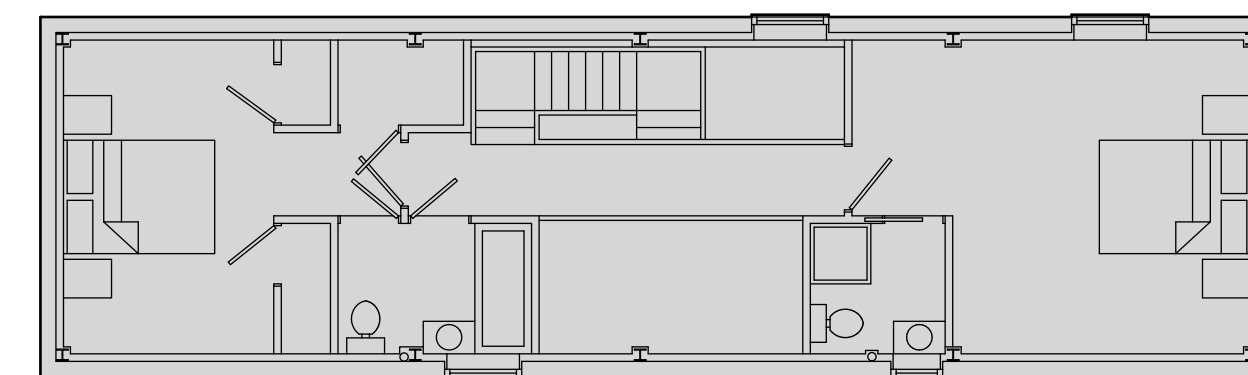


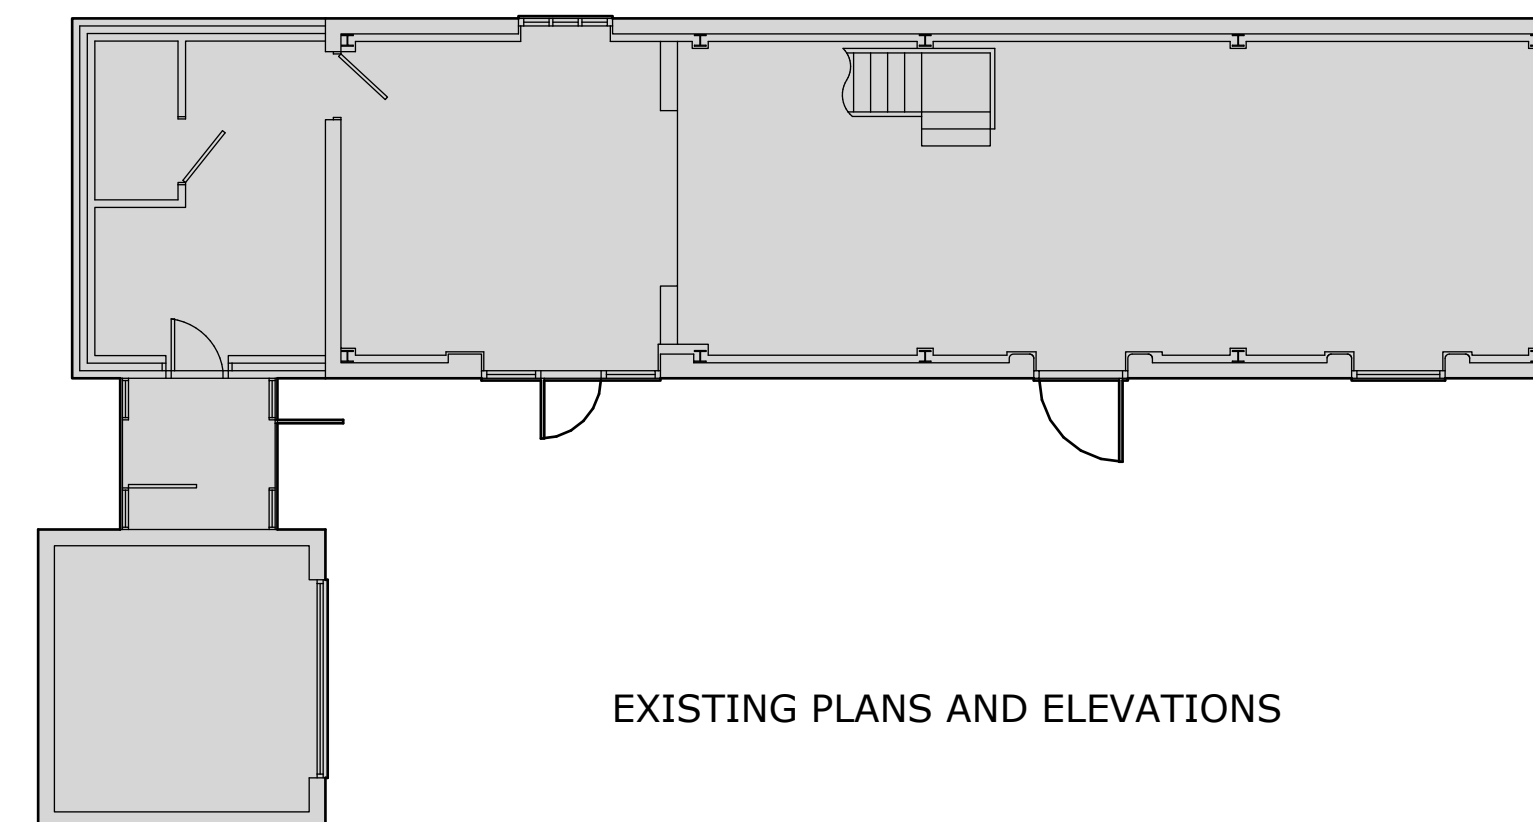

PROPOSED EXTENSION (FOR THEIR
PARENTS)
TO SILENI TOWN DAM LANE
DONINGTON for MR & MRS J BROOKES

[illegible][illegible]

BLOCK & LOCATION PLANS & EXISTING DETAILS

1/250 1/100
1/200 1/1250

14/8/17

J089-PL 1

Julian Warrick
Architectural Design Consultant

Email: julian@jwarrick-design-cons.com
Tel: 01775 820123
Mob: 07849 652067
JulianWarrick.co.uk
Google +

8 Beech Grove
Donington
Spalding
Lincs
PE11 4XQ