
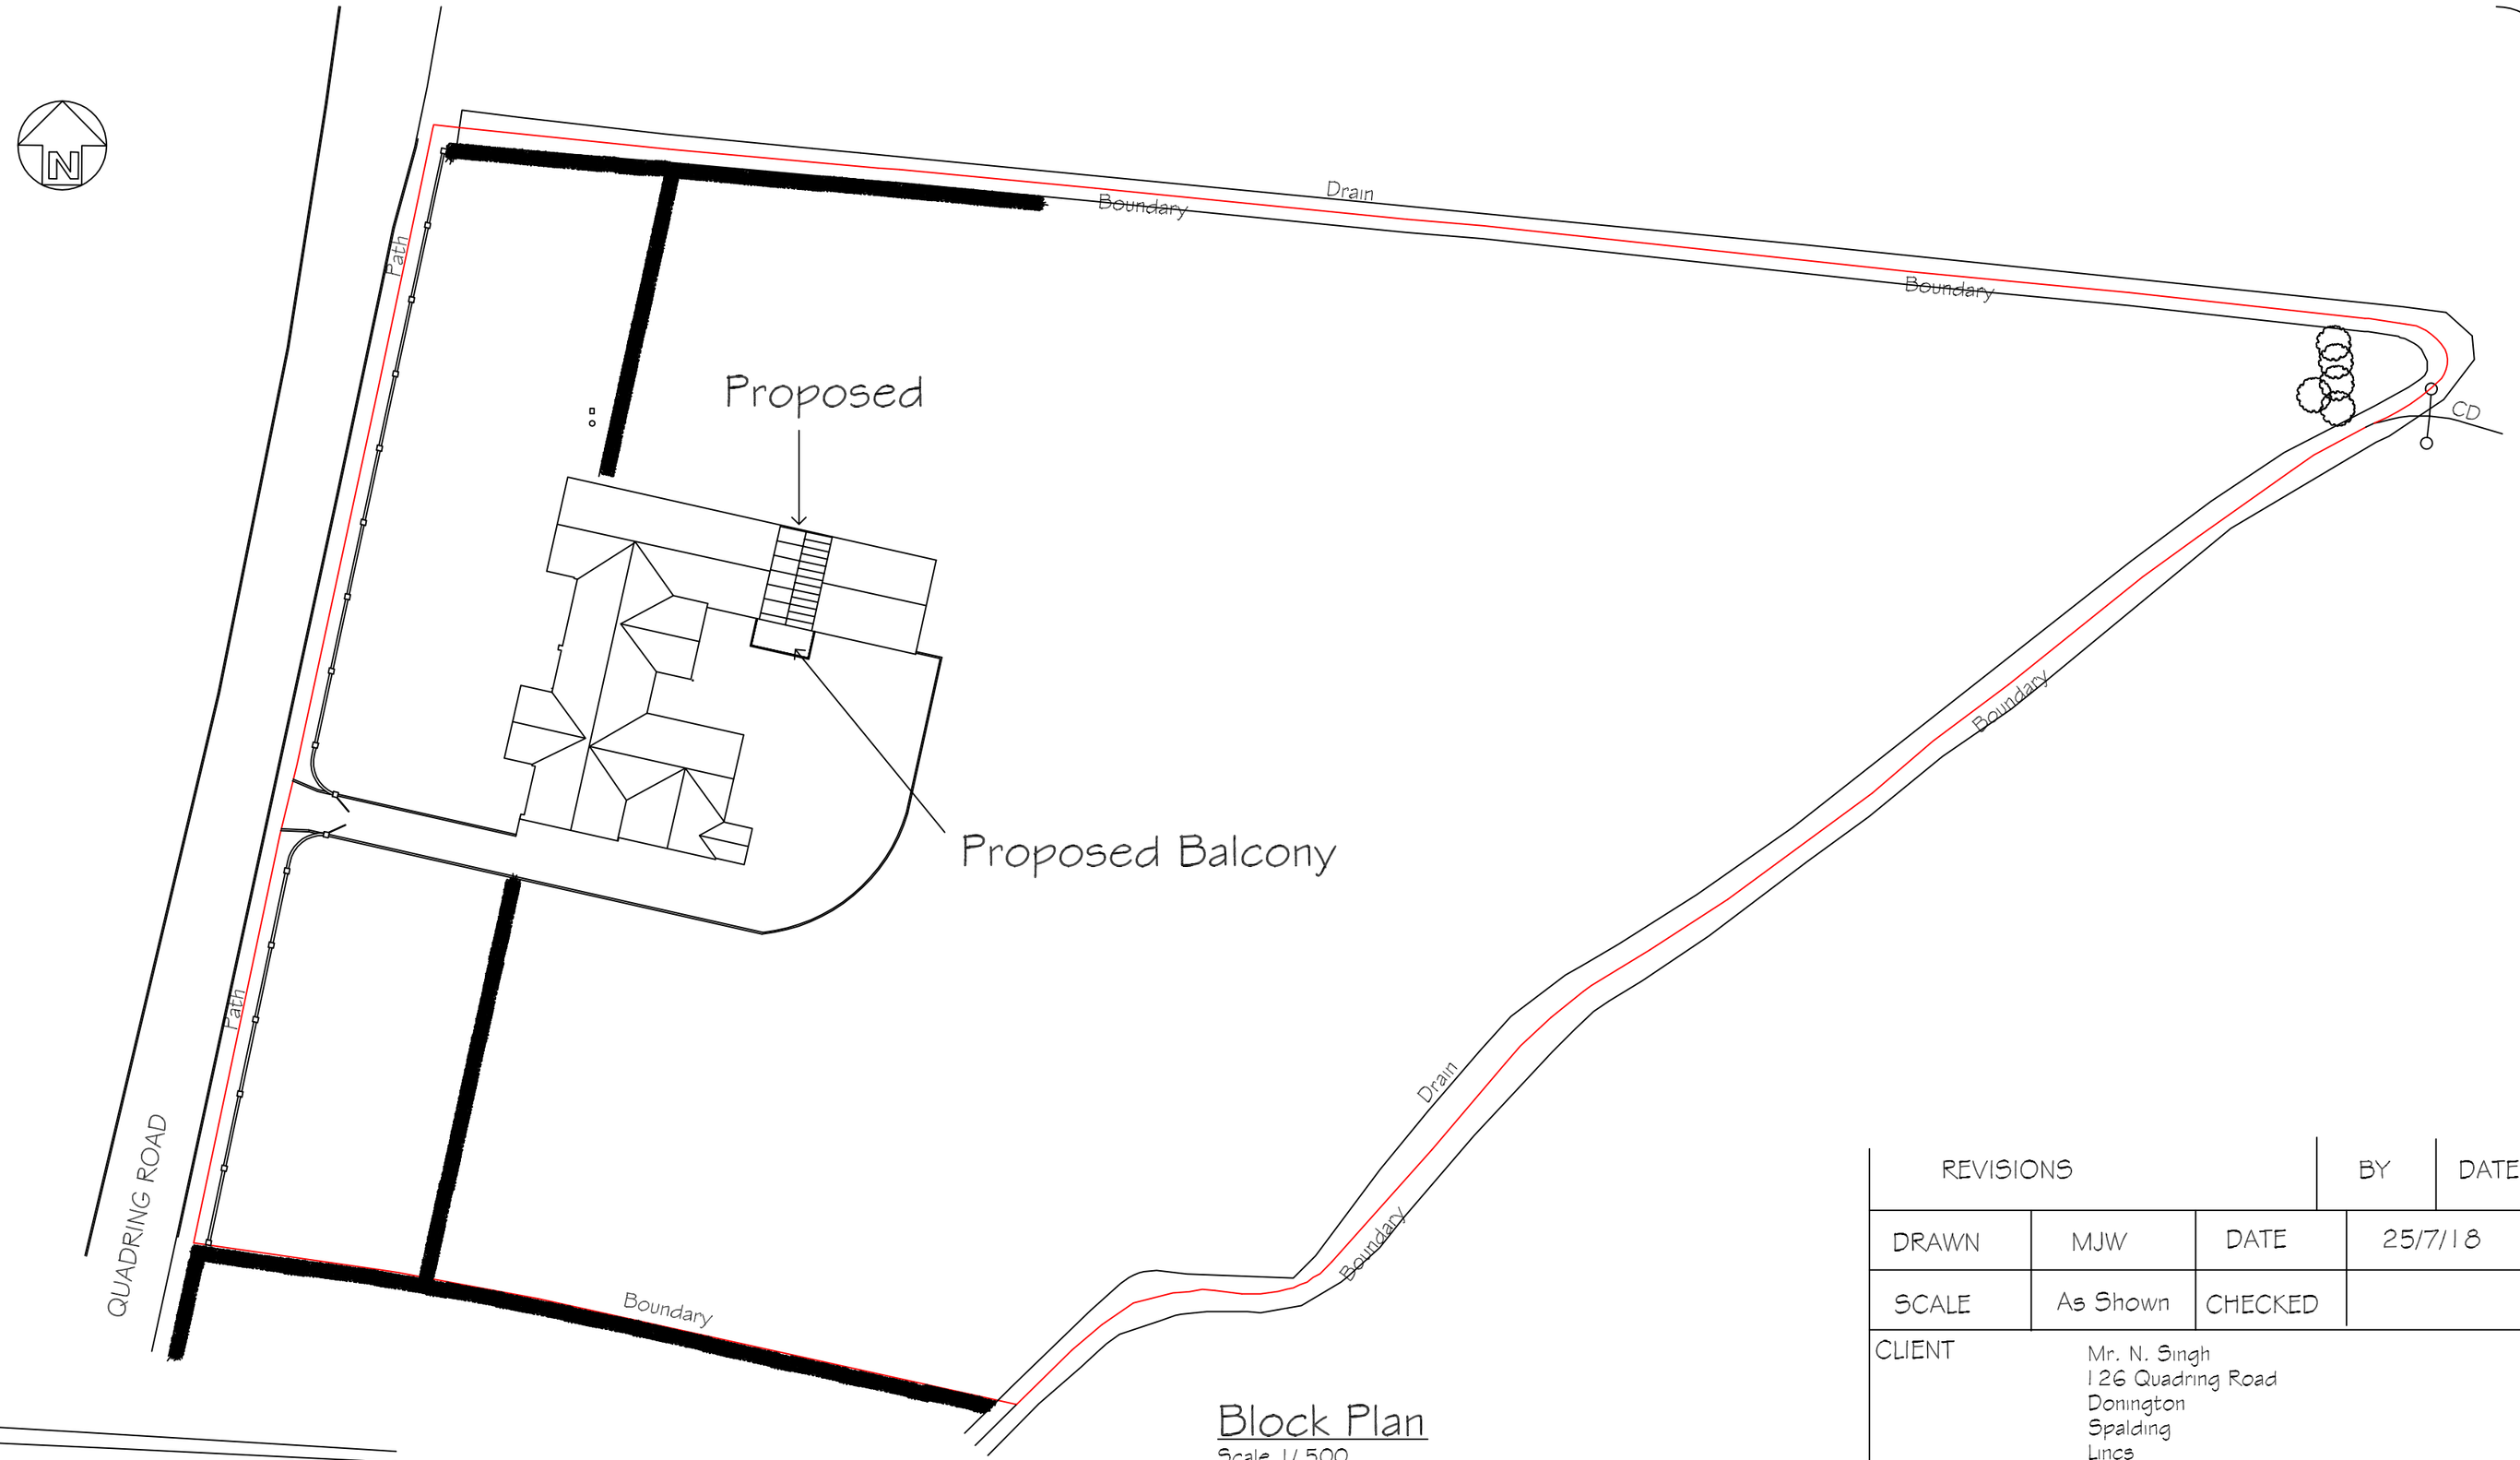



## Block Plan

Scale 1/500
Site area approx. = 1.3ha.

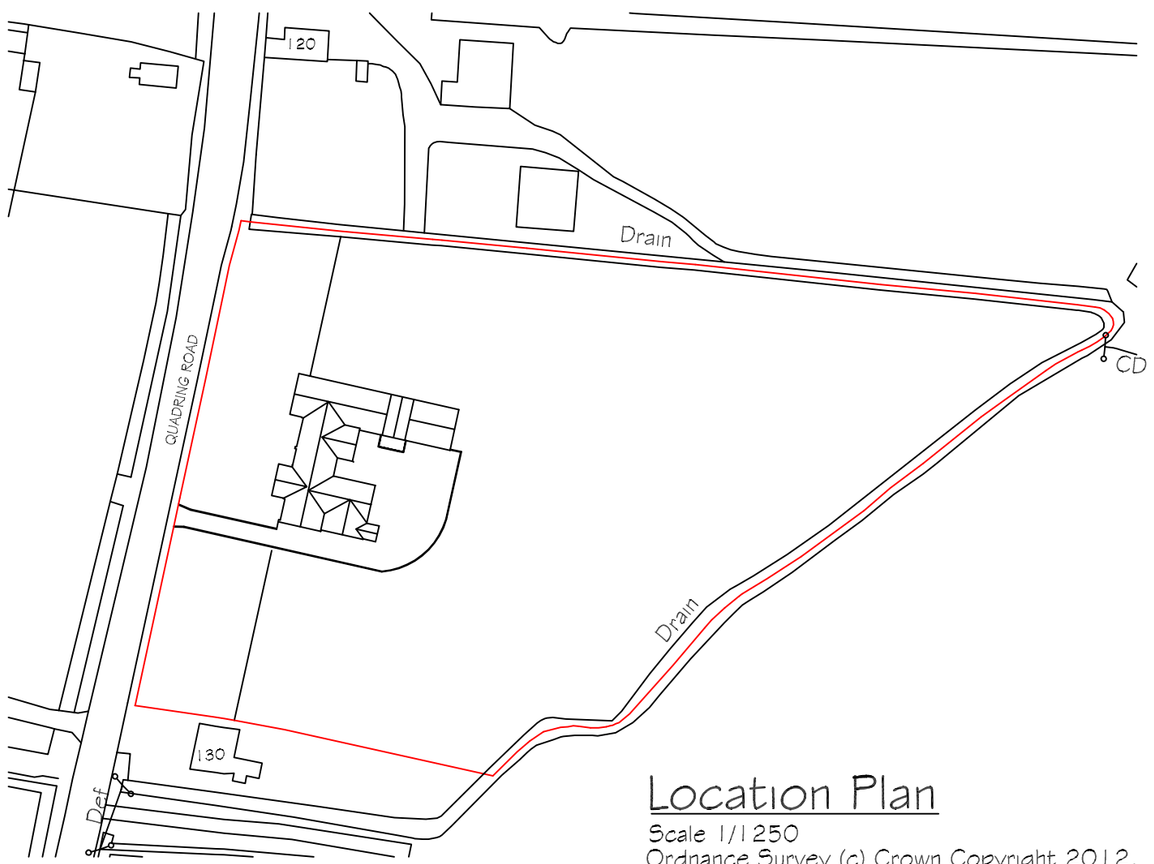


## Location Plan

Scale 1/1250
Ordnance Survey (c) Crown Copyright 2012.
All rights reserved. Licence number 100020449

| REVISIONS | | BY | DATE |
|---|---|---|---|
| DRAWN | MJW | DATE | 25/7/18 |
| SCALE | As Shown | CHECKED | |

CLIENT

Mr. N. Singh
126 Quadring Road
Donington
Spalding
Lincs
PE11 4SJ

PROJECT

Proposed raising of Garden Room roof to that approved under H04-0226-15 to create first floor Sun Room with balcony

DETAILS

Location & Block Plans

Malcolm Watson
architectural - detailing services
Residential - Commercial - Industrial - Agricultural
Planning & Building Regulations Submissions
13 Wimberley Way, Pinchbeck, Spalding, Lincs. PE11 3RY.
Tel / Fax : 01775 767650
email : mjw.13@btinternet.com
partner LABC

DRWG No. 536/LP/BP/2018