ELEVATIONS

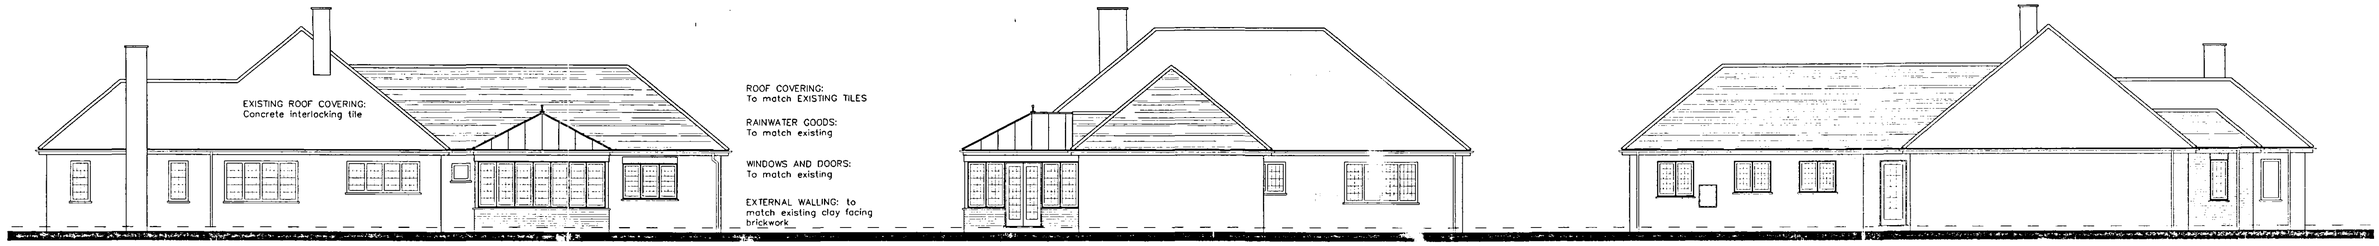

side rear side

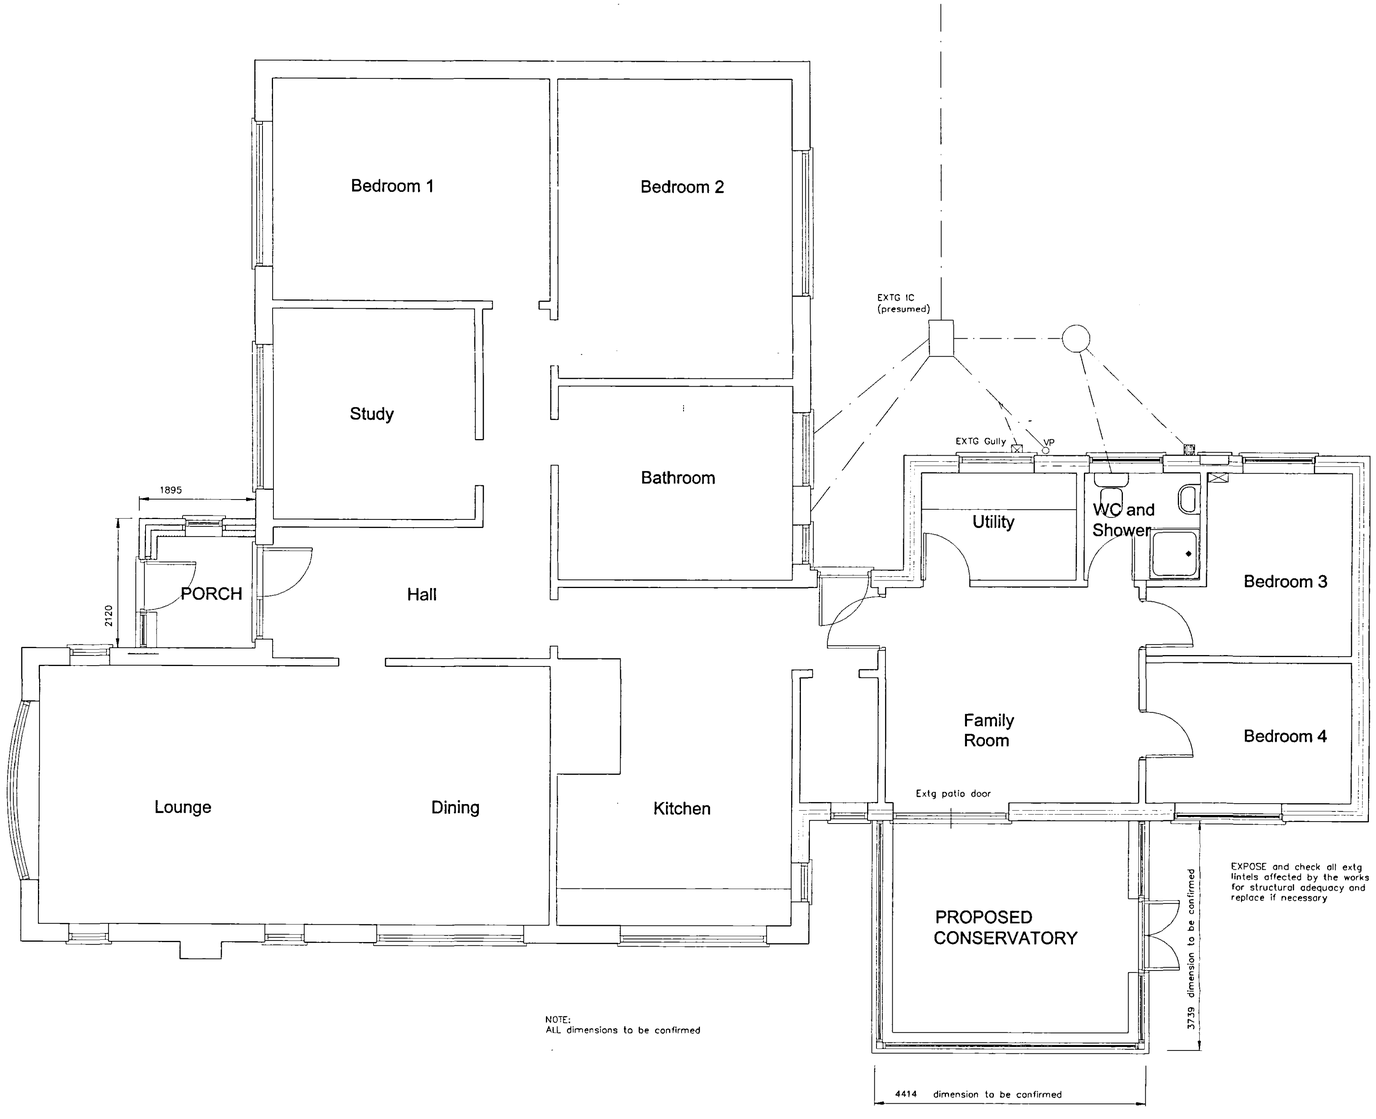

FLOOR PLAN

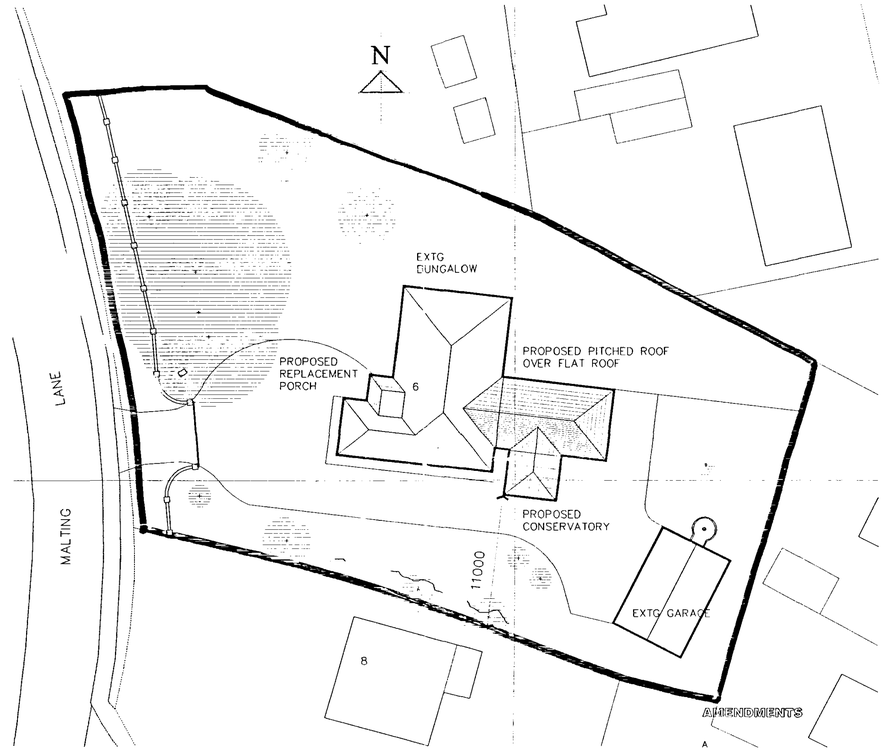

BLOCK PLAN scale 1:200

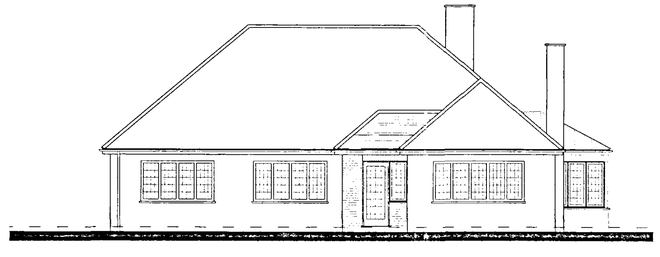

front

Planning Department
05 JUN 2006
Ref: 791/06

L. A. Building Design
Architectural and Surveying Practice
55 Hannam Boulevard
Spalding
Lincolnshire PE11 1LB
Telephone/Fax: Spalding (01775) 711437

Peter S Lithgow MCIOB MCIAT
Member of the Chartered Institute of Building and
Member of the Chartered Institute of Architectural Technologists

project
Proposed ALTERATIONS and EXTENSION to Bungalow at
6 Malting Lane,
DONINGTON,
Spalding,
Lincolnshire, PE11 4XA

client
Dr K and Mrs S Wiscombe

drawing
PORCH, CONSERVATORY AND
PITCHED ROOF OVER EXISTING FLAT ROOF
GENERAL ARRANGEMENT

date: MAY 2006
status: 1:100 1:200
drawn by: Peter Lithgow
psl
job no: 06/11
drawing no: 01

DETERMINED PLAN