



proposed east elevation

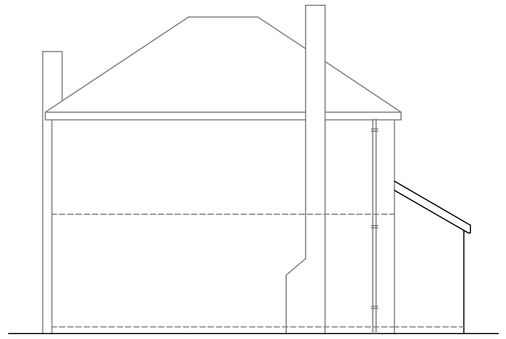

proposed north elevation

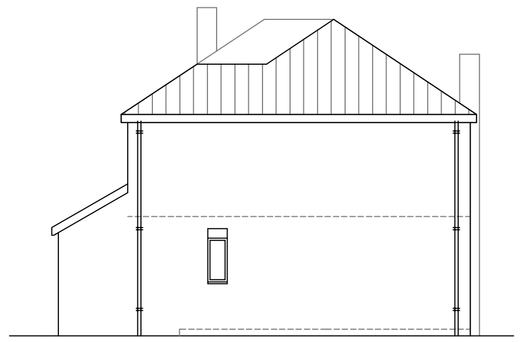

proposed south elevation




brown concrete interlocking roof tiles

buff facings


white upvc windows and external doors

proposed west elevation (front) 1 : 100

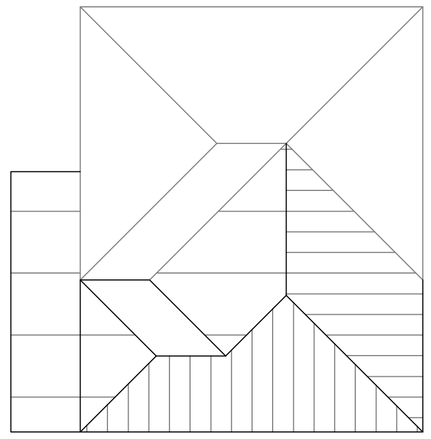


brown concrete interlocking roof tiles to match existing

roof plan 1 : 100

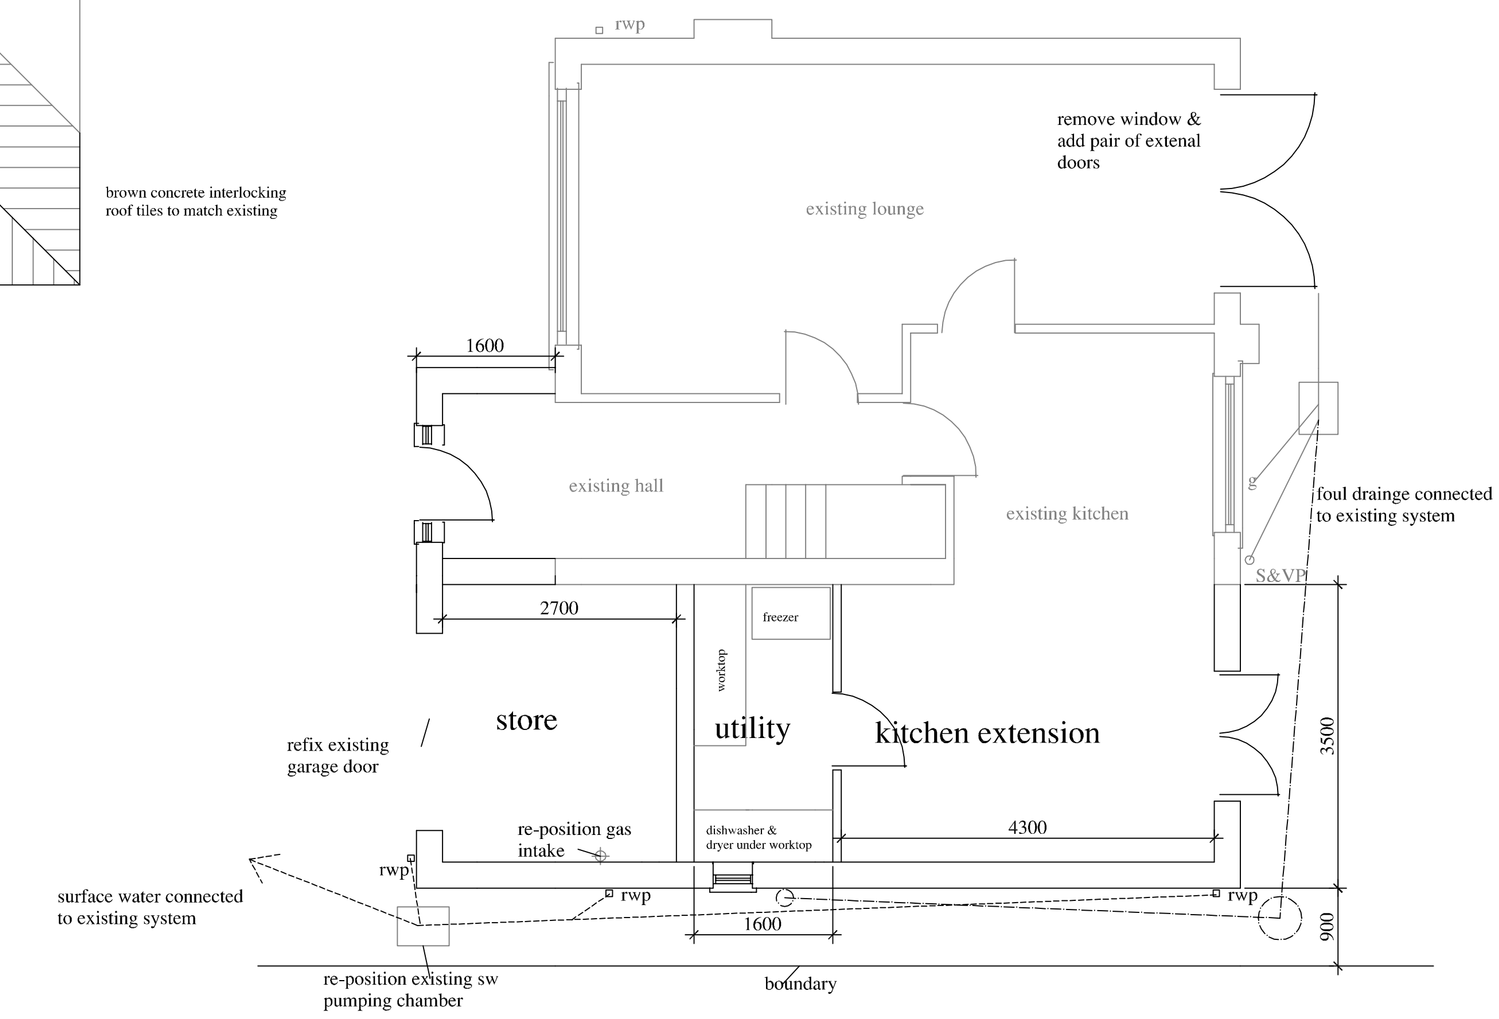

proposed ground floor 1 : 50

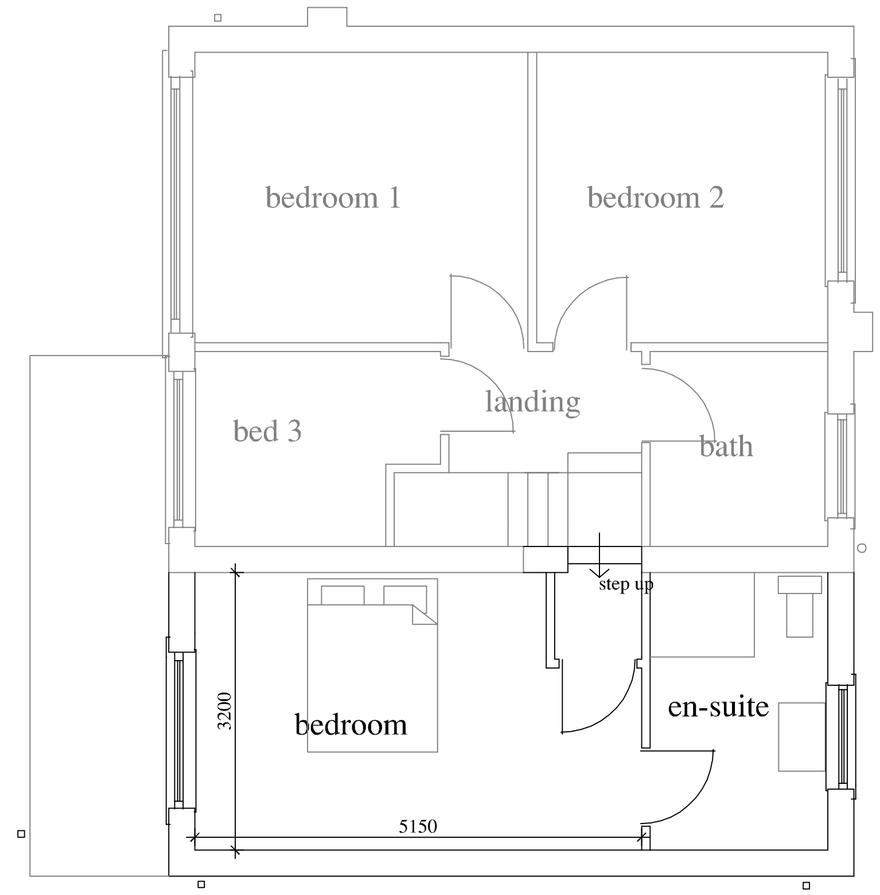

proposed upper floor

REV A : Internal arrangement altered to utility, surface water drainage details added 21/9/20

D. W. Bradley
chartered surveyor

Hawthorn Lodge, Church Lane, Algarkirk, Boston, Lincs PE20 2HH
Tel : (01205) 460944
Fax : (01205) 460911
Mobile : 07946 569326
EMail : d.w.bradley@btinternet.com

client : MR & MRS KING

project : ALTERATIONS AND EXTENSION AT 22 MALTING LANE DONINGTON, SPALDING

title : PROPOSED DETAILS

date : AUG 20 scales : AS SHOWN

RICS

drg.no. 2030 / 2A

PAPER SIZE A1