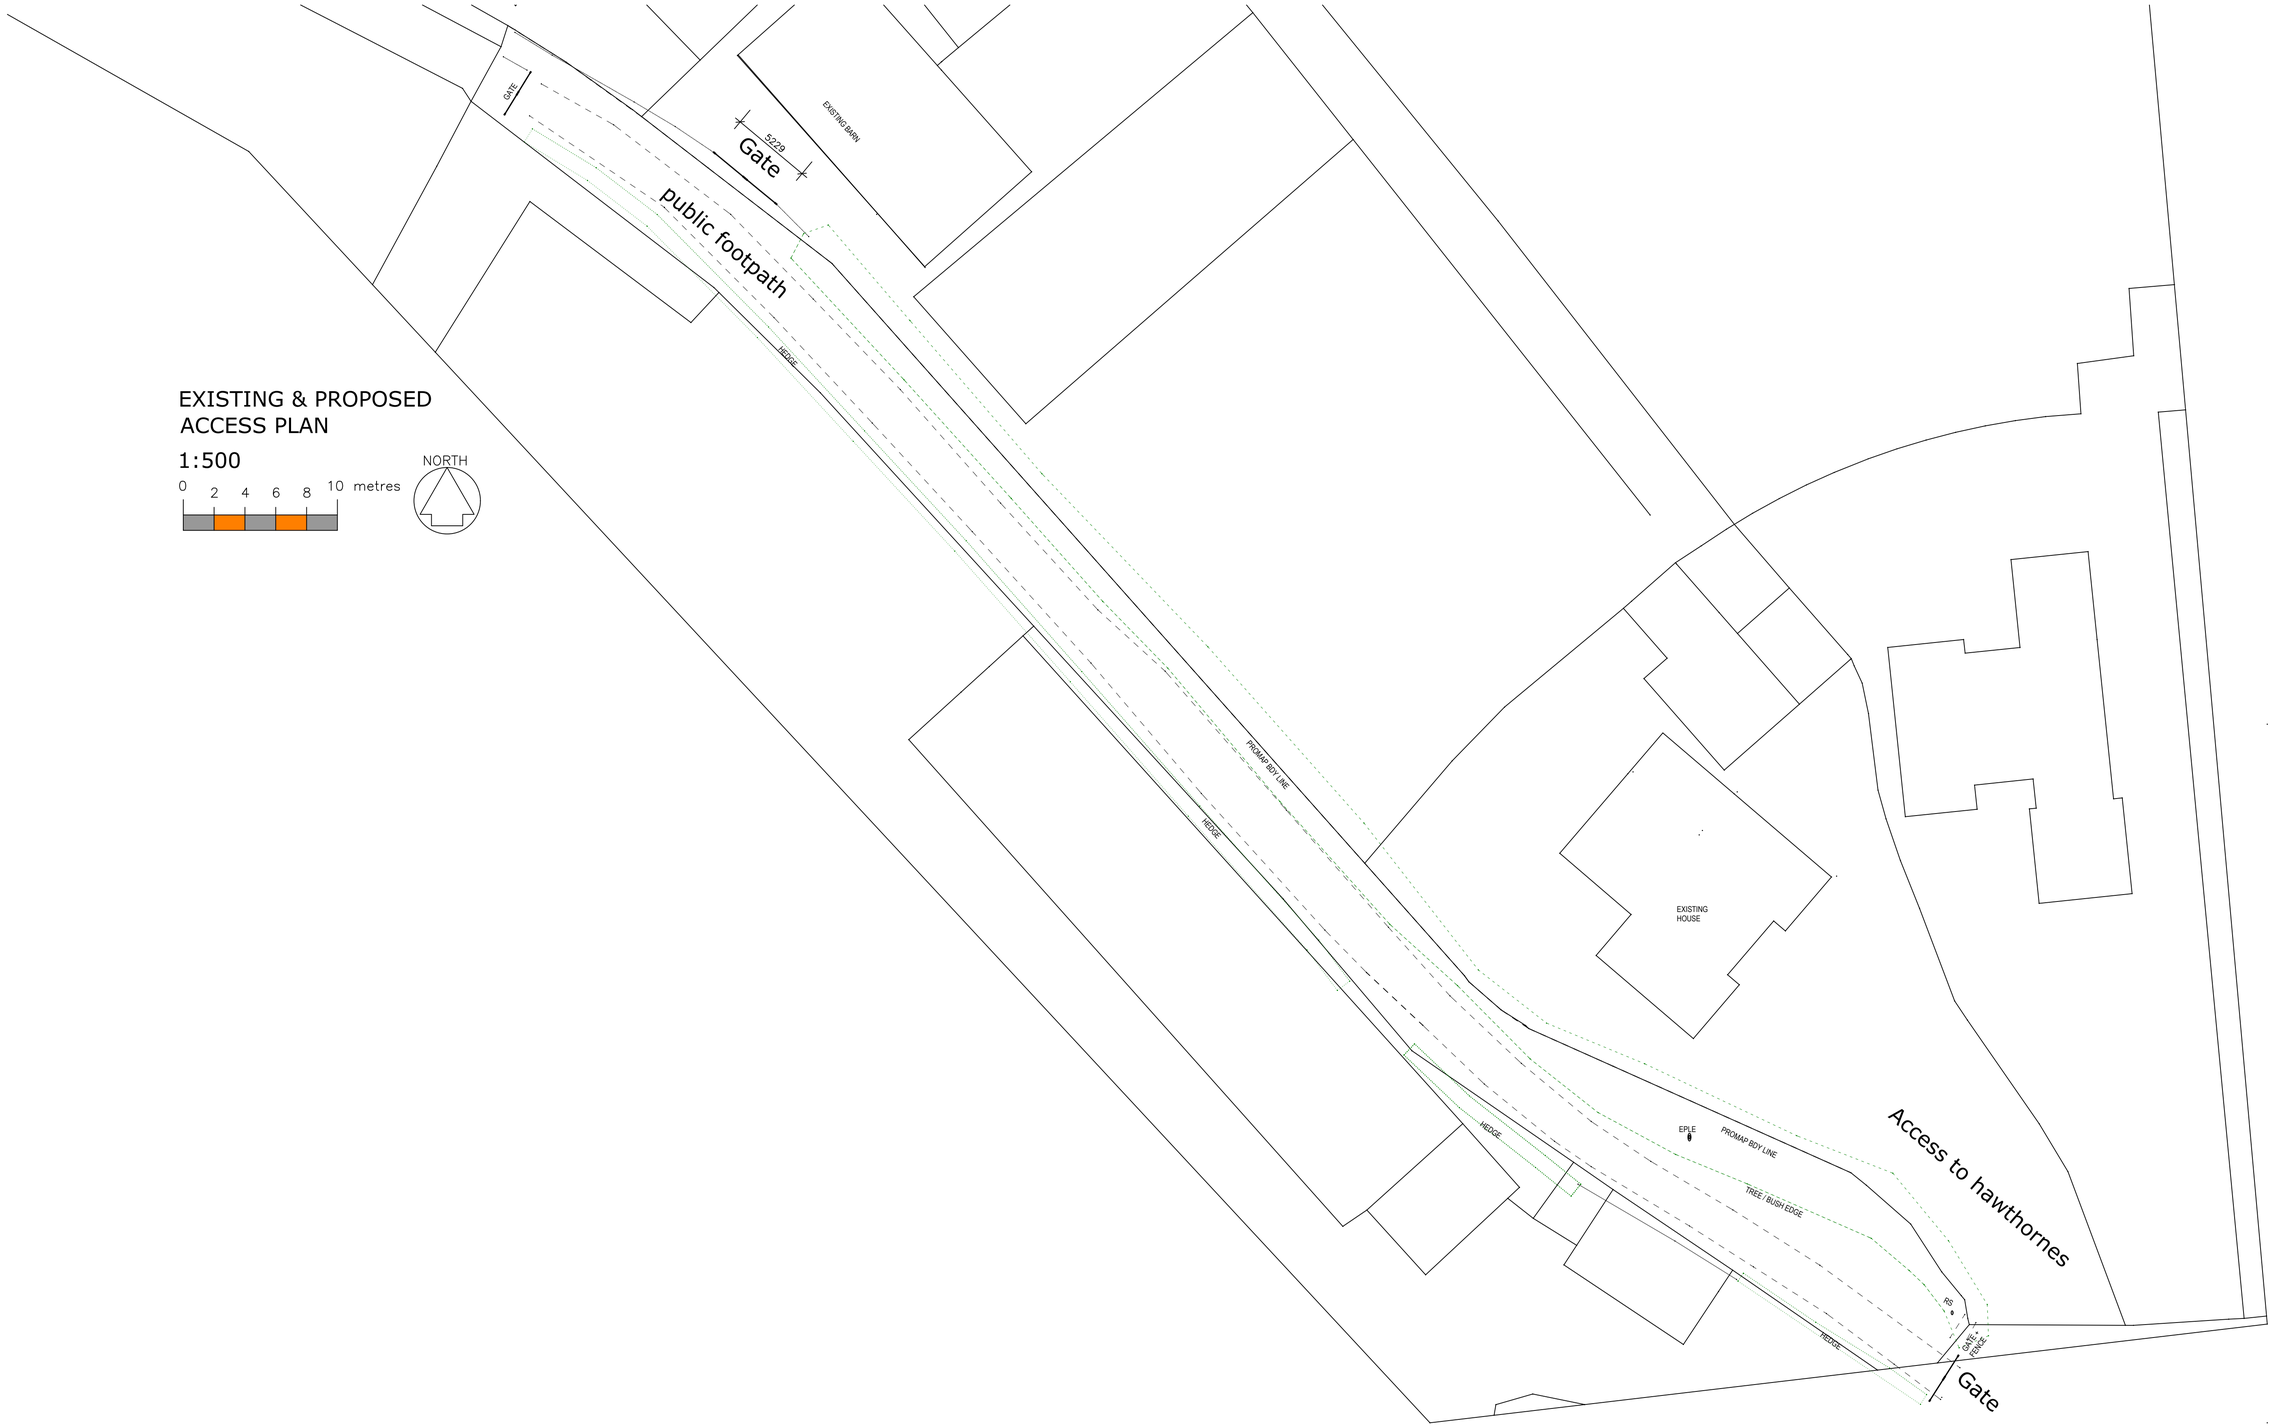


TAYLOR PLANNING & BUILDING
13 WEST DELPH
WHITTLESEY
PE7 1RG
01733 530757
WWW.TAYLORPLANNINGANDBUILDING.CO.UK

REVISIONS:

STATUS:
PLANNING

PROJECT:
THE HAWTHORNS 2A BICKER ROAD DONINGTON SPALDING LINCS PE11 4XP

DRAWING TITLE :
ACCESS ROUTE

DATE:
10-08-2025

SCALE:
VAR @ A1

PROJECT NUMBER :
J25214

DRAWING REFERENCE :
PL02