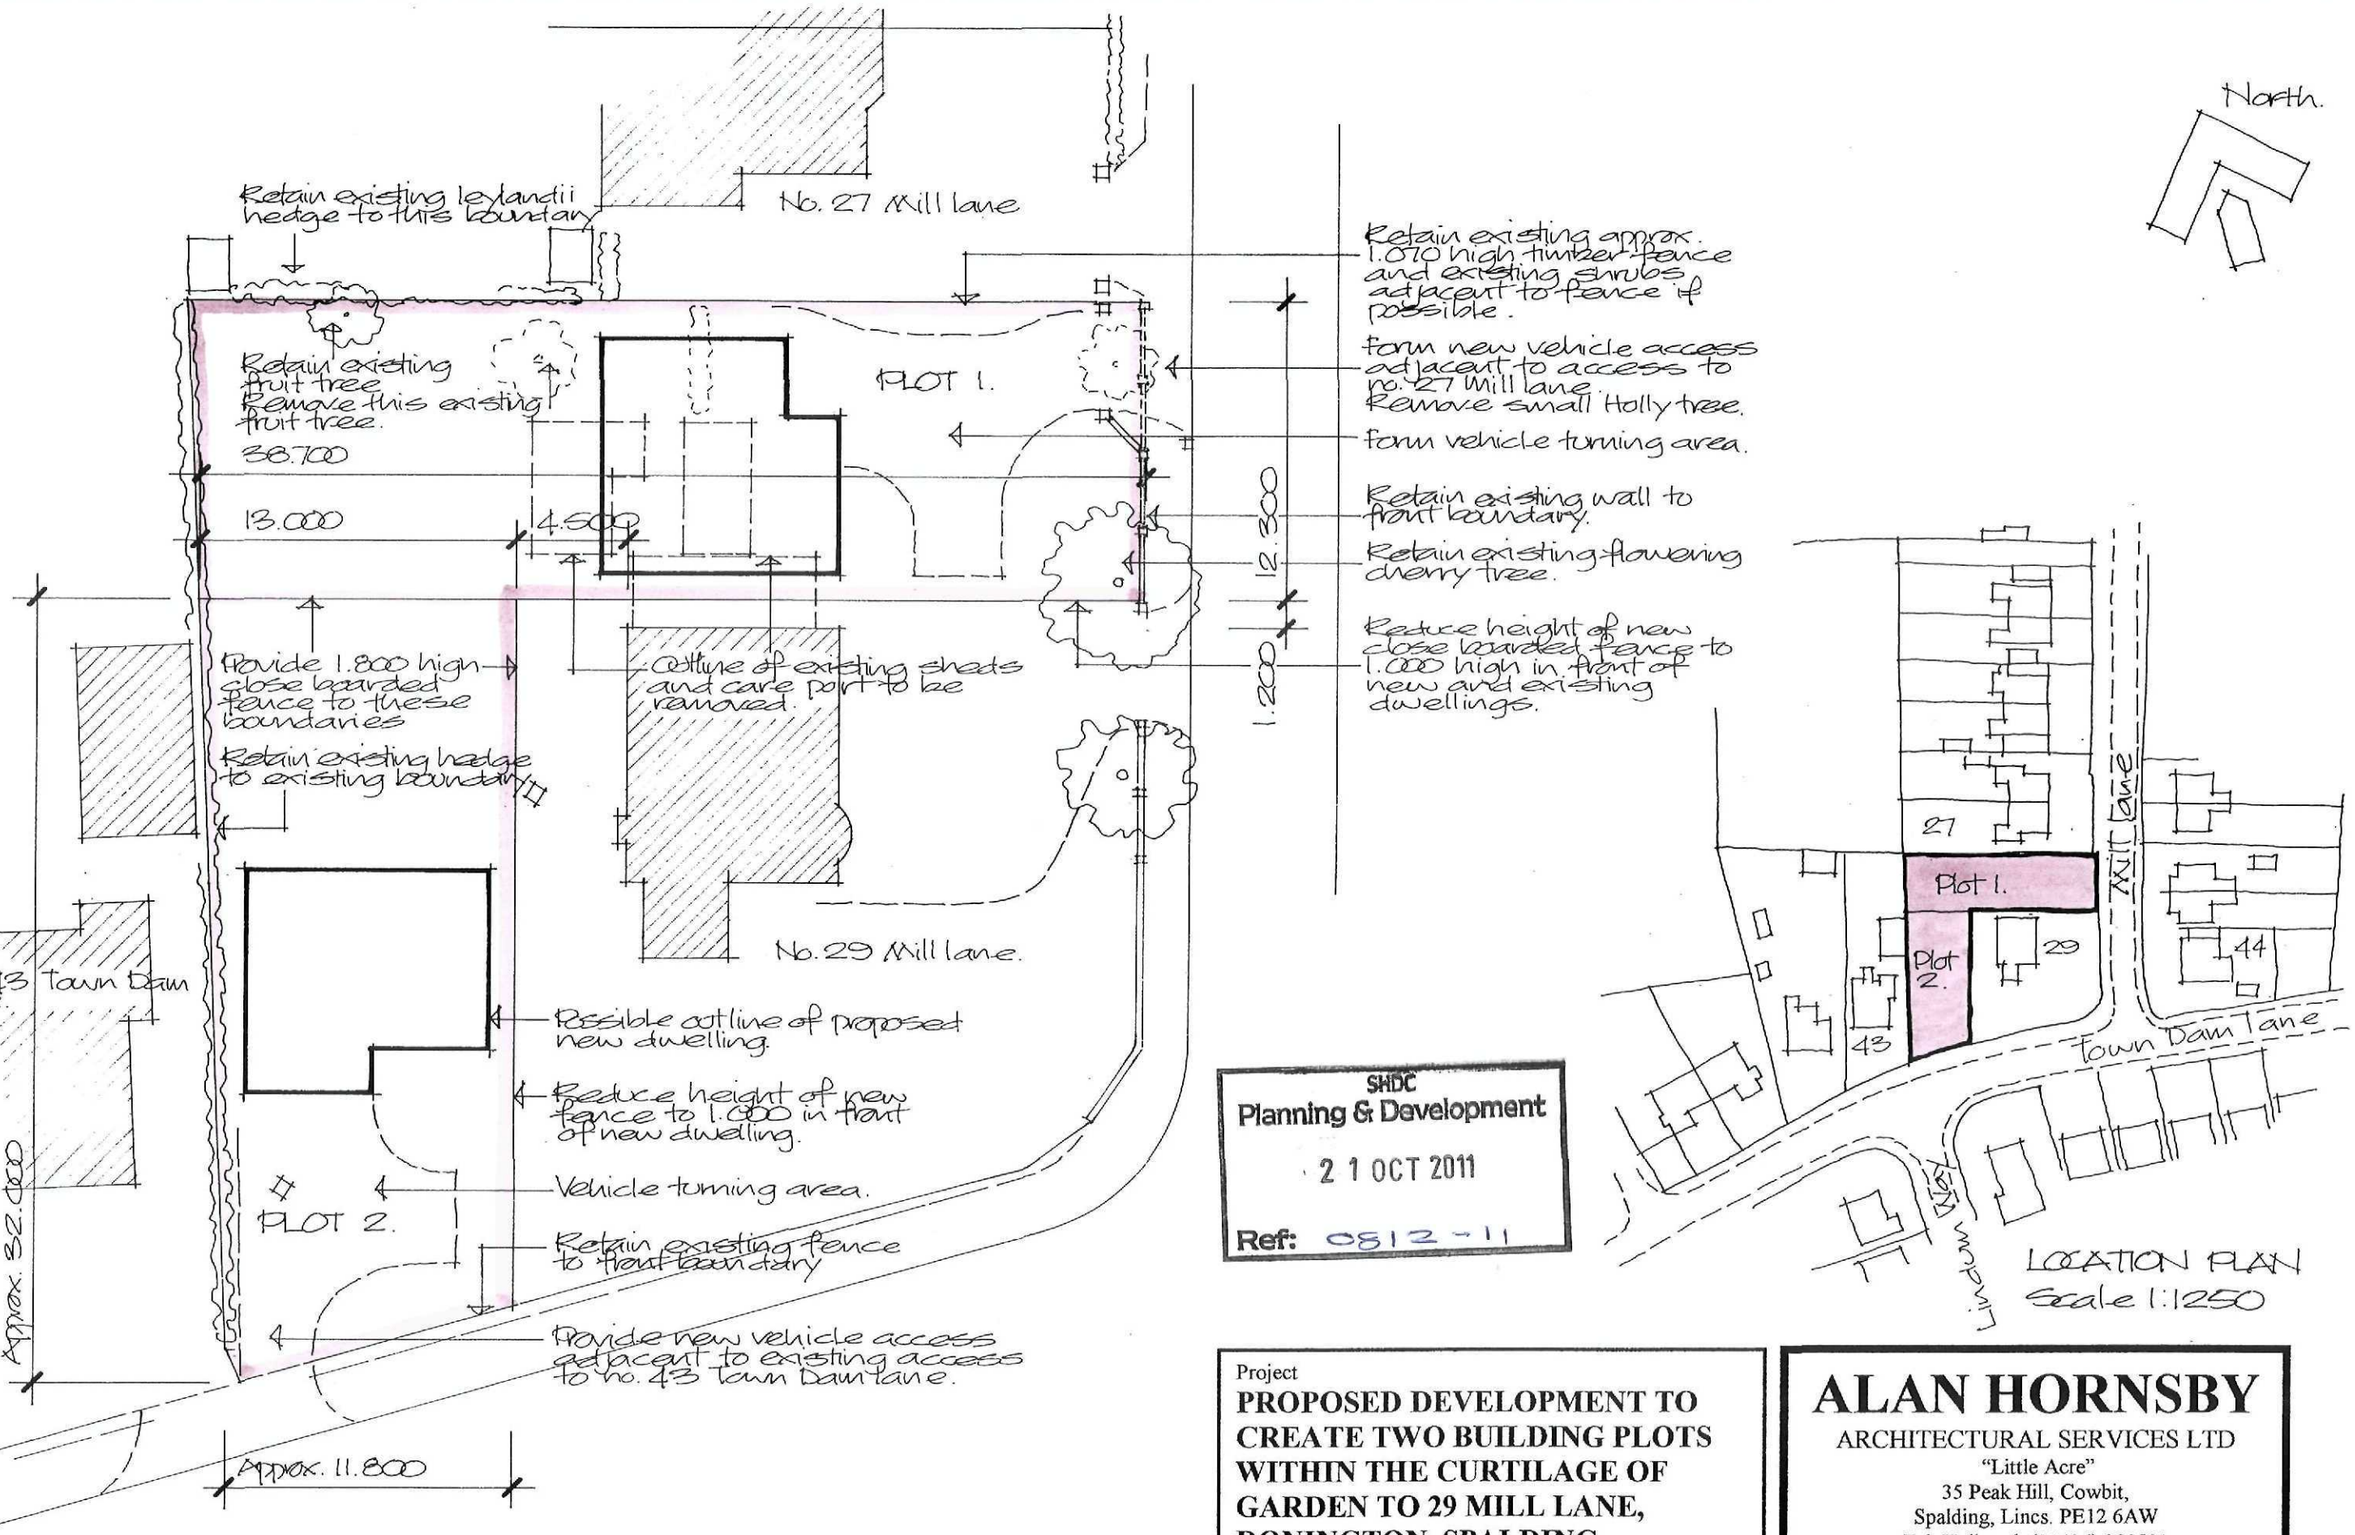


LOCATION PLAN
Scale 1:1250

SHDC
Planning & Development
2 1 OCT 2011
Ref: 0812-11

Project
PROPOSED DEVELOPMENT TO CREATE TWO BUILDING PLOTS WITHIN THE CURTILAGE OF GARDEN TO 29 MILL LANE, DONINGTON, SPALDING.

Client
THE EXECUTORS OF MRS L GIULLARI (DECEASED)

ALAN HORNSBY
ARCHITECTURAL SERVICES LTD
"Little Acre"
35 Peak Hill, Cowbit,
Spalding, Lincs. PE12 6AW
Tel. Holbeach (01406) 380591

Scale 1:250 & 1:1250 Drg. no. 11/29/01

Date October 2011