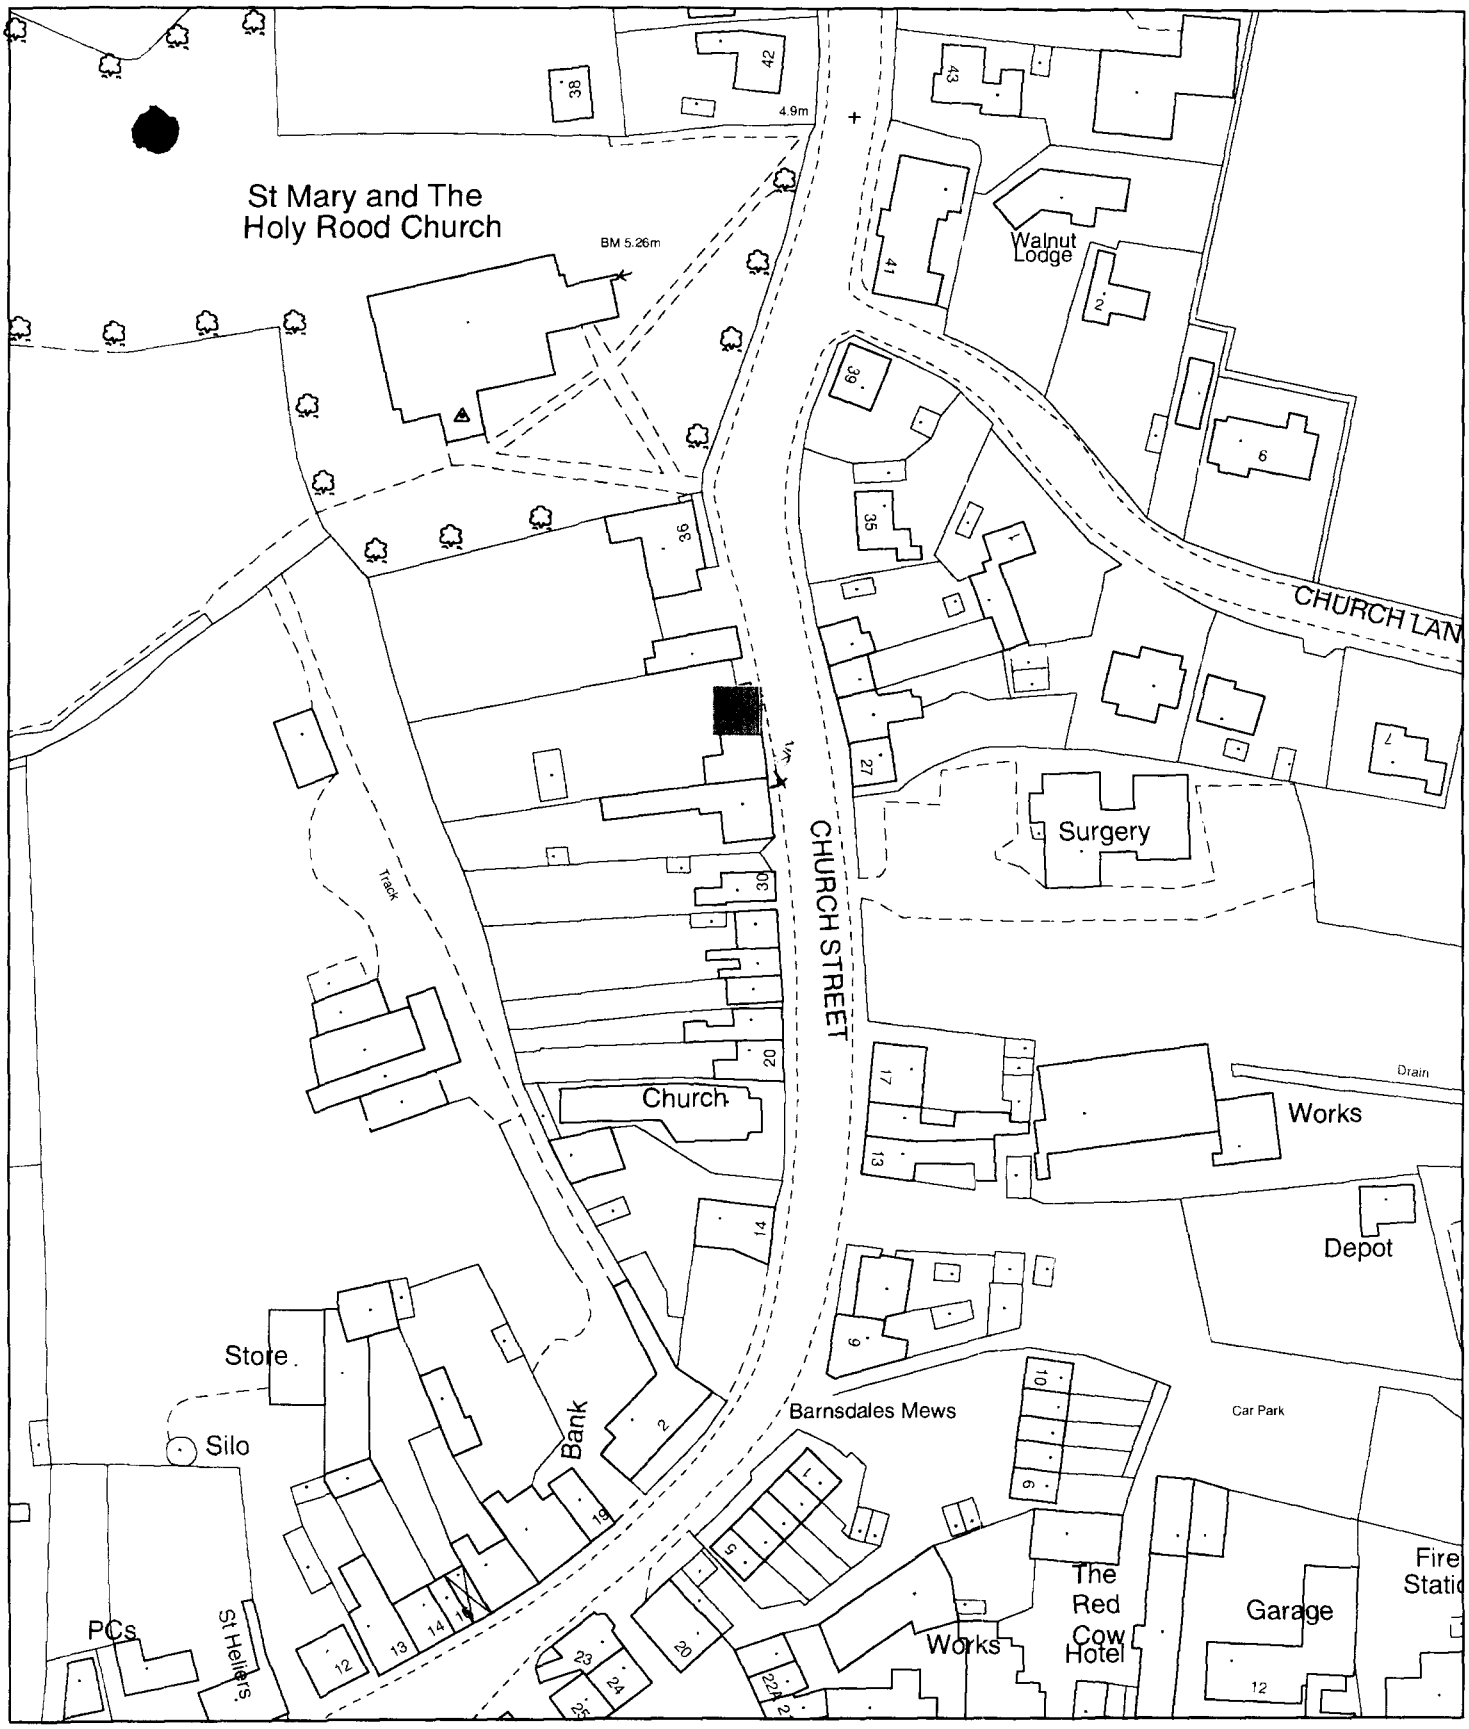

Planning Application Location Plan
Ward Member Notification

H04/0816/02

FILE COPY

Scale: 1:1250

PLEASE DO NOT COPY THIS PLAN
This map is reproduced from Ordnance Survey material with permission of Ordnance Survey on behalf of Her Majesty's Stationery Office (c) Crown copyright. Unauthorised reproduction infringes Crown copyright and may lead to prosecution or civil proceedings. South Holland District Council LA079413 2002

Planning and Development

Council Offices, Priory Road, Spalding, Lincolnshire
PE11 2XE

N

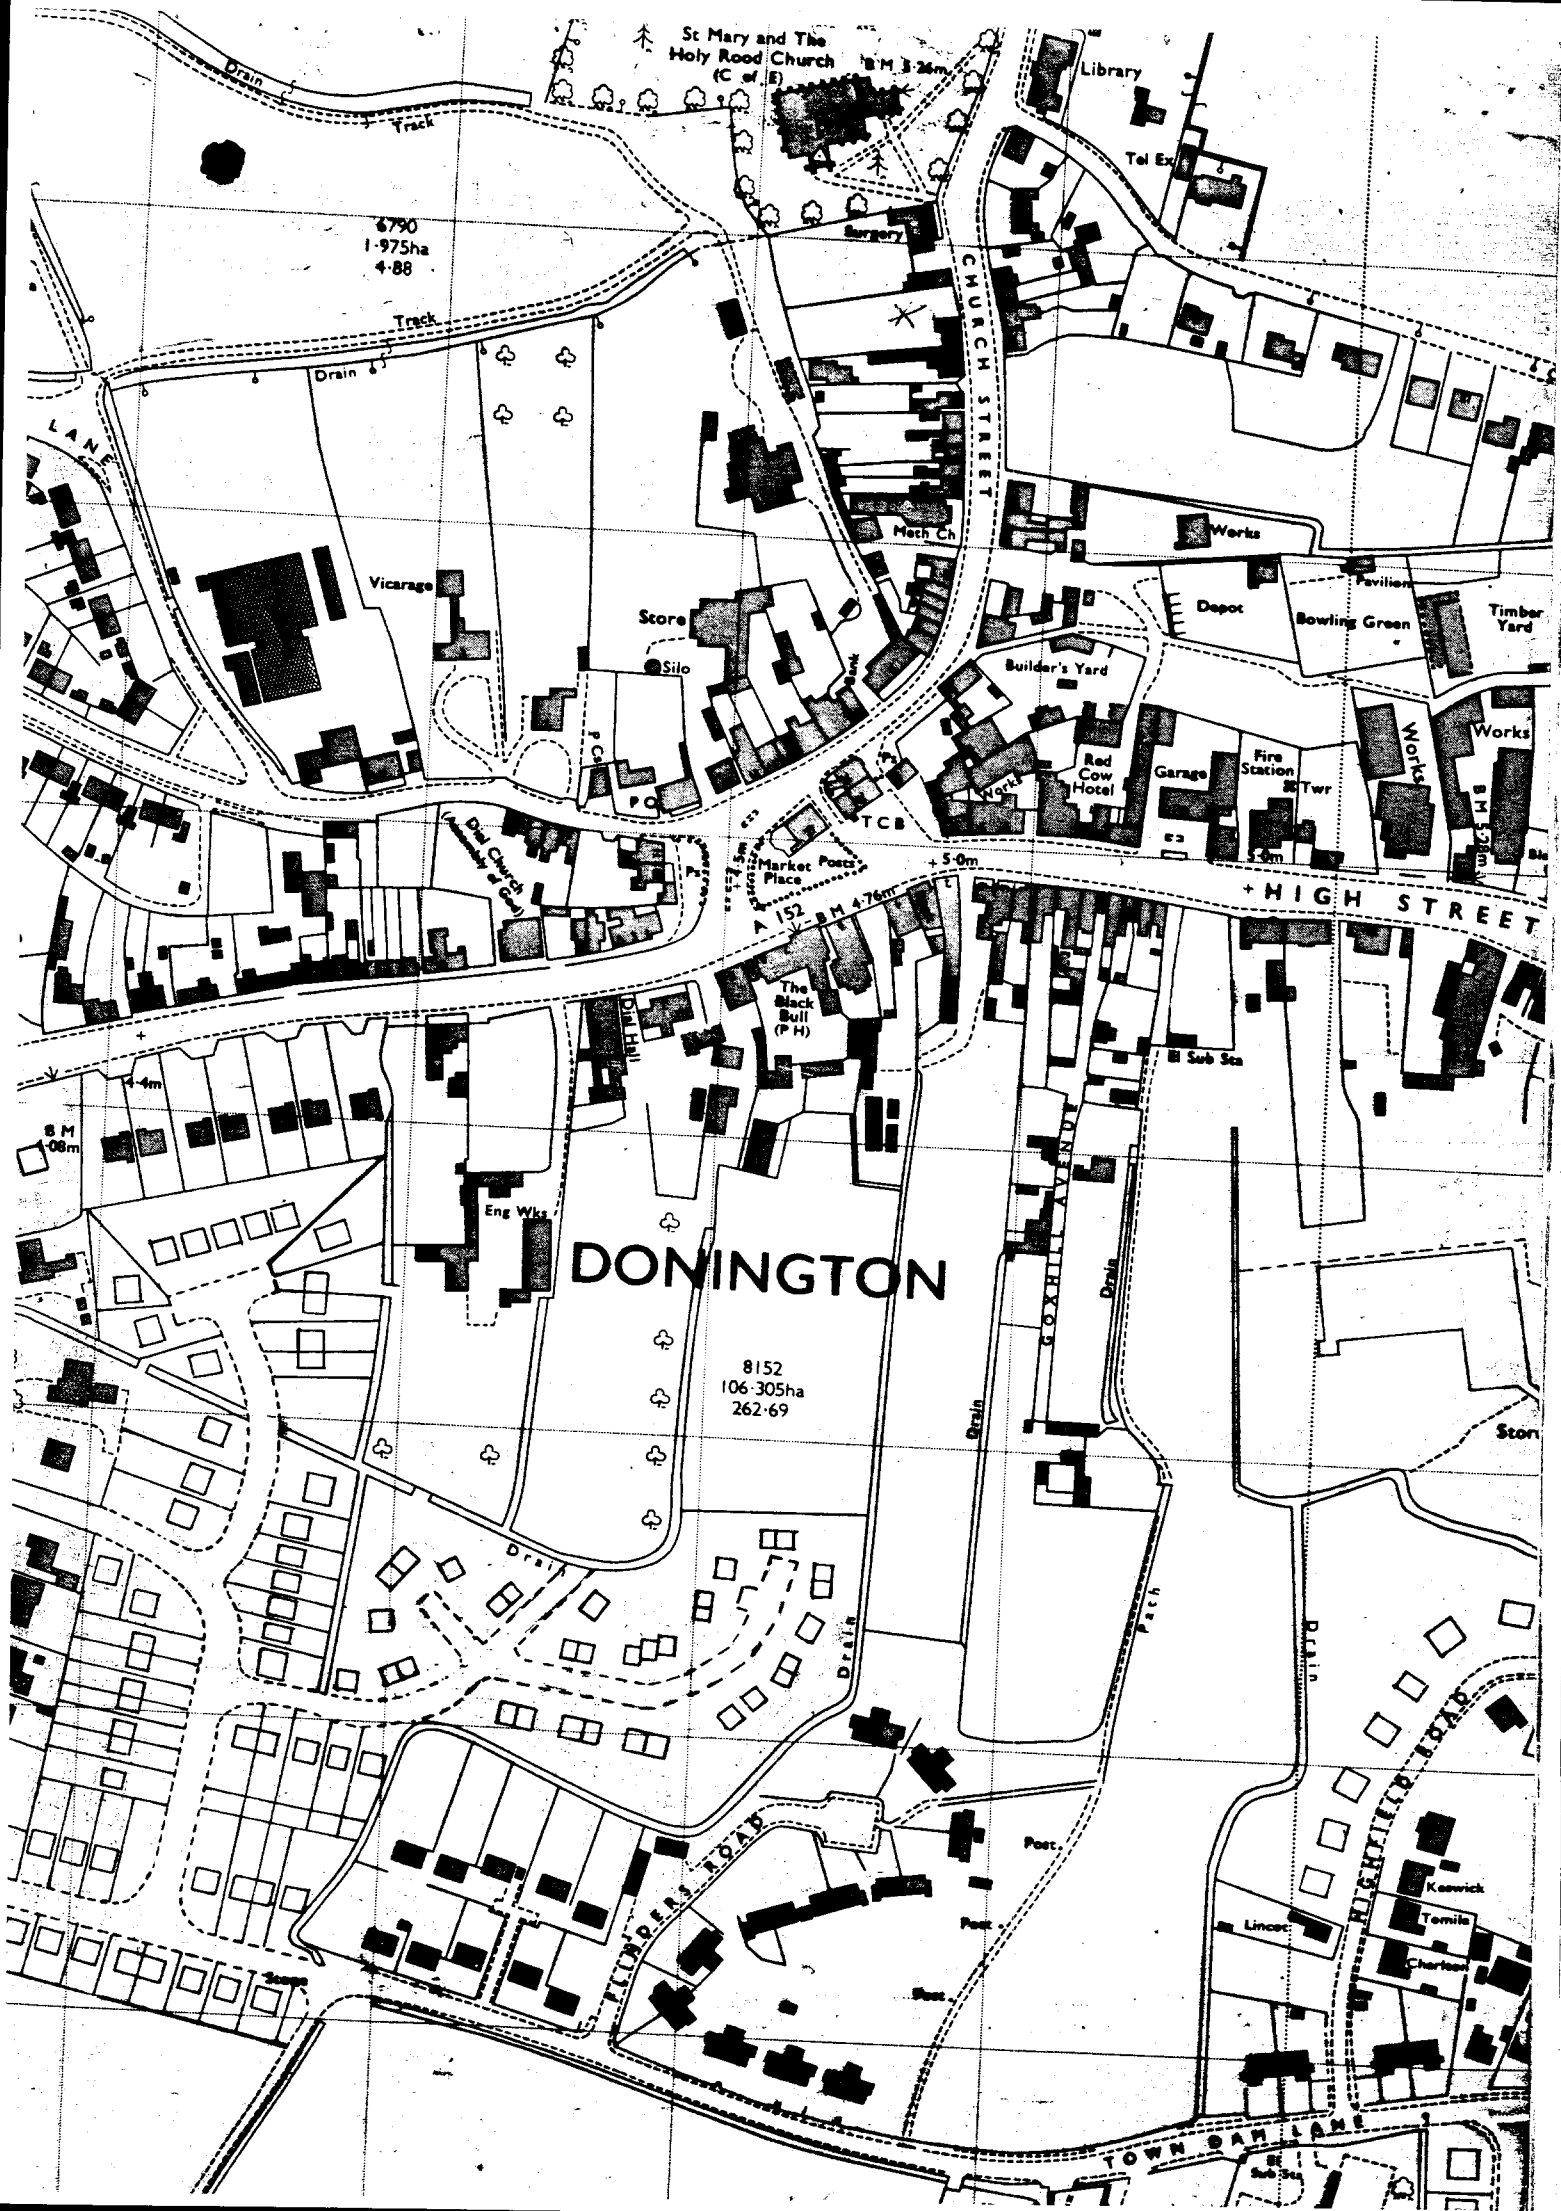
St Mary and The Holy Rood Church (C of E)
B M 5·26m
Library
Tel Ex
Drain
Track
6790
1·975ha
4·88
Surgery
CHURCH STREET
Track
Drain
LANE
Meth Ch
Works
Pavilion
Vicarage
Store
Silo
Depot
Bowling Green
Timber Yard
Builder's Yard
Works
Works
Red Cow Hotel
Garage
Fire Station
Twr
Works
P Cs
P O
TCB
Dial Church (Assembly of God)
Market Place
Posts
5·0m
5·0m
B M 5·28m
A 152
B M 4·76m
HIGH STREET
The Black Bull (P H)
Dial Hall
El Sub Sta
4·4m
B M 4·08m
Eng Wks
DONINGTON
GOXHILL AVENUE
Drain
8152
106·305ha
262·69
Drain
Drain
Path
Drain
Drain
FLINDERS ROAD
Post
Post
Post
HIGHFIELD ROAD
Keswick
Tomila
Lincoln
Charlson
Stone
TOWN DAM LANE
El Sub Sta