FILE COPY

SOUTH HOLLAND DISTRICT COUNCIL

Chris Simpkins
Chief Executive
Terry Huggins
Director of Customer Services
Bob Atkins
Director of Corporate Services

**Planning (Listed Buildings and Conservation Areas) Act 1990**

# Listed Building Consent

Reference: H04/0816/02 Received: 12-JUL-02 Type: LISTED BUILDING

Name: Mrs J E Porter
34 Church Street
Donington
Spalding
Lincs PE11 4UA

Agent: Mrs J E Porter
34 Church Street
Donington
Spalding
Lincs PE11 4UA

Description: Replacement uPVC windows to rear elevation (retrospective)

Location : 34 Church Street Donington

**South Holland District Council hereby give notice that CONSENT HAS BEEN GRANTED for the works in accordance with the application and plans submitted, subject to the following condition(s):**

The determined plans are:
1:1250 site location plan plus photos received on 12 Jul 02.

**Head of Planning & Development**
**23 DEC 2002** H04/0816/02

This decision refers only to that required for the purposes of the Town and Country Planning Acts and not for Building Regulations or any other legislation. See enclosed notes relating to rights of appeal.

Council Offices
Priory Road
Spalding
Lincolnshire
PE11 2XE

Telephone: (01775) 761161
Fax: (01775) 711253
Email: info@sholland.gov.uk

**Town and Country Planning Act etc**

# DRAFT PERMISSION

Reference H04/0816/02 Received: 12-JUL-02 Type: LISTED BUILDING

Name: Mrs J E Porter
34 Church Street
Donington
Spalding
Lincs PE11 4UA

Agent: Mrs J E Porter
34 Church Street
Donington
Spalding
Lincs PE11 4UA

Description: Replacement uPVC windows to rear elevation (retrospective)

Location : 34 Church Street Donington

**South Holland District Council hereby give notice that permission has been granted (or equiv) on the following condition(s):**

The determined plans are:
1:1250 site location plan plus photos received on 12 Jul 02.

**Head of Planning & Development**
**20 DEC 2002**

H04/0816/02

**PLANNING APPLICATIONS AND PERMISSIONS (Question 7.1 or 21.1)**

Copies of Decision Notices are available for purchase on request from the Housing and Planning Services Department price £10.00 each.

Search Address: 34 CHURCH STREET, CONINGTON - 2473/98

| Application No | Description | Decision |
|---|---|---|
| H04/1004/88 | Detahced garage & conservatory (Listed Building Consent) | Consent 29.11.88 |
| H04/172/79 | Ext to dwelling | Consent 12.4.79 |
| H04/558/78 | Dwelling & garage with access | Non-Determination |

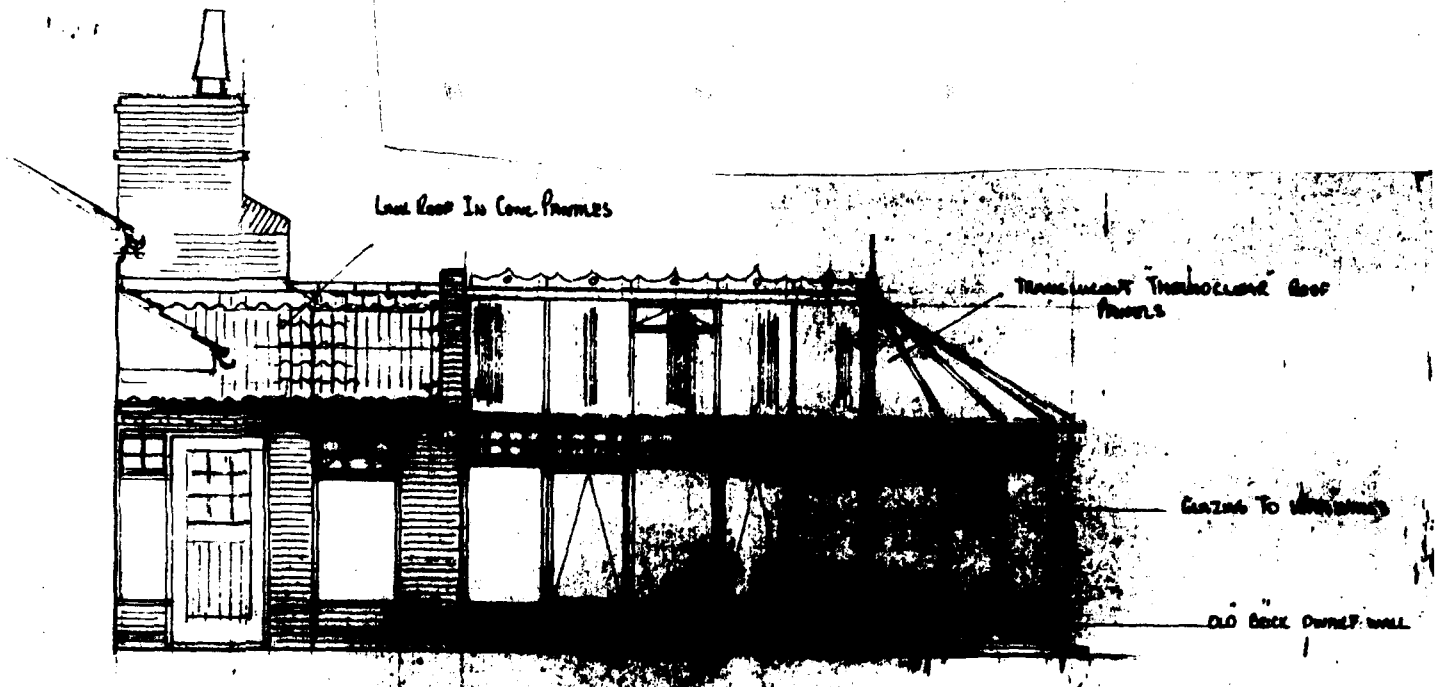


Proposed Elevation Of Lean-Way & Conservatory From Parking Area.

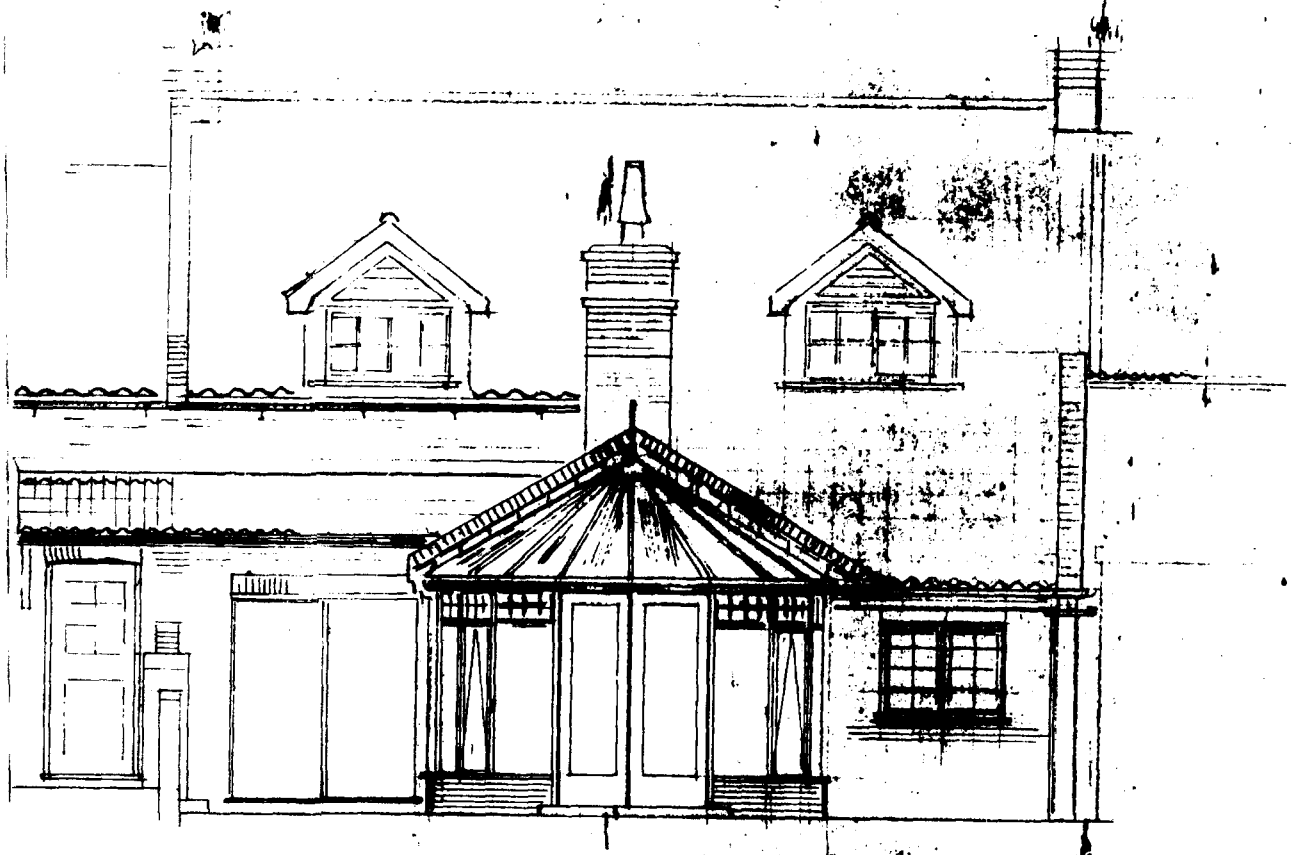

Proposed Elevation Of Rear Of House

AMEN

Ref. H04

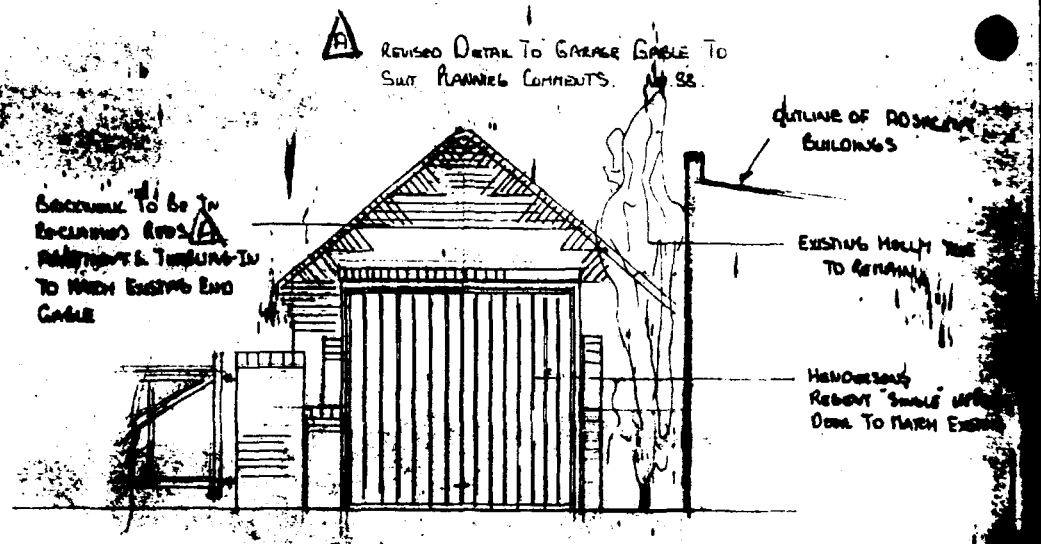


Proposed Elevation Of Garage From Drive

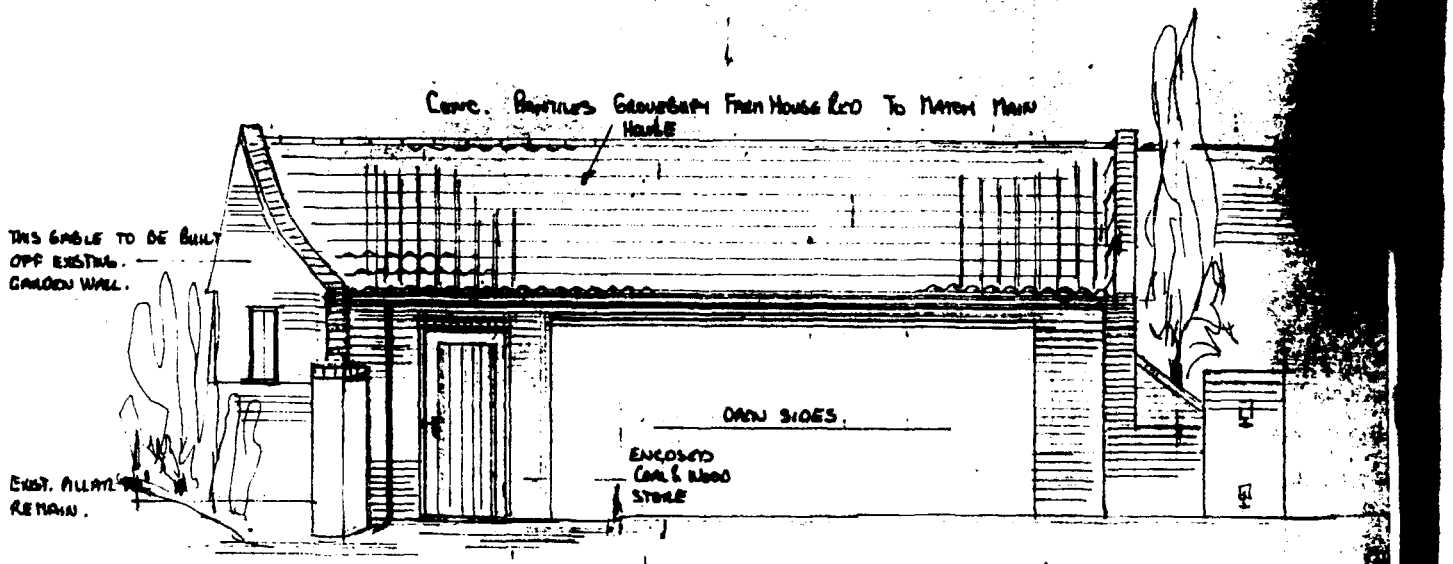


Proposed Elevation From Garden.

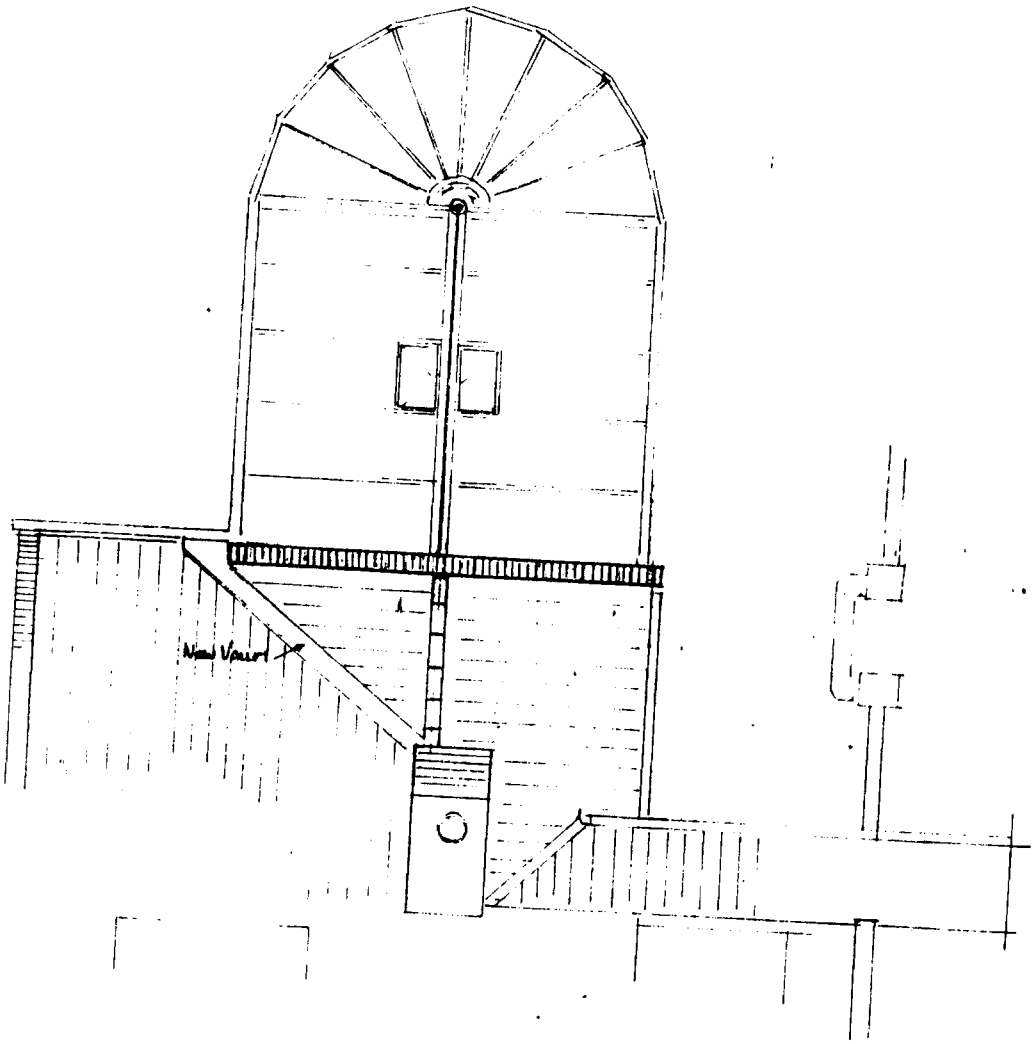


Roof Layout

Proposed Conservatory and detached garage at 34 Church St Doningt
for Mr. & Mrs M. D. Foulkes. scale 1:50.

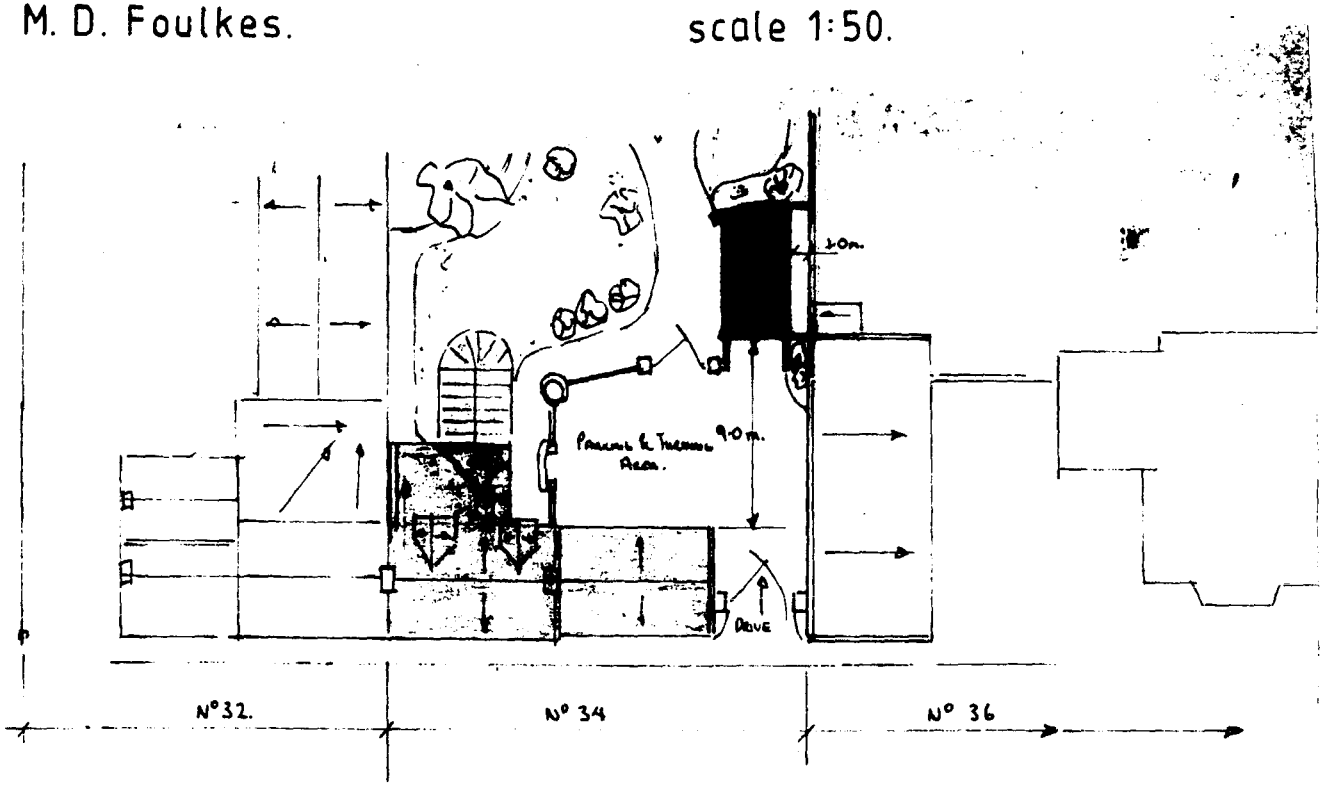


Site Layout Plan. N.T.S.

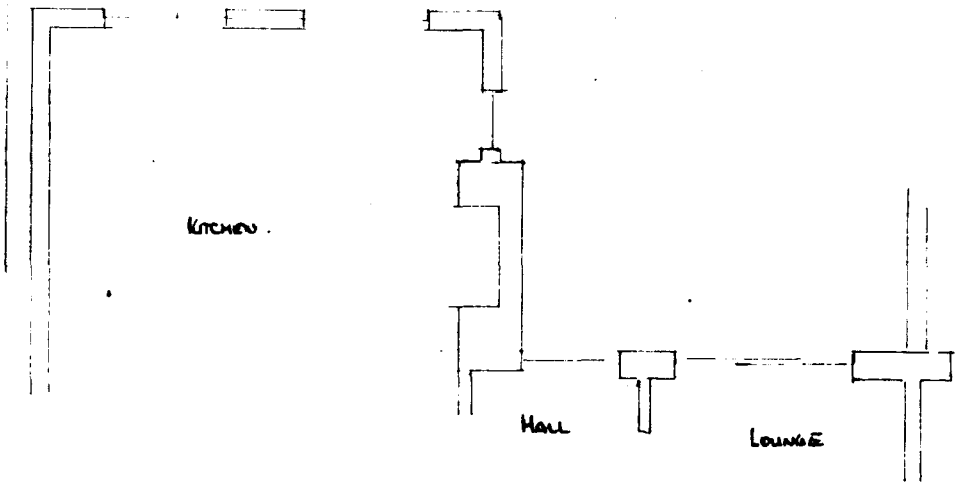


EXISTING LAYOUT.

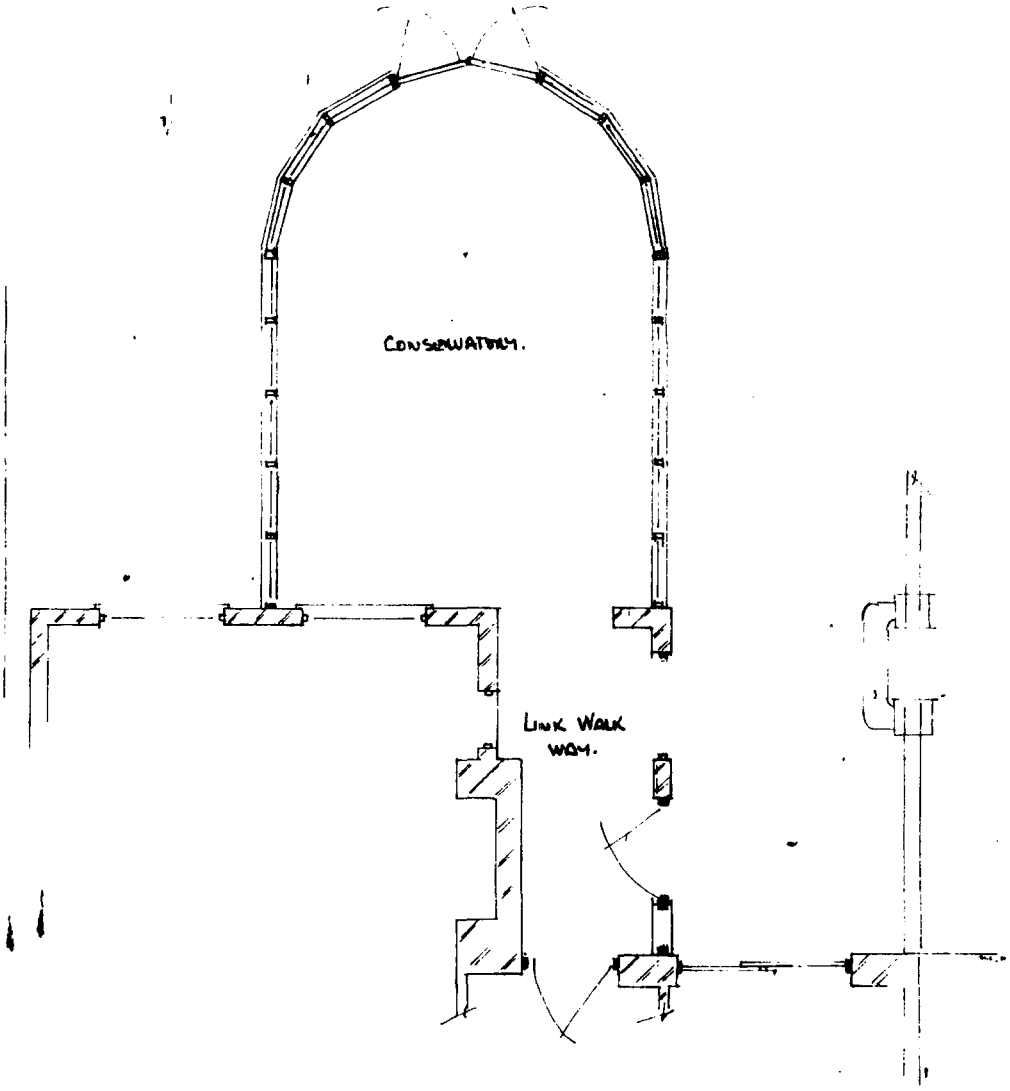


GROUND FLOOR PLAN

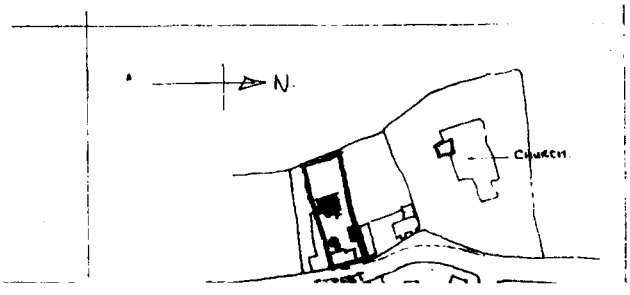

Proposed Conservatory and detachi
addendum to pr




ELEVATION ON REAR AS EXISTING