
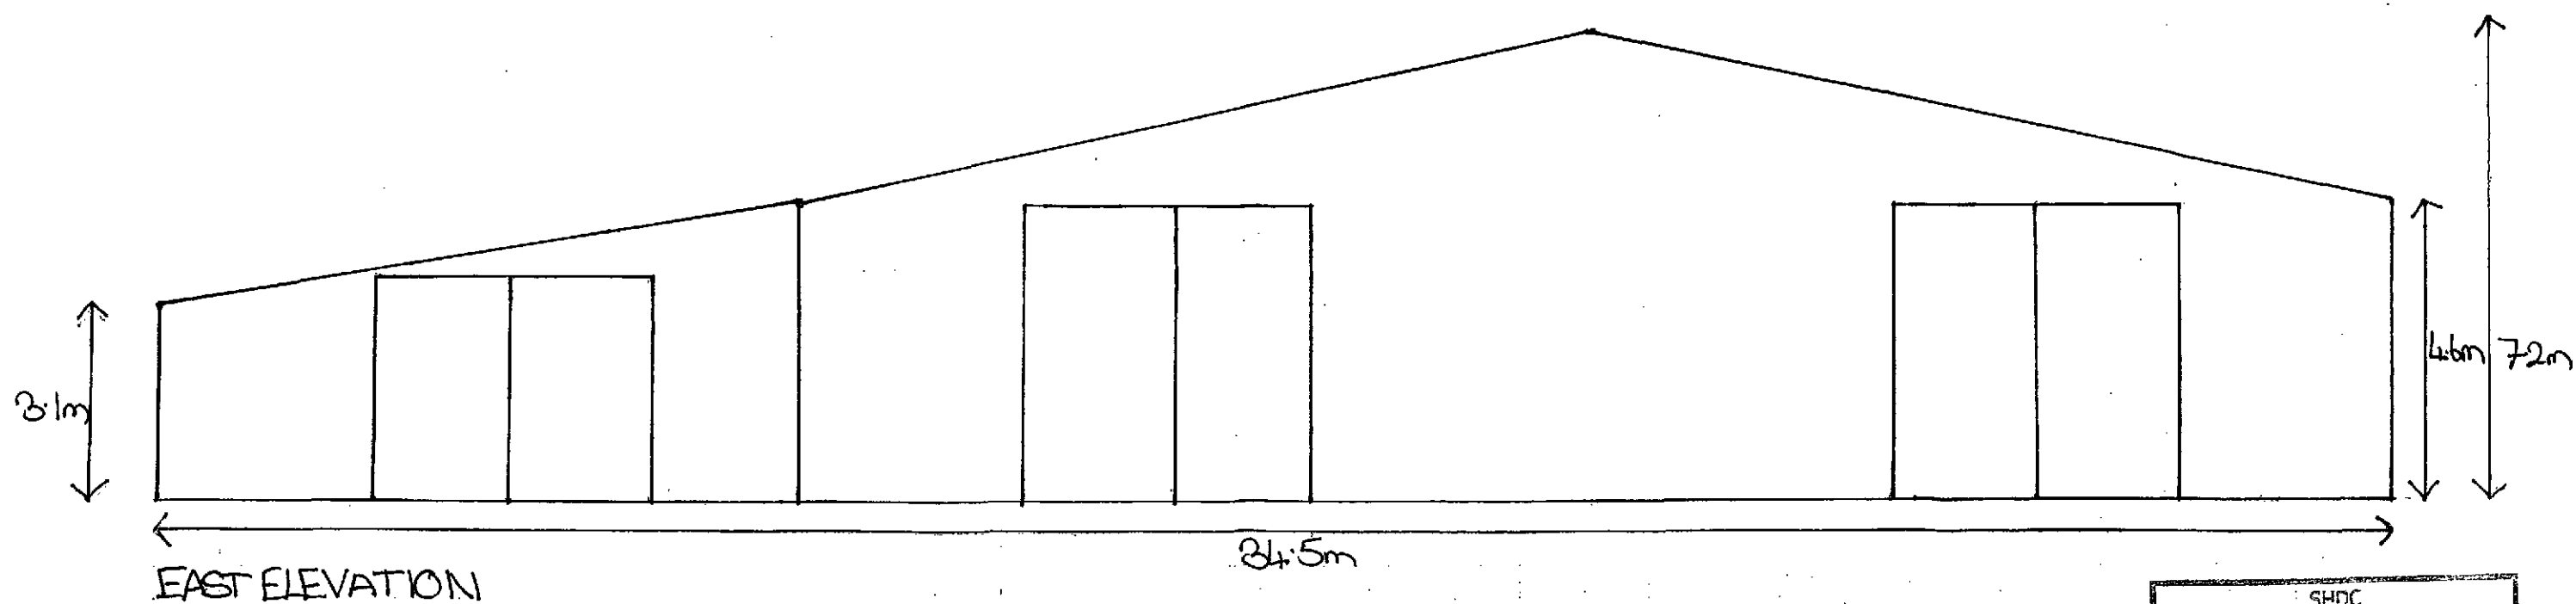


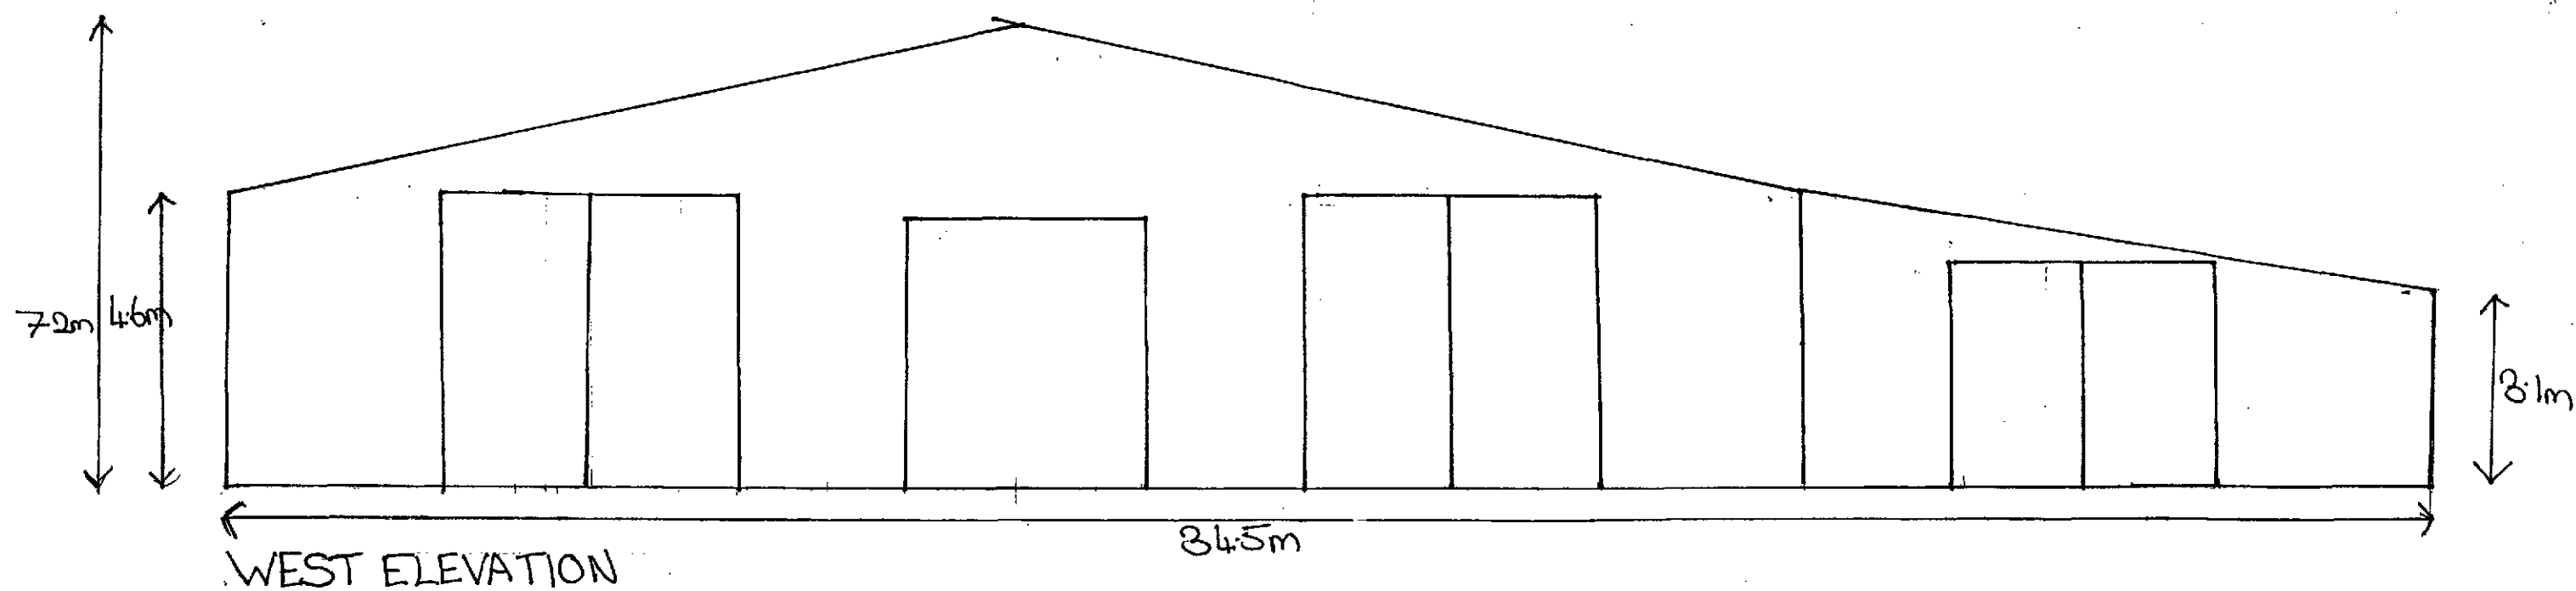

SCALE 1:100

DATE OCTOBER 2011

REF ELEVATION/1/EAST/RAS

SHDC
Planning & Development
28 OCT 2011
Ref: 0833-11