
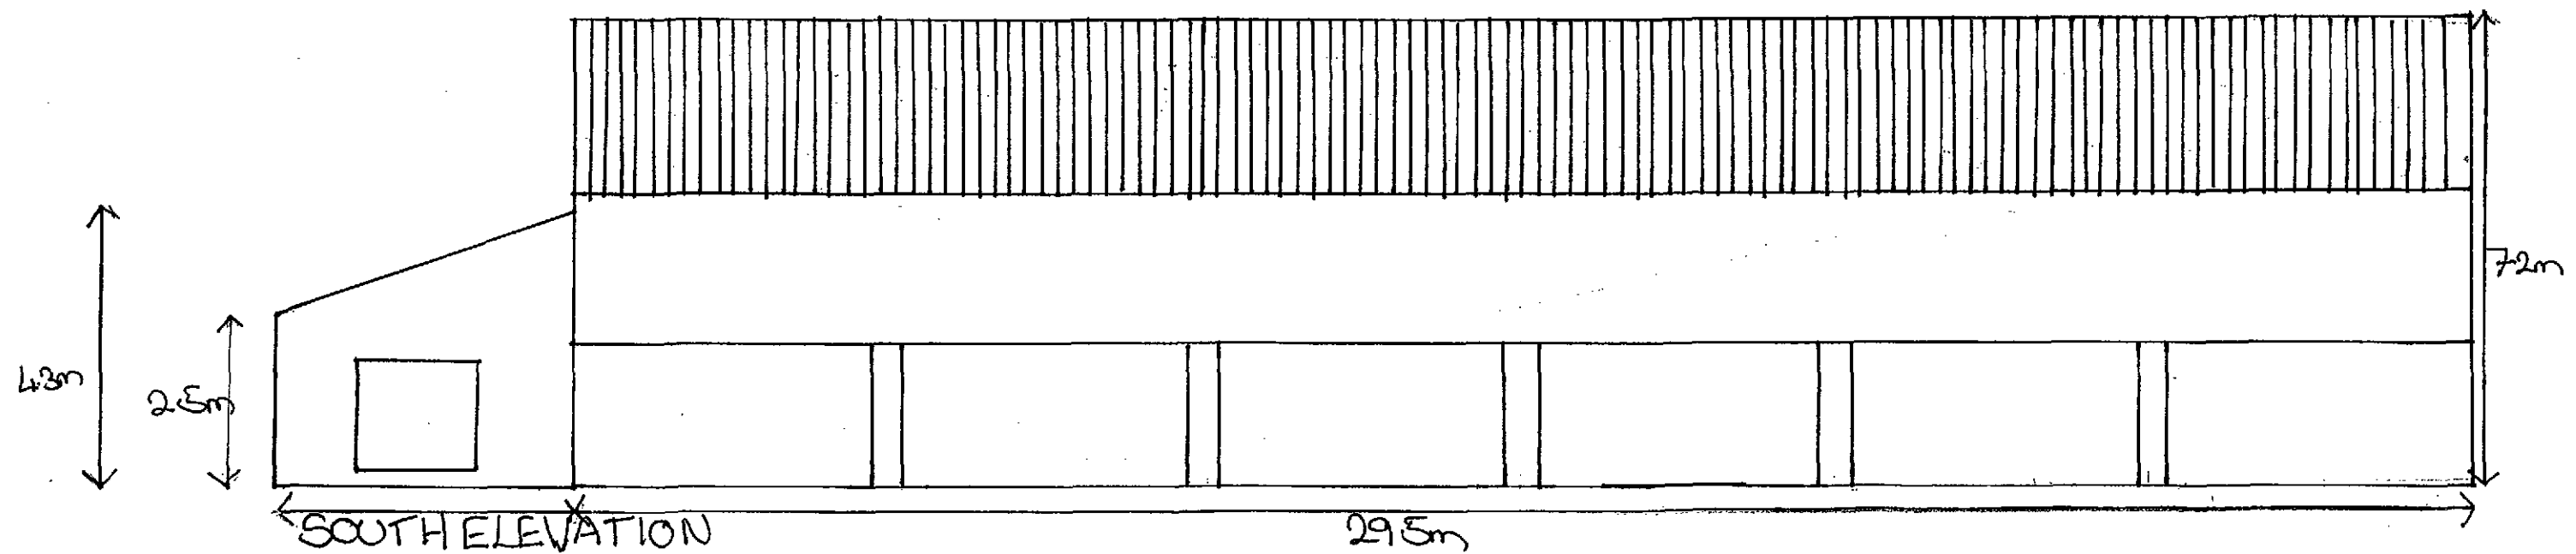


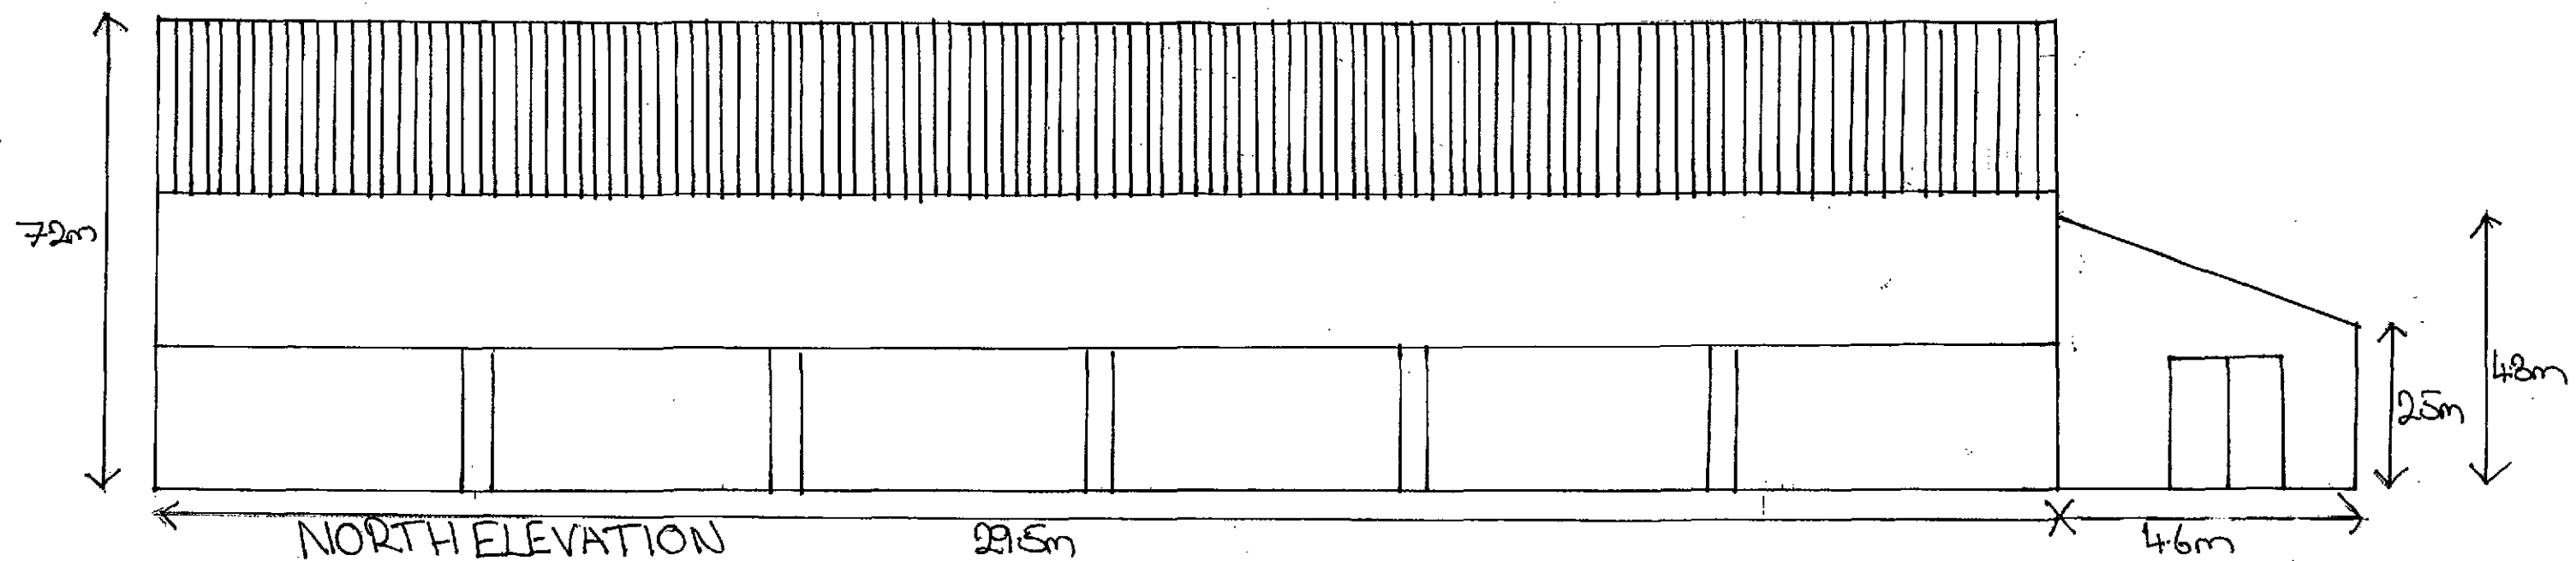

SCALE 1:100
 DATE OCTOBER 2011
 REF ELEVATION 12/EAST/RAS

SHDC
 Planning & Development
 28 OCT 2011
 Ref: 0833-11