





DO NOT SCALE THIS DRAWING. THE CONTRACTOR IS DEEMED TO HAVE CHECKED ALL DIMENSIONS ON SITE AND REPORT ANY DISCREPANCIES TO OGLESBY & LIMB LTD.
THE CONTENTS OF THIS DRAWING ARE COVERED BY COPYRIGHT AND REMAIN THE PROPERTY OF OGLESBY & LIMB LTD. WRITTEN APPROVAL MUST BE OBTAINED FROM OGLESBY & LIMB LTD PRIOR TO DUPLICATION OR REPRODUCTION OF THIS DRAWING OR ITS CONTENTS.
ANY DIMENSIONS NOT SHOWN ARE TO BE CHECKED AND AGREED WITH OGLESBY & LIMB LTD.

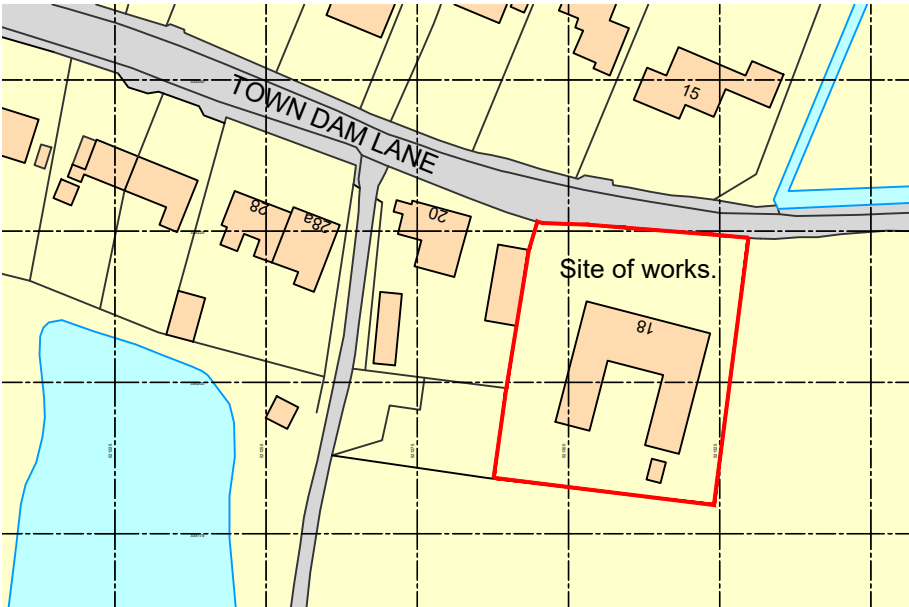

Ordnance Survey, (c) Crown Copyright 2022. All rights reserved. Licence number 100022432



Site Location Plan

Scale 1:1250 @ A3
Site of works proposal outlined in red.

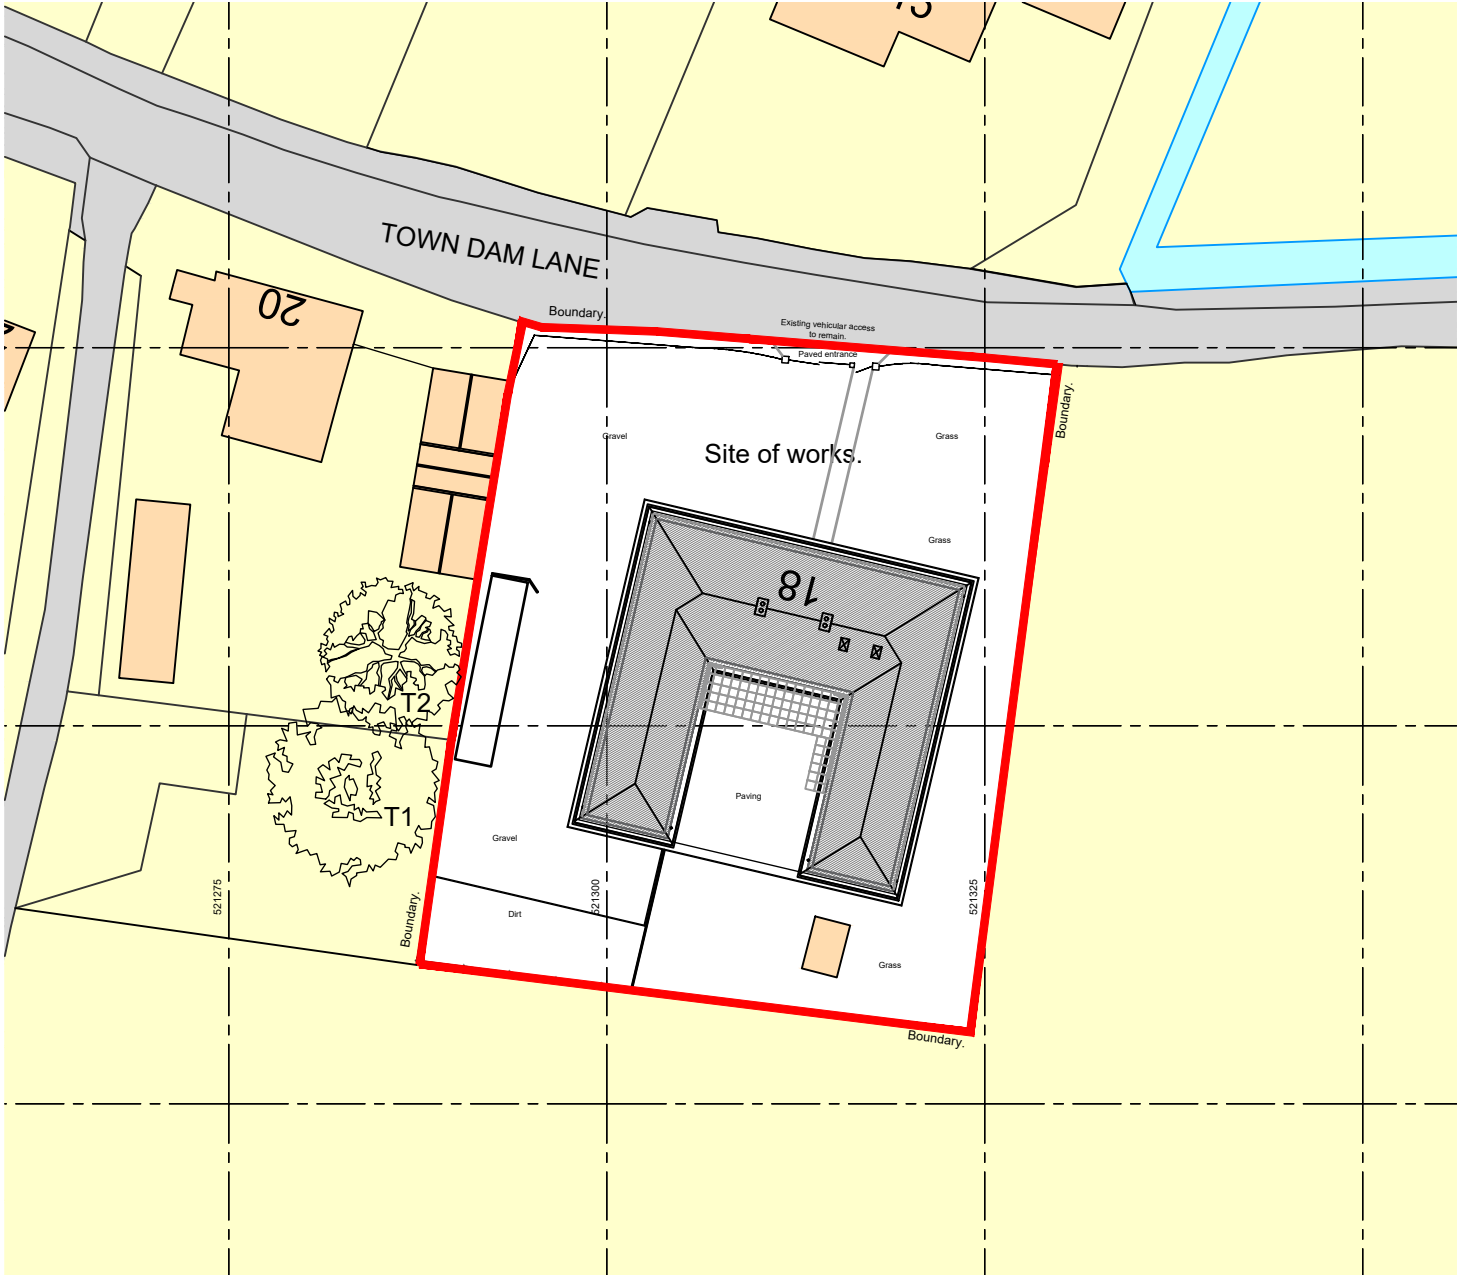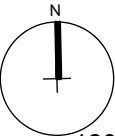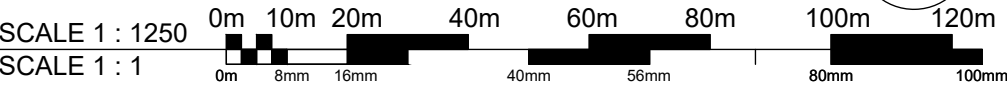

Site Block Plan as existing

Scale 1:500 @ A3
Site of works proposal outlined in red.

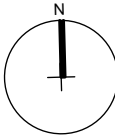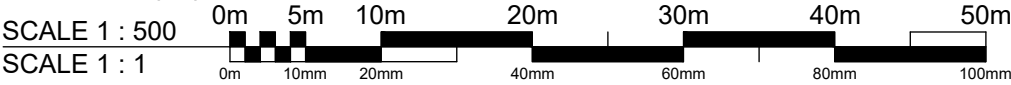

P1	19.08.2022	Drawing updated for planning application issue.	RDL
Ref.	Date	Description	Initial

Oglesby & Limb Ltd

Chartered Architect

Suite 1, Market Chambers
12 Market Place, Spalding, Lincs
PE11 1SL

Tel: 01775 761196

e-mail: design@o-l-ltd.co.uk

Client:

Mr M Burrell

Project:

**Proposed Outbuilding
Town Dam Lane
Donington
Spalding
PE11 4TP**

Drawing Title:

**Site location & Block plan
as existing**

GENERAL ISSUE

Date:	Aug 2022	Scale:	as shown @ A3
Drawn by:	RDL	Checked by:	AJO

Drawing Number:	Rev.
A1493 - 01	P1