


DO NOT SCALE THIS DRAWING. THE CONTRACTOR IS DEEMED TO HAVE CHECKED ALL DIMENSIONS ON SITE AND REPORT ANY DISCREPANCIES TO OGLESBY & LUMB LTD. THE CONTENTS OF THIS DRAWING ARE COVERED BY COPYRIGHT AND REMAIN THE PROPERTY OF OGLESBY & LUMB LTD. WRITTEN APPROVAL MUST BE OBTAINED FROM OGLESBY & LUMB LTD PRIOR TO DUPLICATION OR REPRODUCTION OF THIS DRAWING OR ITS CONTENTS. ANY DIMENSIONS NOT SHOWN ARE TO BE CHECKED AND AGREED WITH OGLESBY & LUMB LTD.

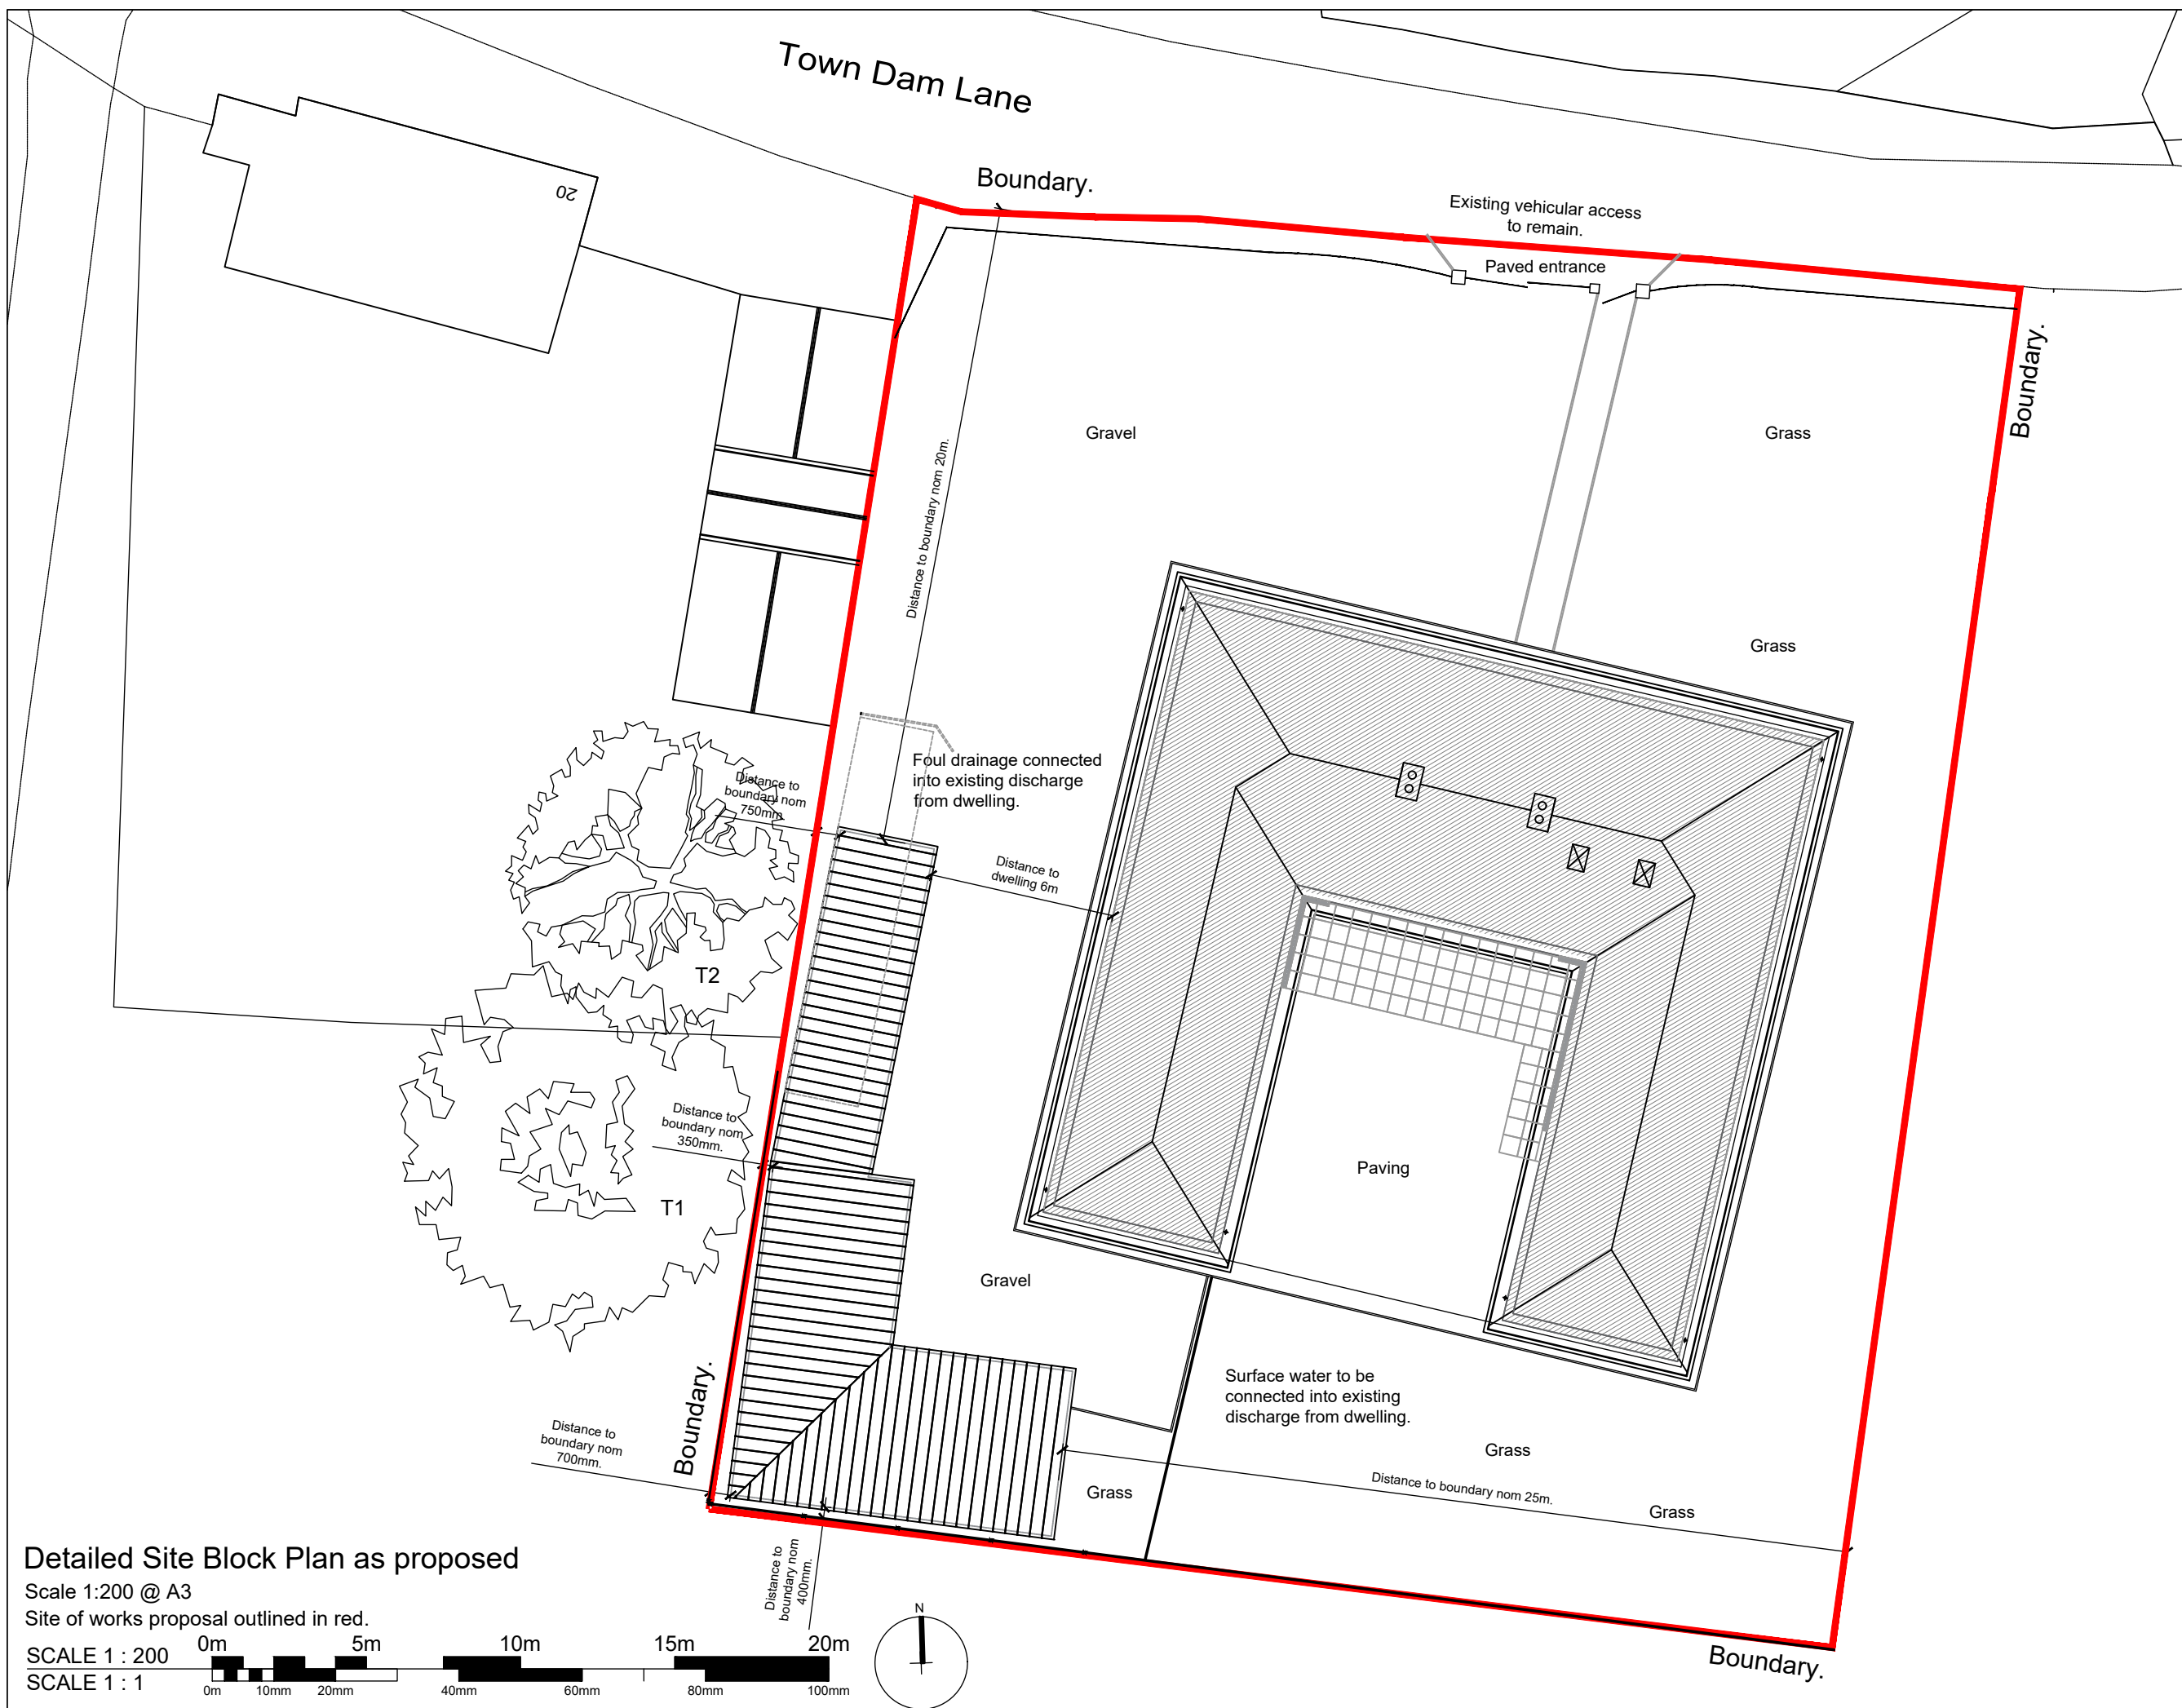

P1	19.08.2022	Drawing updated for planning application issue.	RDL
Ref.	Date	Description	Initial

Oglesby & Limb Ltd

Chartered Architect

Suite 1, Market Chambers
12 Market Place, Spalding, Lincs
PE11 1SL

Tel: 01775 761 196

e-mail: design@o+1-ltd.co.uk



Client: **Mr M Burrell**

Project:

**Proposed Outbuilding
Town Dam Lane
Donington
Spalding
PE11 4TP**

Drawing Title:

Site Block plan as proposed

PLANNING APPLICATION ISSUE

Date:	AUG 2022	Scale:	as shown @ A3
Drawn by:	RDL	Checked by:	AJO

Drawing Number:	Rev:
A1493 - 10	P1