



SHDC
Planning & Development

6 OCT 2010

Ref: 0840-10

PLANNED

Site Location Plan

Scale 1:1250



2nd Floor - 5B Sheepmarket
Spalding
PE11 1BH
Tel: 01775 768 921
e-mail: enquiries@remwaydesign.co.uk

Site :

2no. Detached Dwellings at:
27a Quadring Road
Donington

Client :


Mr P Heppleston

Date : *****

Scale : as noted

Drawing No:

1943 - 01

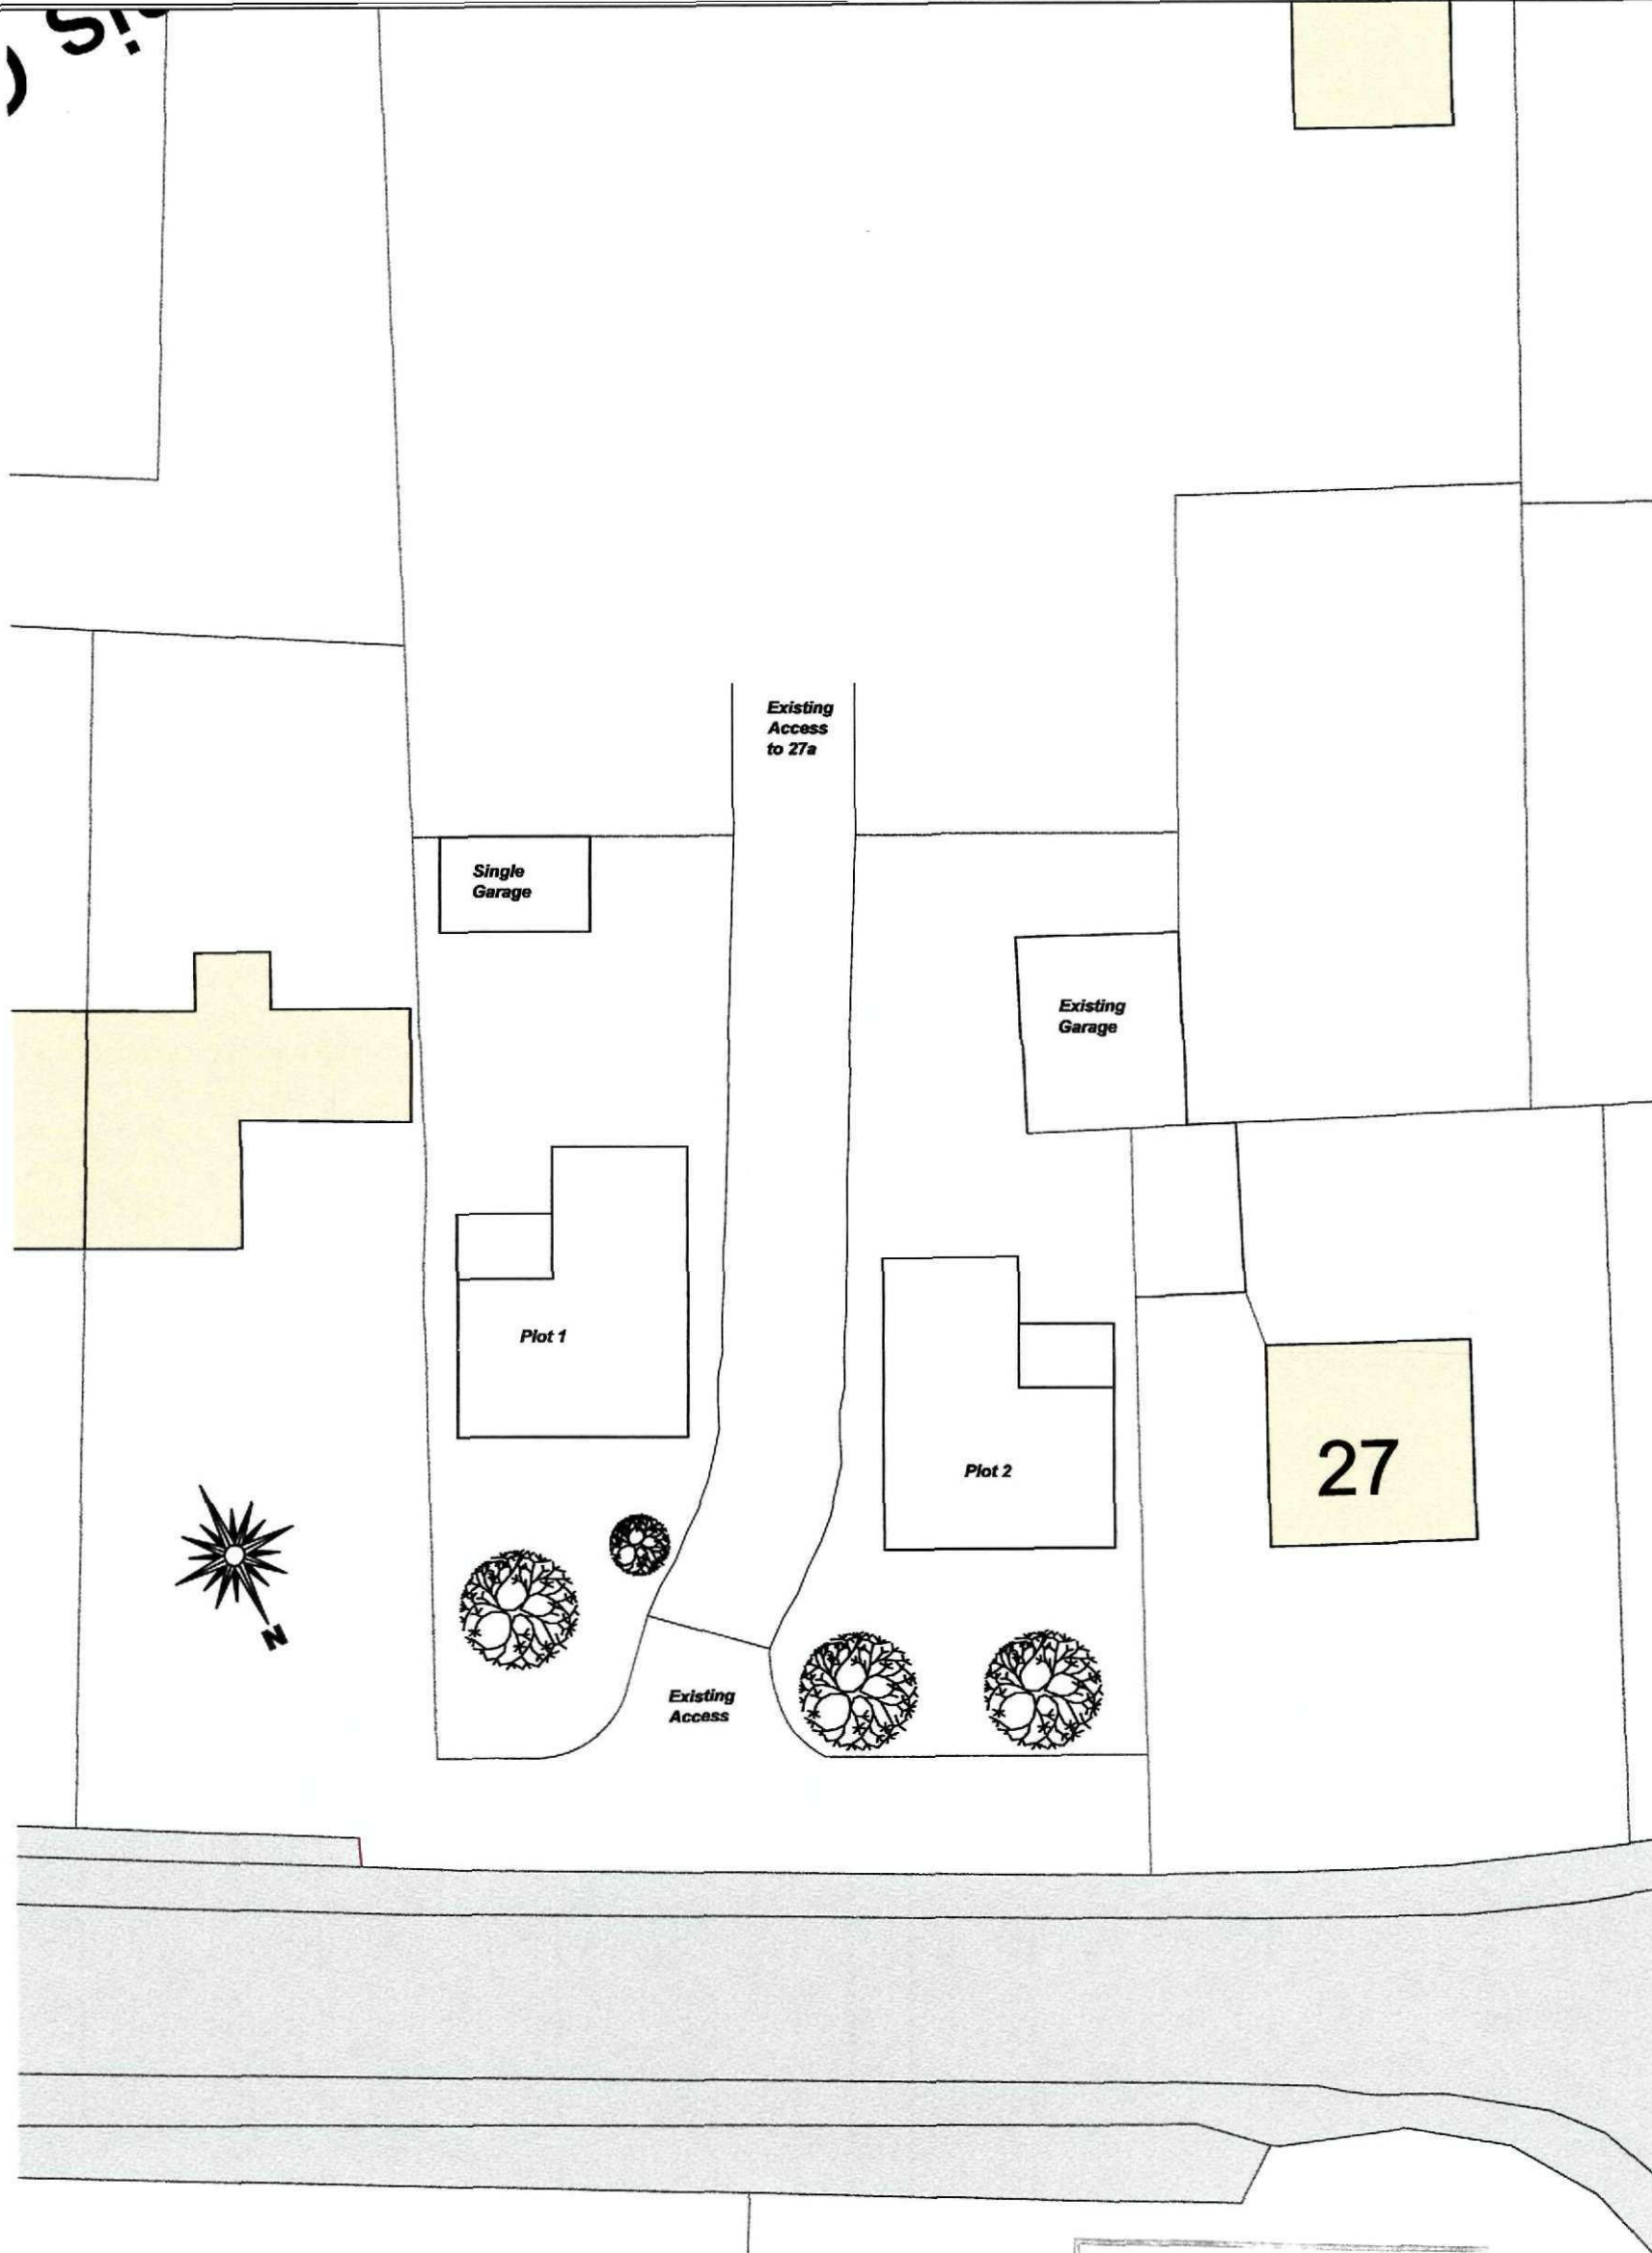

Site Block Plan

Scale 1:250

SCANNED

SHDC
Planning & Development
6 OCT 2010
Ref: 0840-10



2nd Floor - 5B Sheepmarket
Spalding
PE11 1BH
Tel: 01775 768 921
e-mail: enquiries@remwaydesign.co.uk

Site :

2no. Detached Dwellings at:
27a Quadring Road
Donington

Client :




Mr P Heppleston

Date : *****

Scale : as noted

Drawing No:

1943 - 02

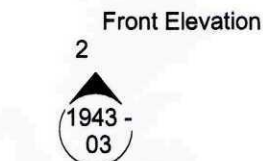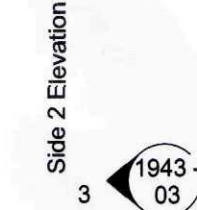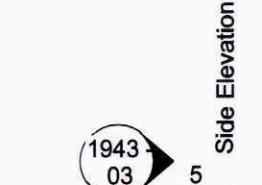

GENERAL CONDITIONS
Contractors are responsible for checking all dimensions on site when work commences and before ordering any materials. Any discrepancies should be brought to the attention of the Client for remedial action before commencing further.

All materials not specified to be of a standard suitable for the work proposed and be fit for purpose. All work to be in accordance with good building practise and all necessary BS codes for Workmanship on Building Sites.




Drg Size a1	Drawing Number 1943 - 03	Revision:
-----------------------	------------------------------------	-----------

Due to areas of the structure being covered, unexposed or otherwise inaccessible the notes / specifications of existing materials are subject to confirmation of site when it is feasible to expose the relevant areas of construction.


Contractor to check all Dimensions on site prior to ordering materials / commencing work.Do Not Scale from this Drawing - If in doubt then please ask



1 3D View Front Left

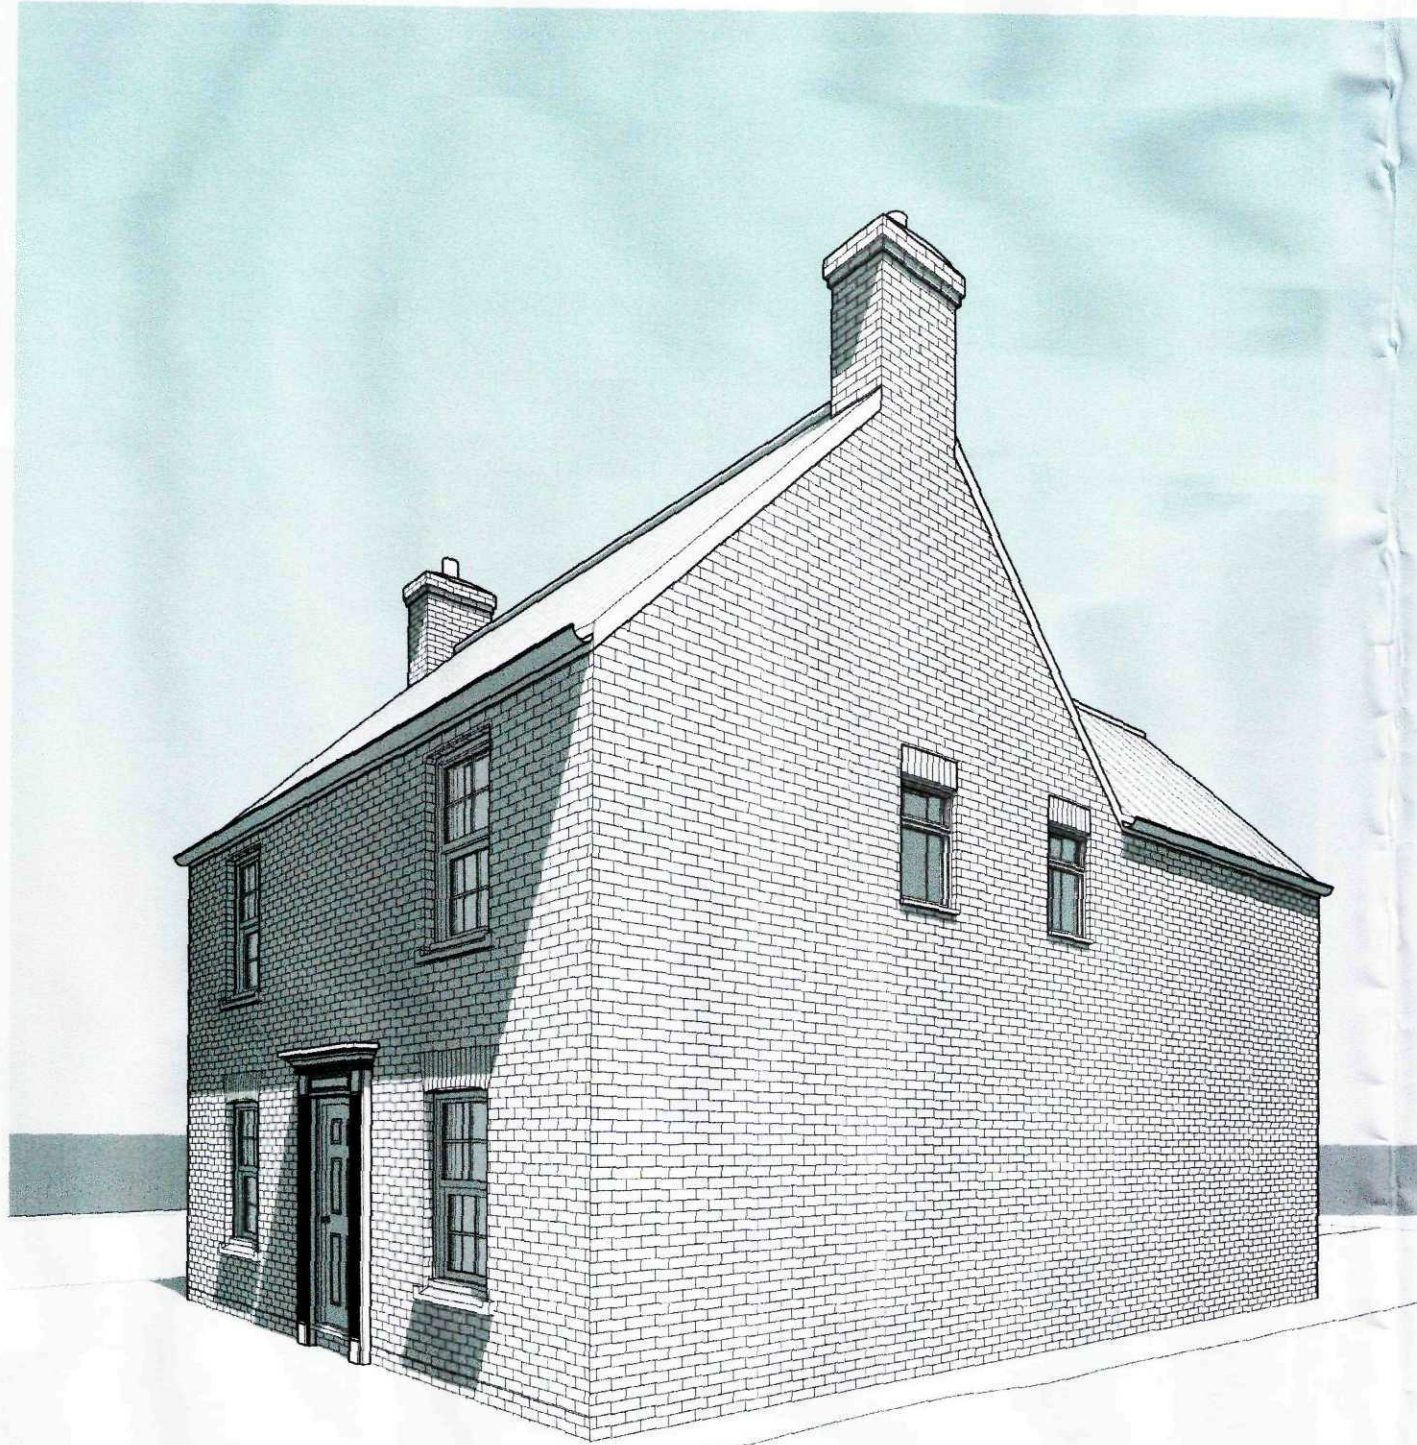


2 3D View Front Right

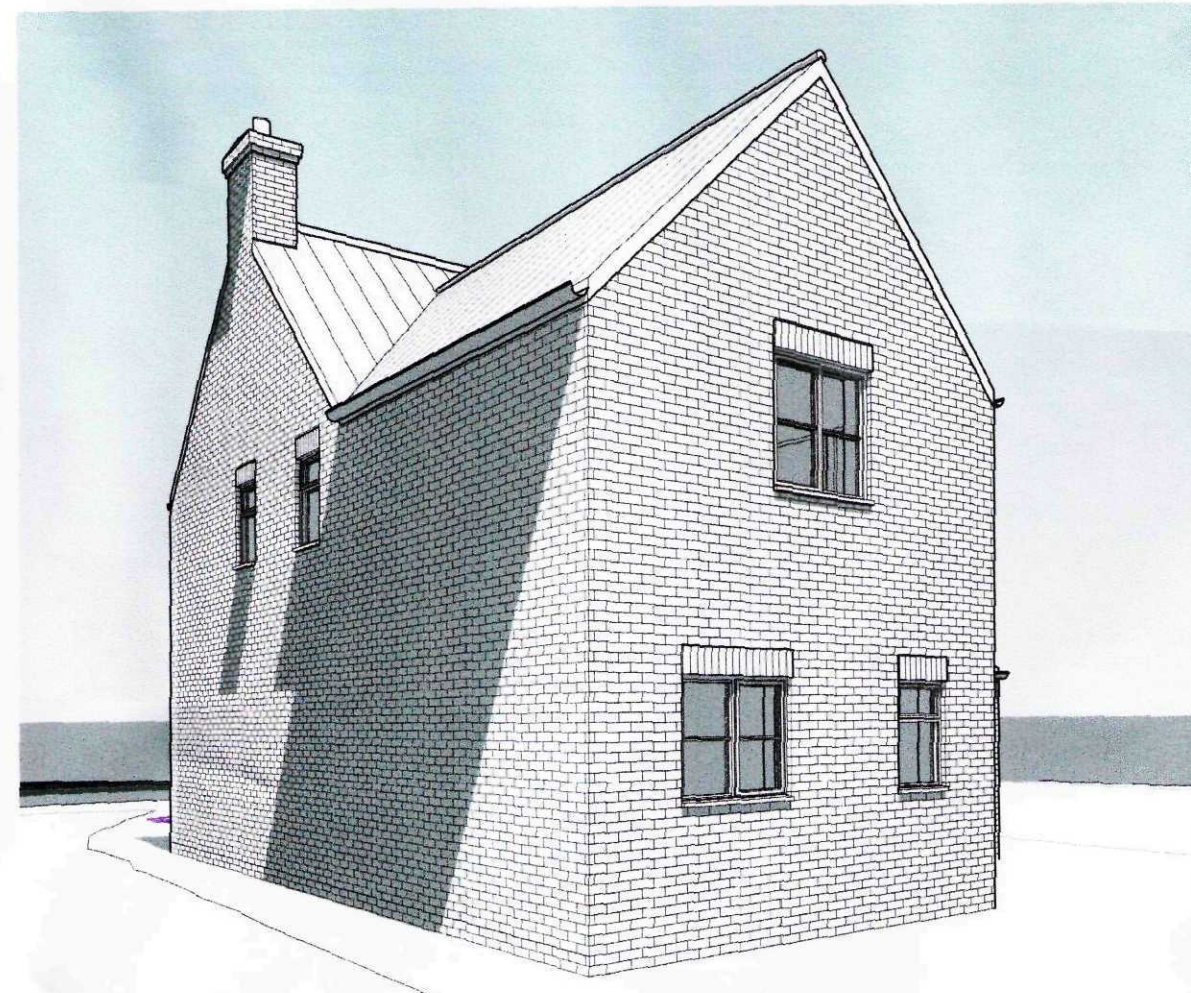

3 3D View Rear Left



4 3D View Rear Right

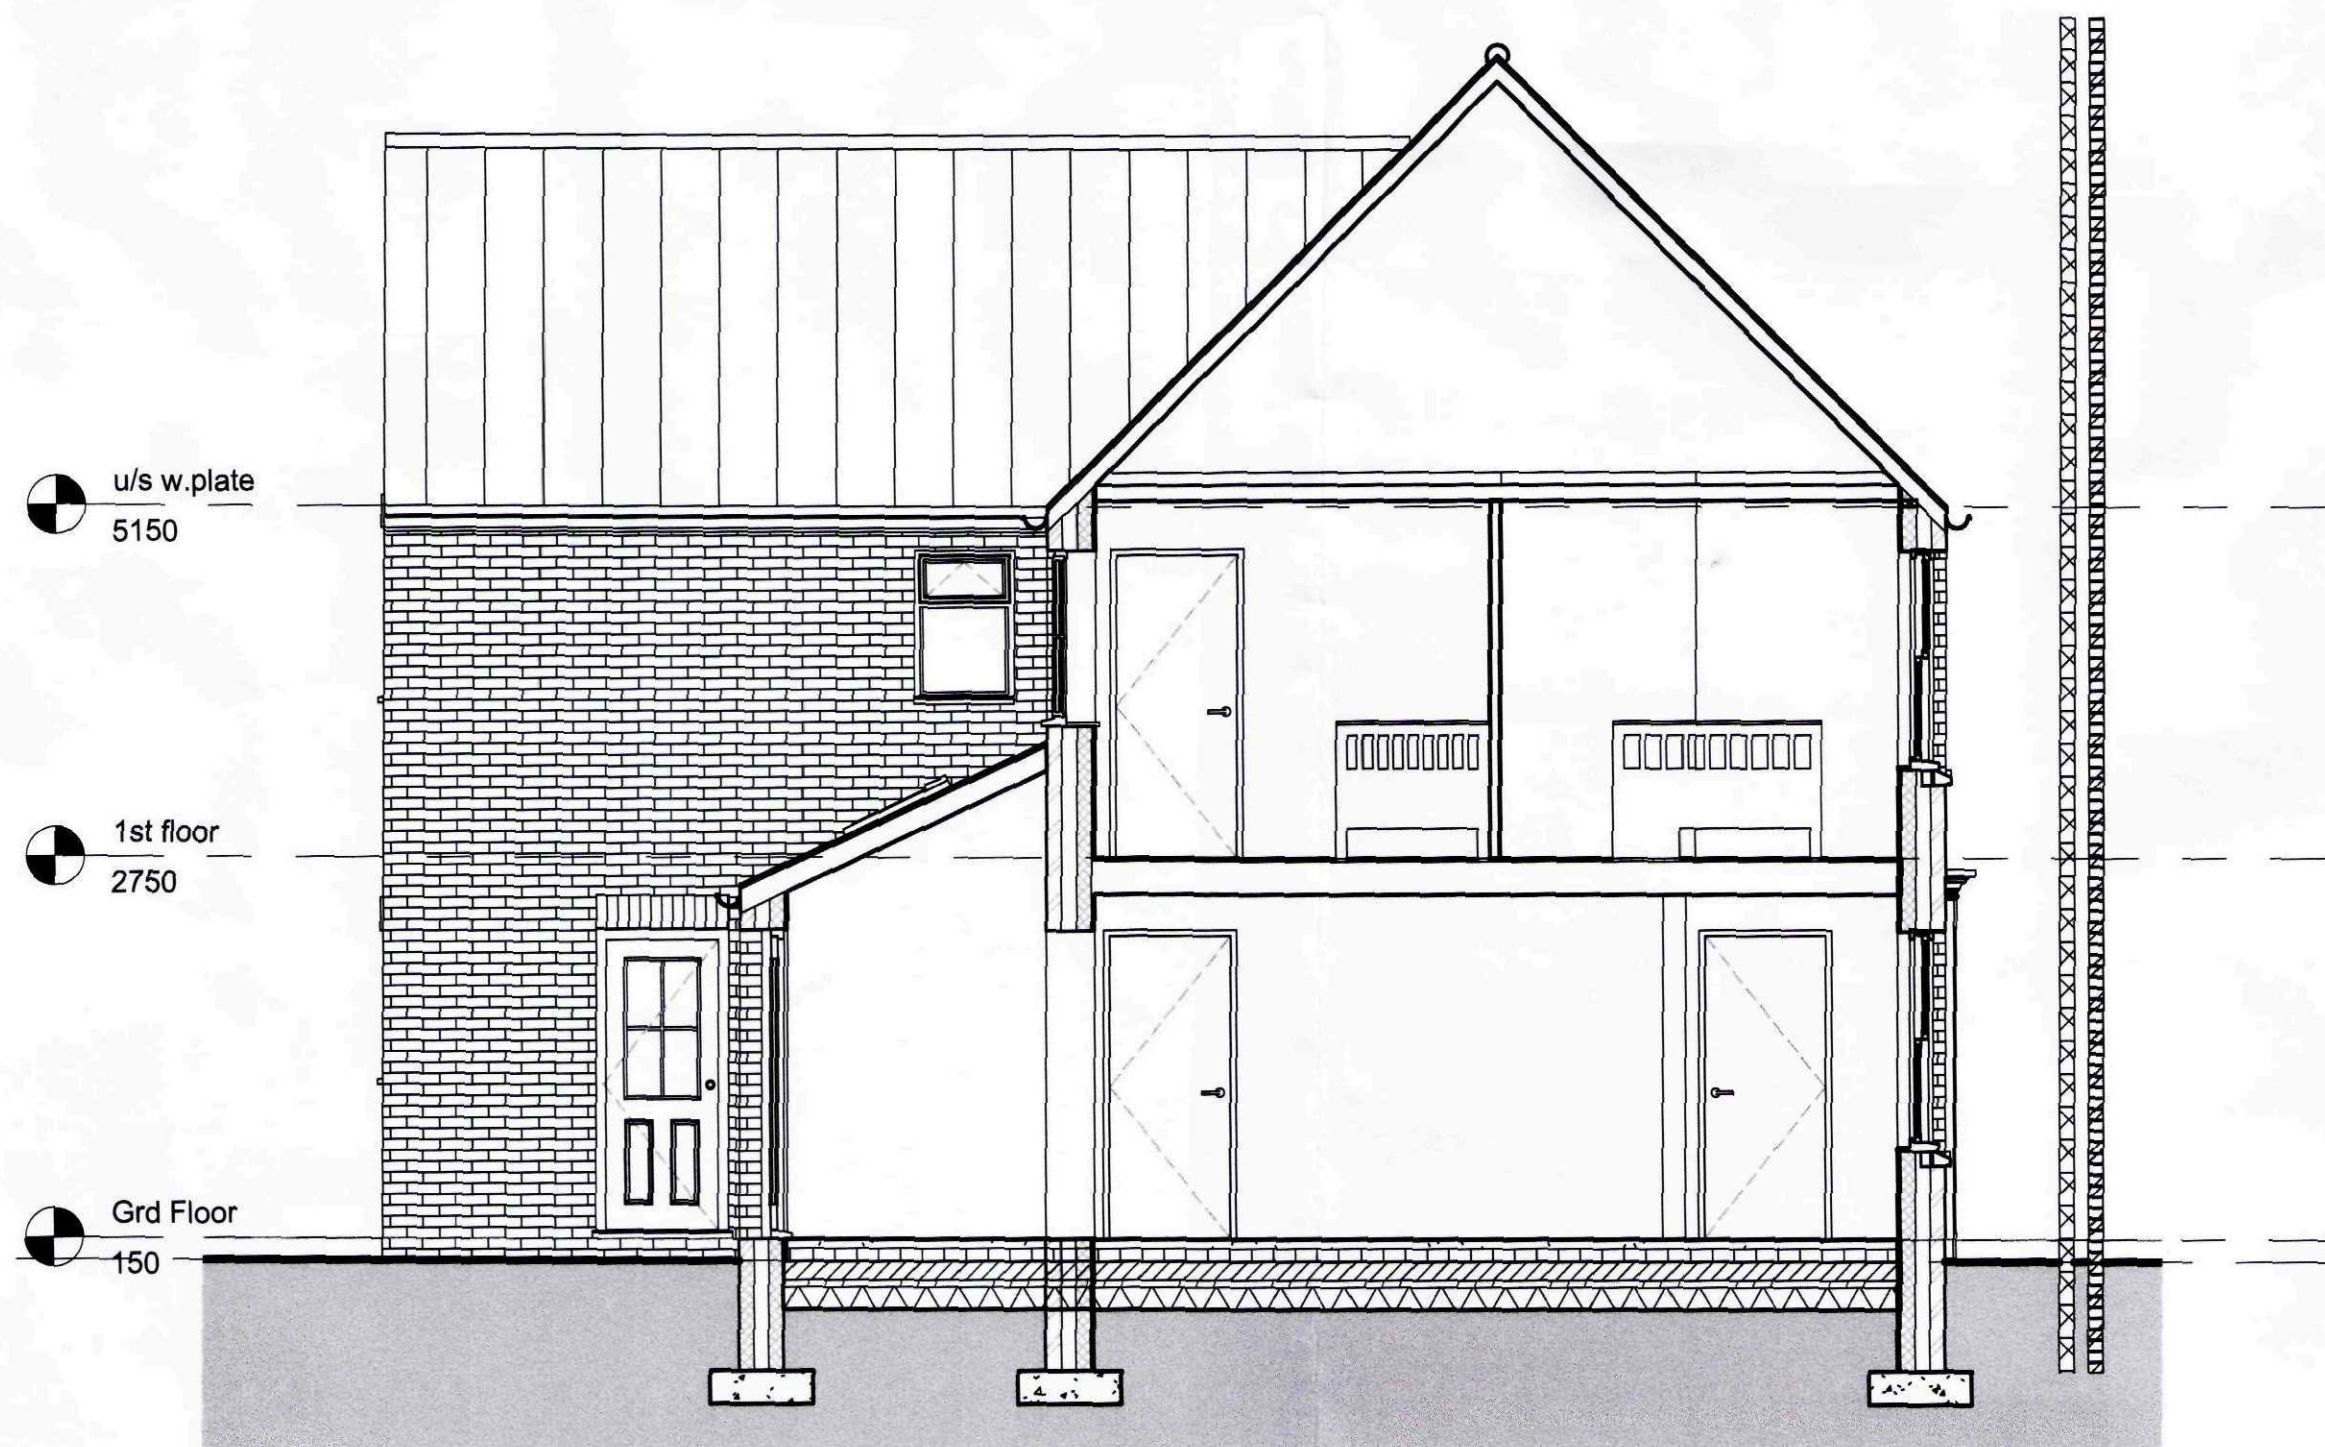

5 Section 1
1:50

SHDC
Planning & Development
6 OCT 2010
Ref: 0540-10

SCANNED

GENERAL CONDITIONS
Contractors are responsible for checking all dimensions on site when work commences and before ordering any materials. Any discrepancies should be brought to the attention of the Client for remedial action before commencing further.
All materials not specified to be of a standard suitable for the work proposed and be fit for purpose. All work to be in accordance with good building practice and all necessary BS codes for Workmanship on Building Sites.

Revisions
Client: Mr P Heppleston
Site: 2no. Residential Dwellings at 27a Quadring Road, Donington
Dwg Title: Section & 3D Views

remway
Design Ltd

2nd Floor - 5B Sheepmarket
Spalding
PE11 1BH
Tel : 01775 768 921
e-mail: enquiries@remwaydesign.co.uk

Dwg Size	Drawing Number	Revision:
a1	1943 - 04	