


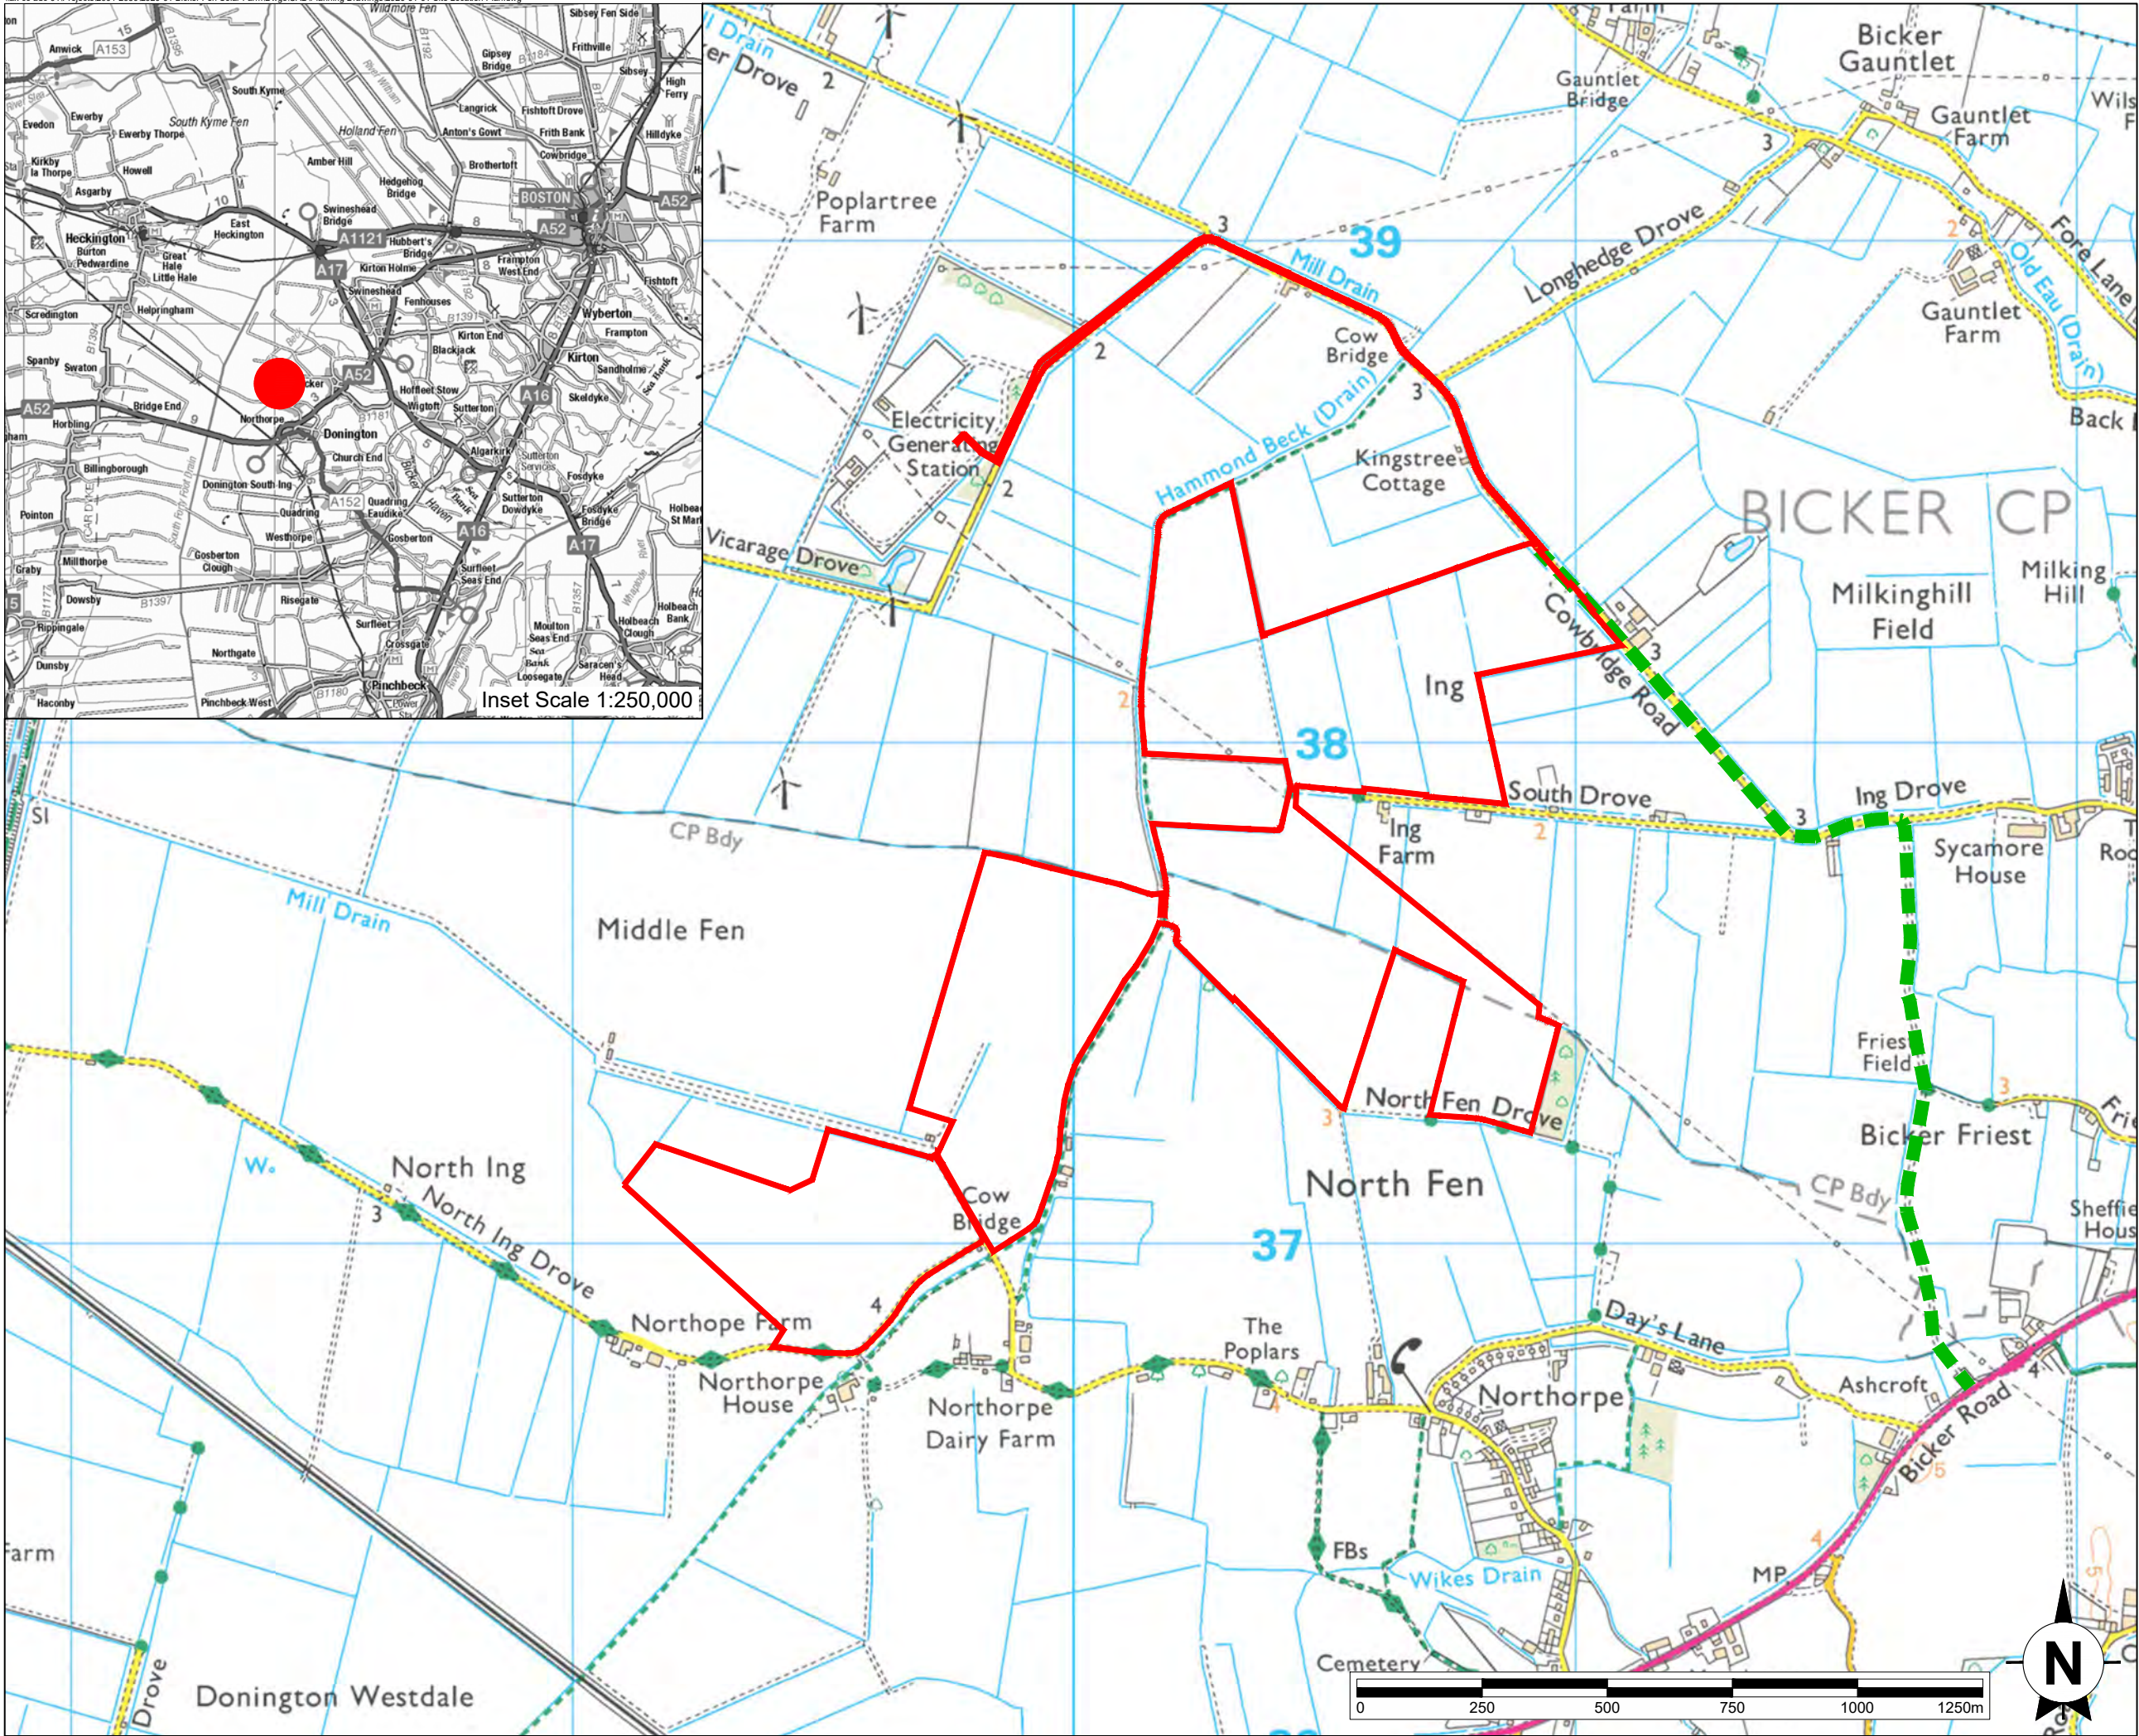

This drawing is the copyright of AXIS P.E.D Limited and may not be loaned, copied or reproduced in any way -or used for any offer, quote, tender or construction purposes without written consent of the company to do so

Follow any figured dimensions - do not scale for construction purposes. IF IN DOUBT ASK.

Revision History	Date

- Application Boundary (97.3 ha)
- Site Location
- Temporary Construction Access Route

Client Office: Well House Barns Breckton Cheshire CH4 8DH		South Manchester Office: Canal House 76 Water Lane Wilmslow SK9 6BB		axis
0844 8700 007		www.axisped.co.uk		
client: AGR				
project: BICKER FEN SOLAR FARM				
drawing title: SITE LOCATION PLAN				
date: MAY 2022		drawn by:	checked:	
drawing number:		SM	PR	
2920-01-01		status:		
--				
scale(s): 1:12,500@A3		rev:		
planning environment design				