



This drawing is the copyright of AXIS P.E.D Limited and may not be loaned, copied or reproduced in any way -or used for any offer, quote, tender or construction purposes without written consent of the company to do so

Follow any figured dimensions - do not scale for construction purposes. IF IN DOUBT ASK.

Revision History	Date

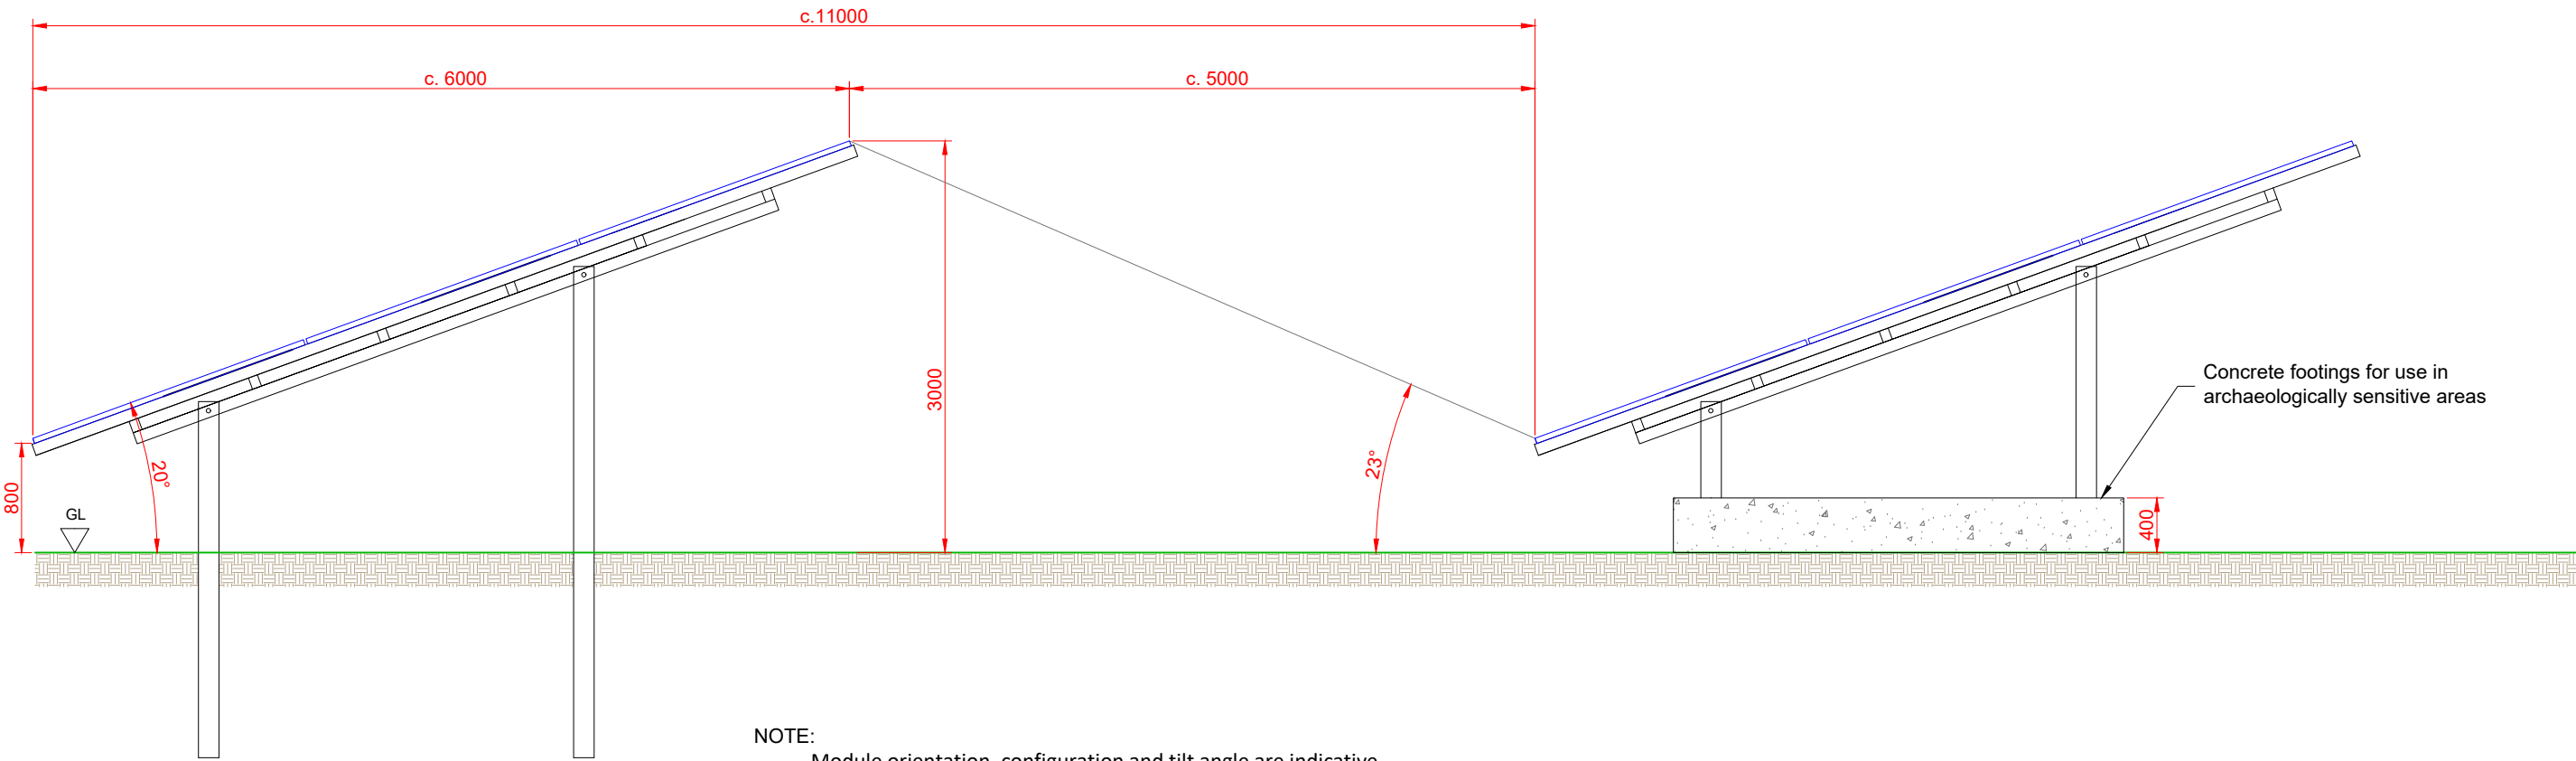


NOTE:
Module orientation, configuration and tilt angle are indicative only and may vary at the detailed technical design stage, but will not exceed the overall height detailed in this planning application.

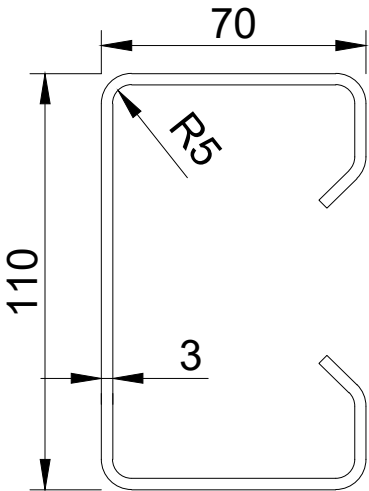

Ram Driven Posts (Scale 1:2)

Steel sheet with trapezoidal shape, ram driven into the ground with defined depth. This item affords soil examinations and eventually loading tests to evaluate the transferable forces.

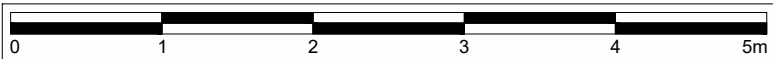

Chester Office: Well House Farm Bruton Cheshire CH4 8DH		South Manchester Office: Carnilla House 76 Water Lane Wilmslow SK9 5BB	axis
0844 8700 007 - www.axisped.co.uk			
client: AGR			
project: BICKER FEN SOLAR FARM			
drawing title: ILLUSTRATIVE PV FRAME & PANELS			
date: MAY 2022	drawn by: SK	checked: PR	
drawing number: 2920-01-04	status: --		
scale(s): 1:50@A3	rev:		
planning environment design			