



DEER / STOCK FENCING

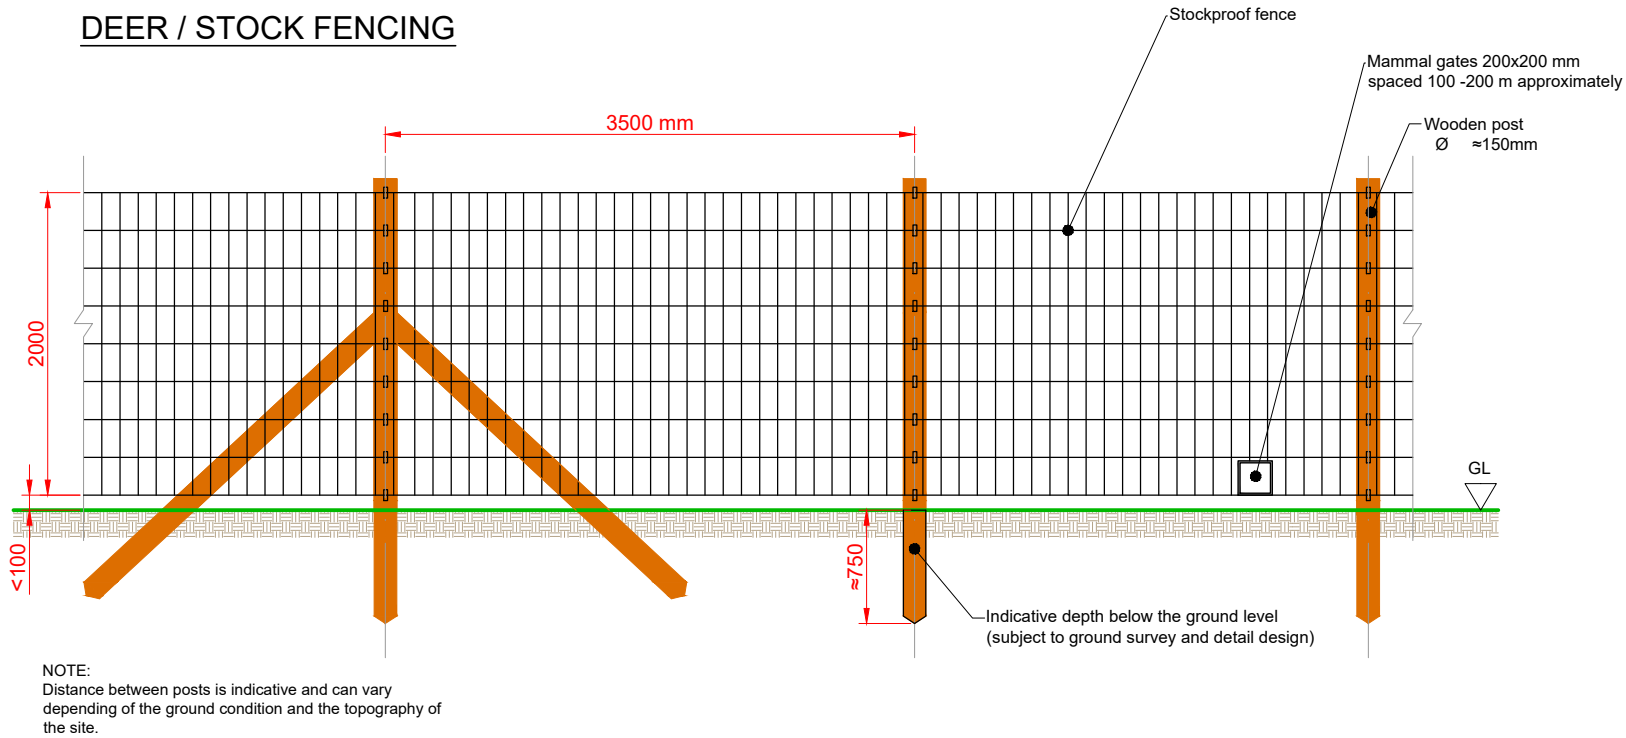


ACCESS TRACK

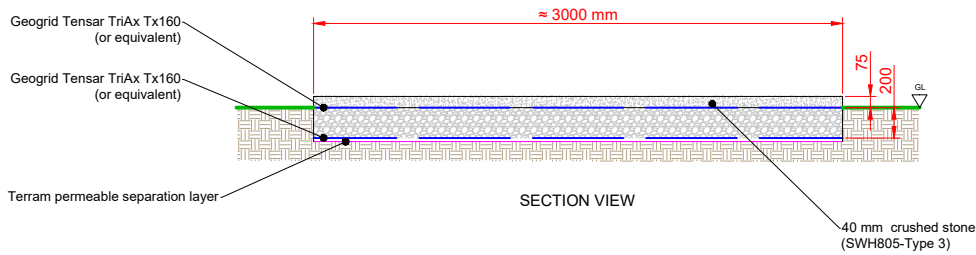

NOTE:
Road design assumes a CBR of <2%. In locations where ground conditions are worse, second layer of geogrid and additional SWH803 Type 2 will be required.

CCTV

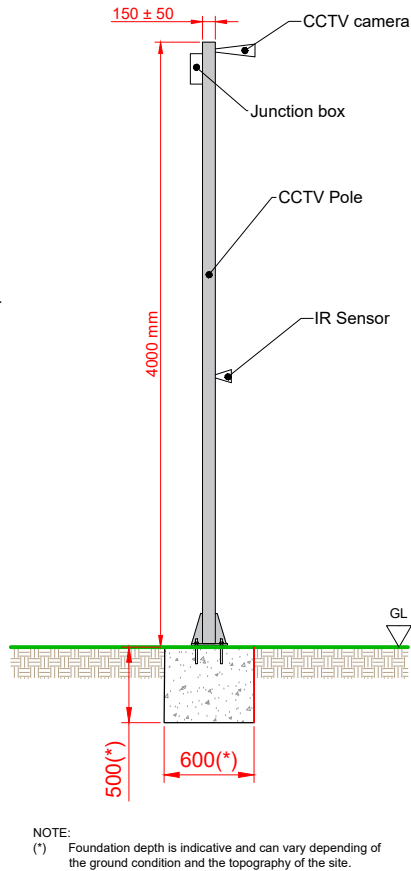

This drawing is the copyright of AXIS P.E.D Limited and may not be loaned, copied or reproduced in any way -or used for any offer, quote, tender or construction purposes without written consent of the company to do so

Follow any figured dimensions - do not scale for construction purposes. IF IN DOUBT ASK.

Revision History Date

Revision History	Date

--	--	--

				axis
Chester Office: Well House Farms Bruton Cheshire CH4 8DH		South Manchester Office: Canella House 76 Water Lane Wilmslow SK9 5BB		
0844 8700 007		www.axisped.co.uk		
client: AGR				
project: BICKER FEN SOLAR FARM				
drawing title: INDICATIVE DEER / STOCK FENCING, ACCESS TRACK & CCTV				
date: MAY 2022		drawn by:	checked:	SK PR
drawing number: 2920-01-09		status: --		
scale(s): 1:50@A3		rev:		
planning environment design				