
Site Layout Plan

1 : 100

0m 2m 4m 6m 8m 10m


VISUAL SCALE 1:100 @ A1

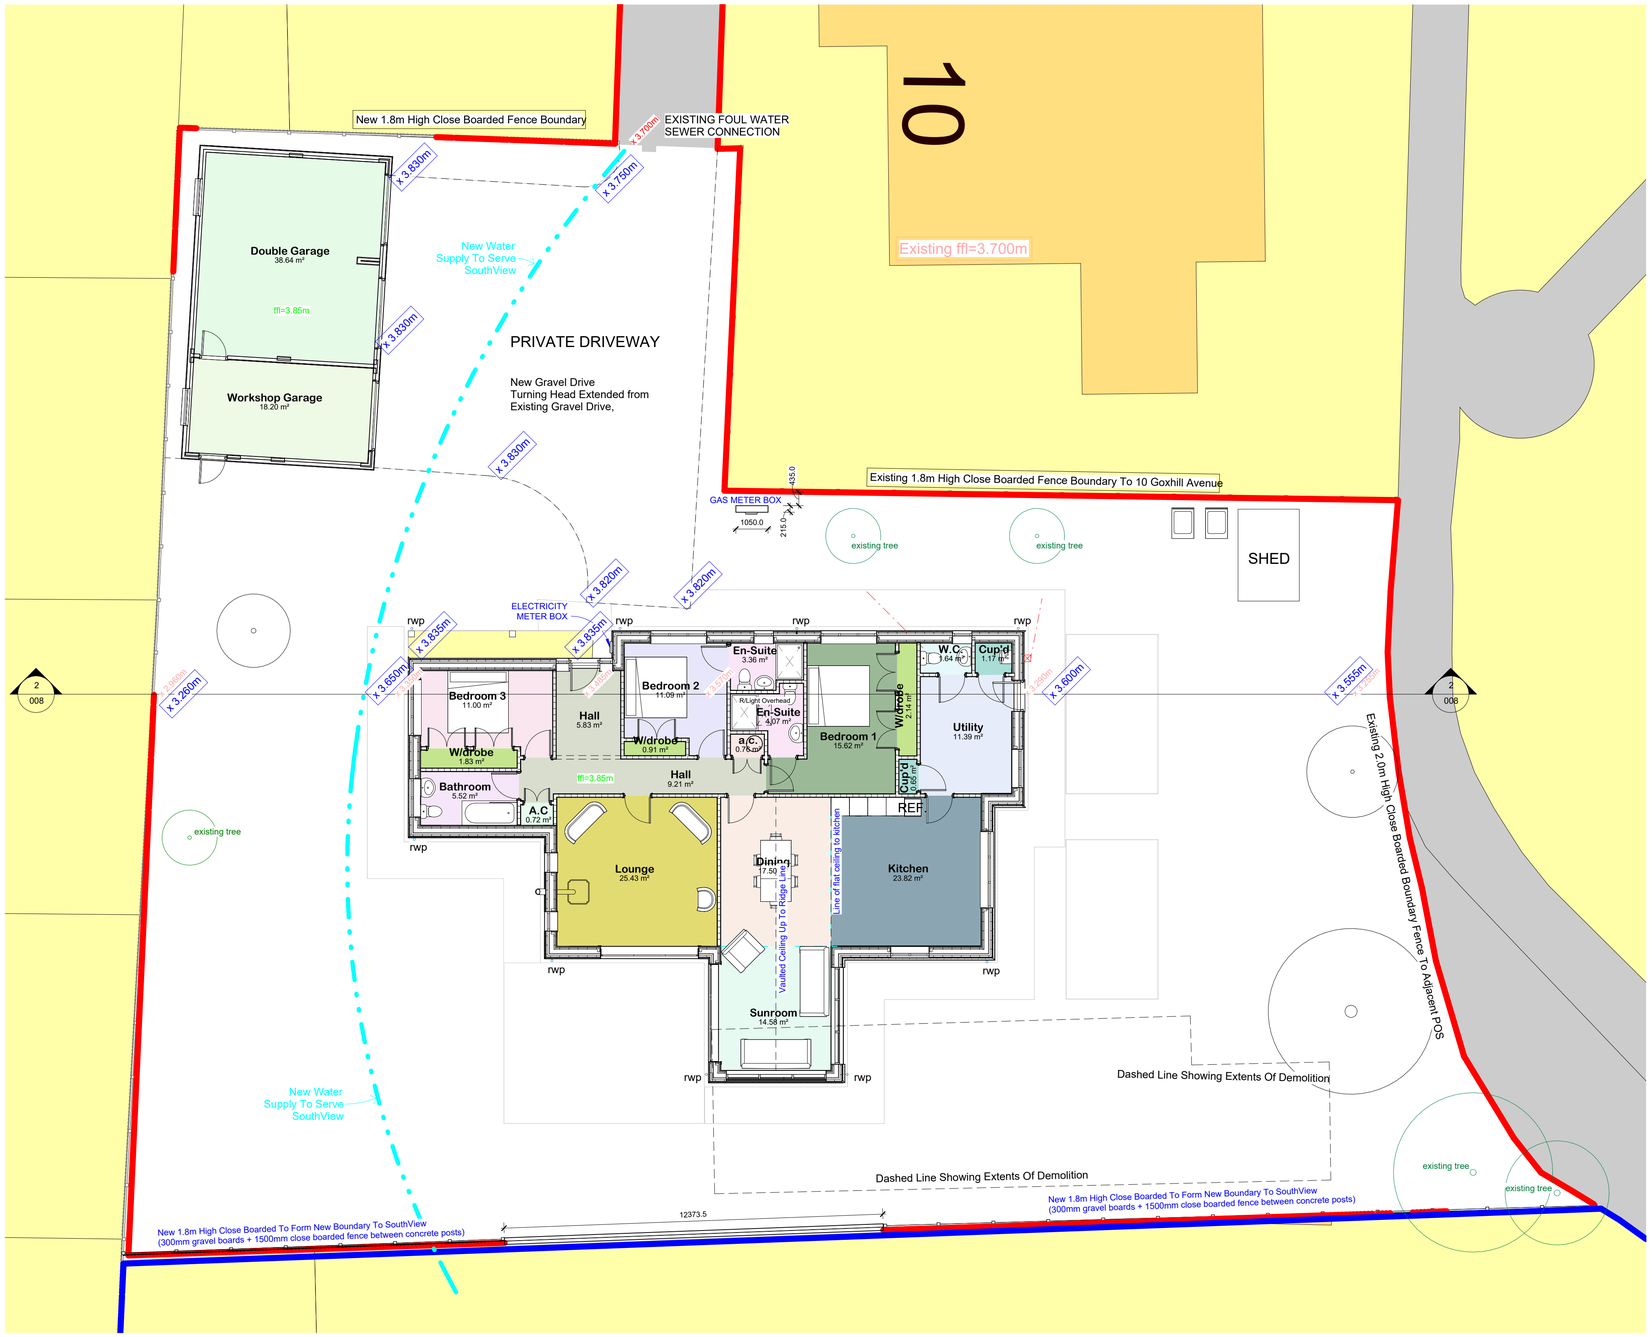

Legend:-

x3.200m = Existing Levels

x3.500m = Proposed Levels

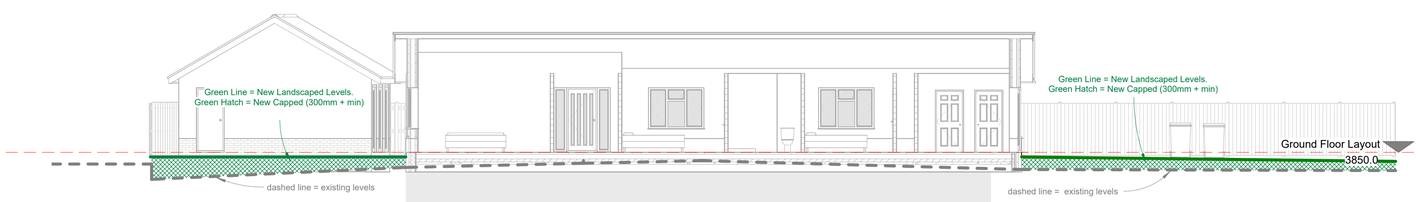

Landscaping Section

1 : 100

0m 2m 4m 6m 8m 10m

VISUAL SCALE 1:100 @ A1

Due to areas of the structure being covered, unexposed or otherwise inaccessible the notes / specifications of existing materials are subject to confirmation of site when it is feasible to expose the relevant areas of construction.

GENERAL CONDITIONS
Contractors are responsible for checking all dimensions on site when work commences and before ordering any materials.Any discrepancies should be brought to the attention of the Client for remedial action before commencing further.
All materials not specified to be of a standard suitable for the work proposed and be fit for purpose.All work to be in accordance with good building practise and all necessary BS codes for Workmanship on Building Sites.

Client:
Mr P Barnsdale

Site:
New Dwelling

Drg Title:
Site Levels and Site Section

Date	Contract No	Drg No
Sept'2021	**P-Barn**	**008**