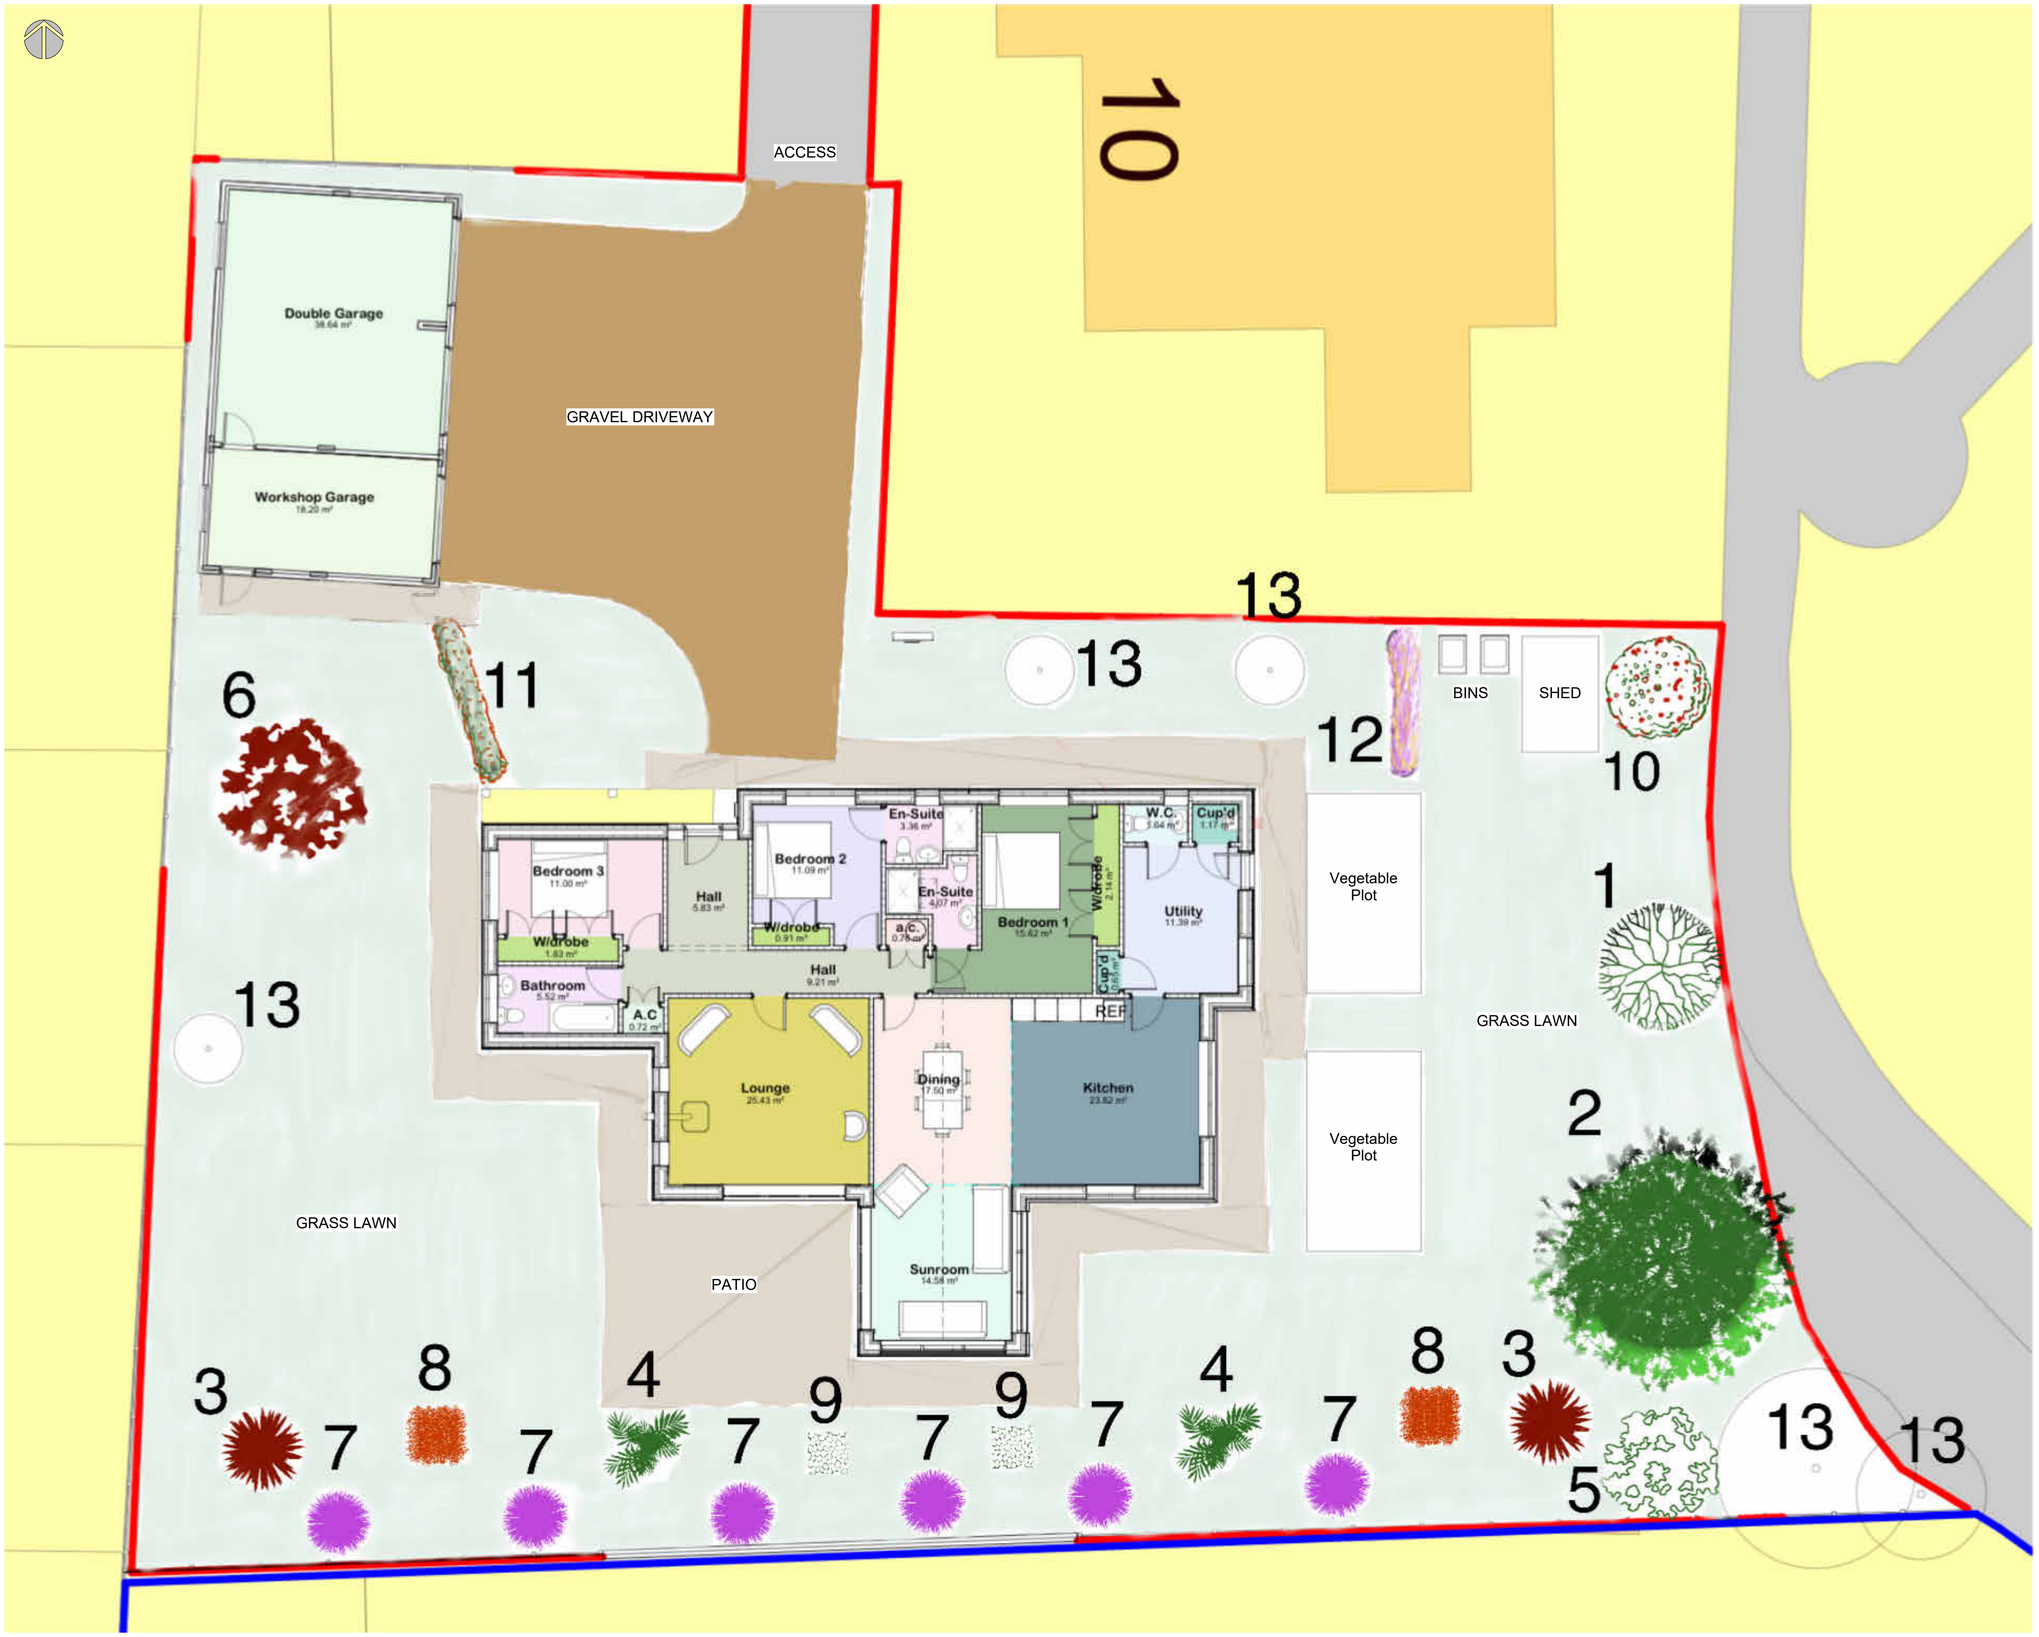


Legend:-

1 = Silver Birch

2 = Blue Cedar

3 = Cordylines (2 Nr.)

4 = Yew Trees (2 Nr.)

5 = Hazel

6 = Copper Beech

7 = Phoriums

8 = Sambacus

9 = Bamboo

10 = Hawthorne

11 = Hedge Pyracantha

12 = Hedge Jasmine Beesham Honeysuckle

13 = Existing Trees Retained.

Due to areas of the structure being covered, unexposed or otherwise inaccessible the notes / specifications of existing materials are subject to confirmation of site when it is feasible to expose the relevant areas of construction.

GENERAL CONDITIONS
Contractors are responsible for checking all dimensions on site when work commences and before ordering any materials.Any discrepancies should be brought to the attention of the Client for remedial action before commencing further.
All materials not specified to be of a standard suitable for the work proposed and be fit for purpose.All work to be in accordance with good building practise and all necessary BS codes for Workmanship on Building Sites.

Client:
Mr P Barnsdale

Site:
New Dwelling

Drg Title:
Landscaping Layout

Date	Contract No	Drg No
Sept'2021	P-Barn	009