



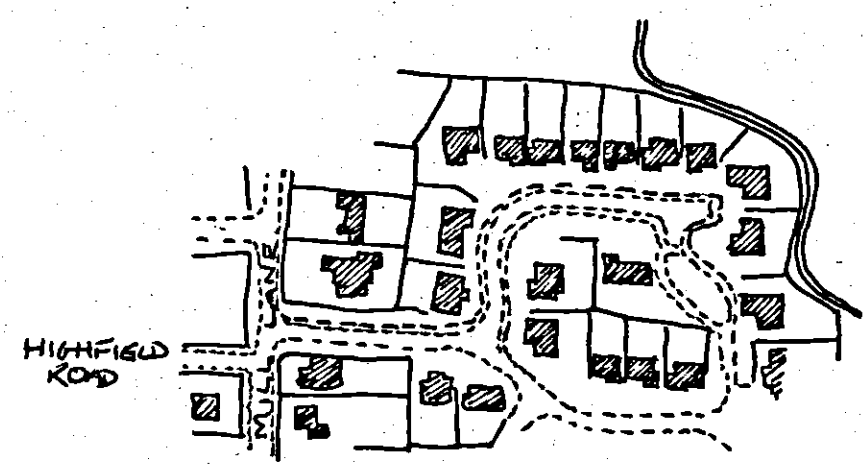

Location Plan

O.S. Map ref TF2335
Scale 1:2500

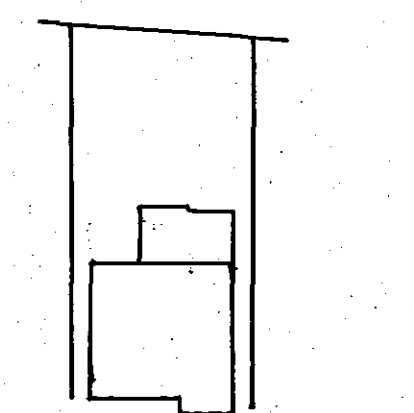

Site 1:100



East


Move existing window and
soil stub from North wall
to East wall of W.C.




North

Velux style
skylight to
kitchen roof

Soil pipe to bathroom
moved west to external
position of proposed extension

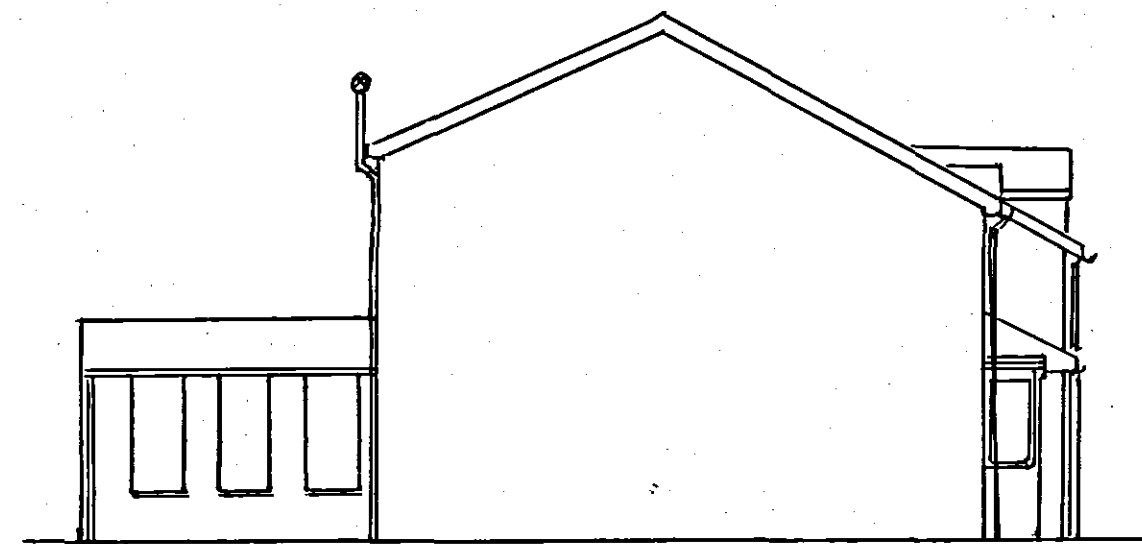

West

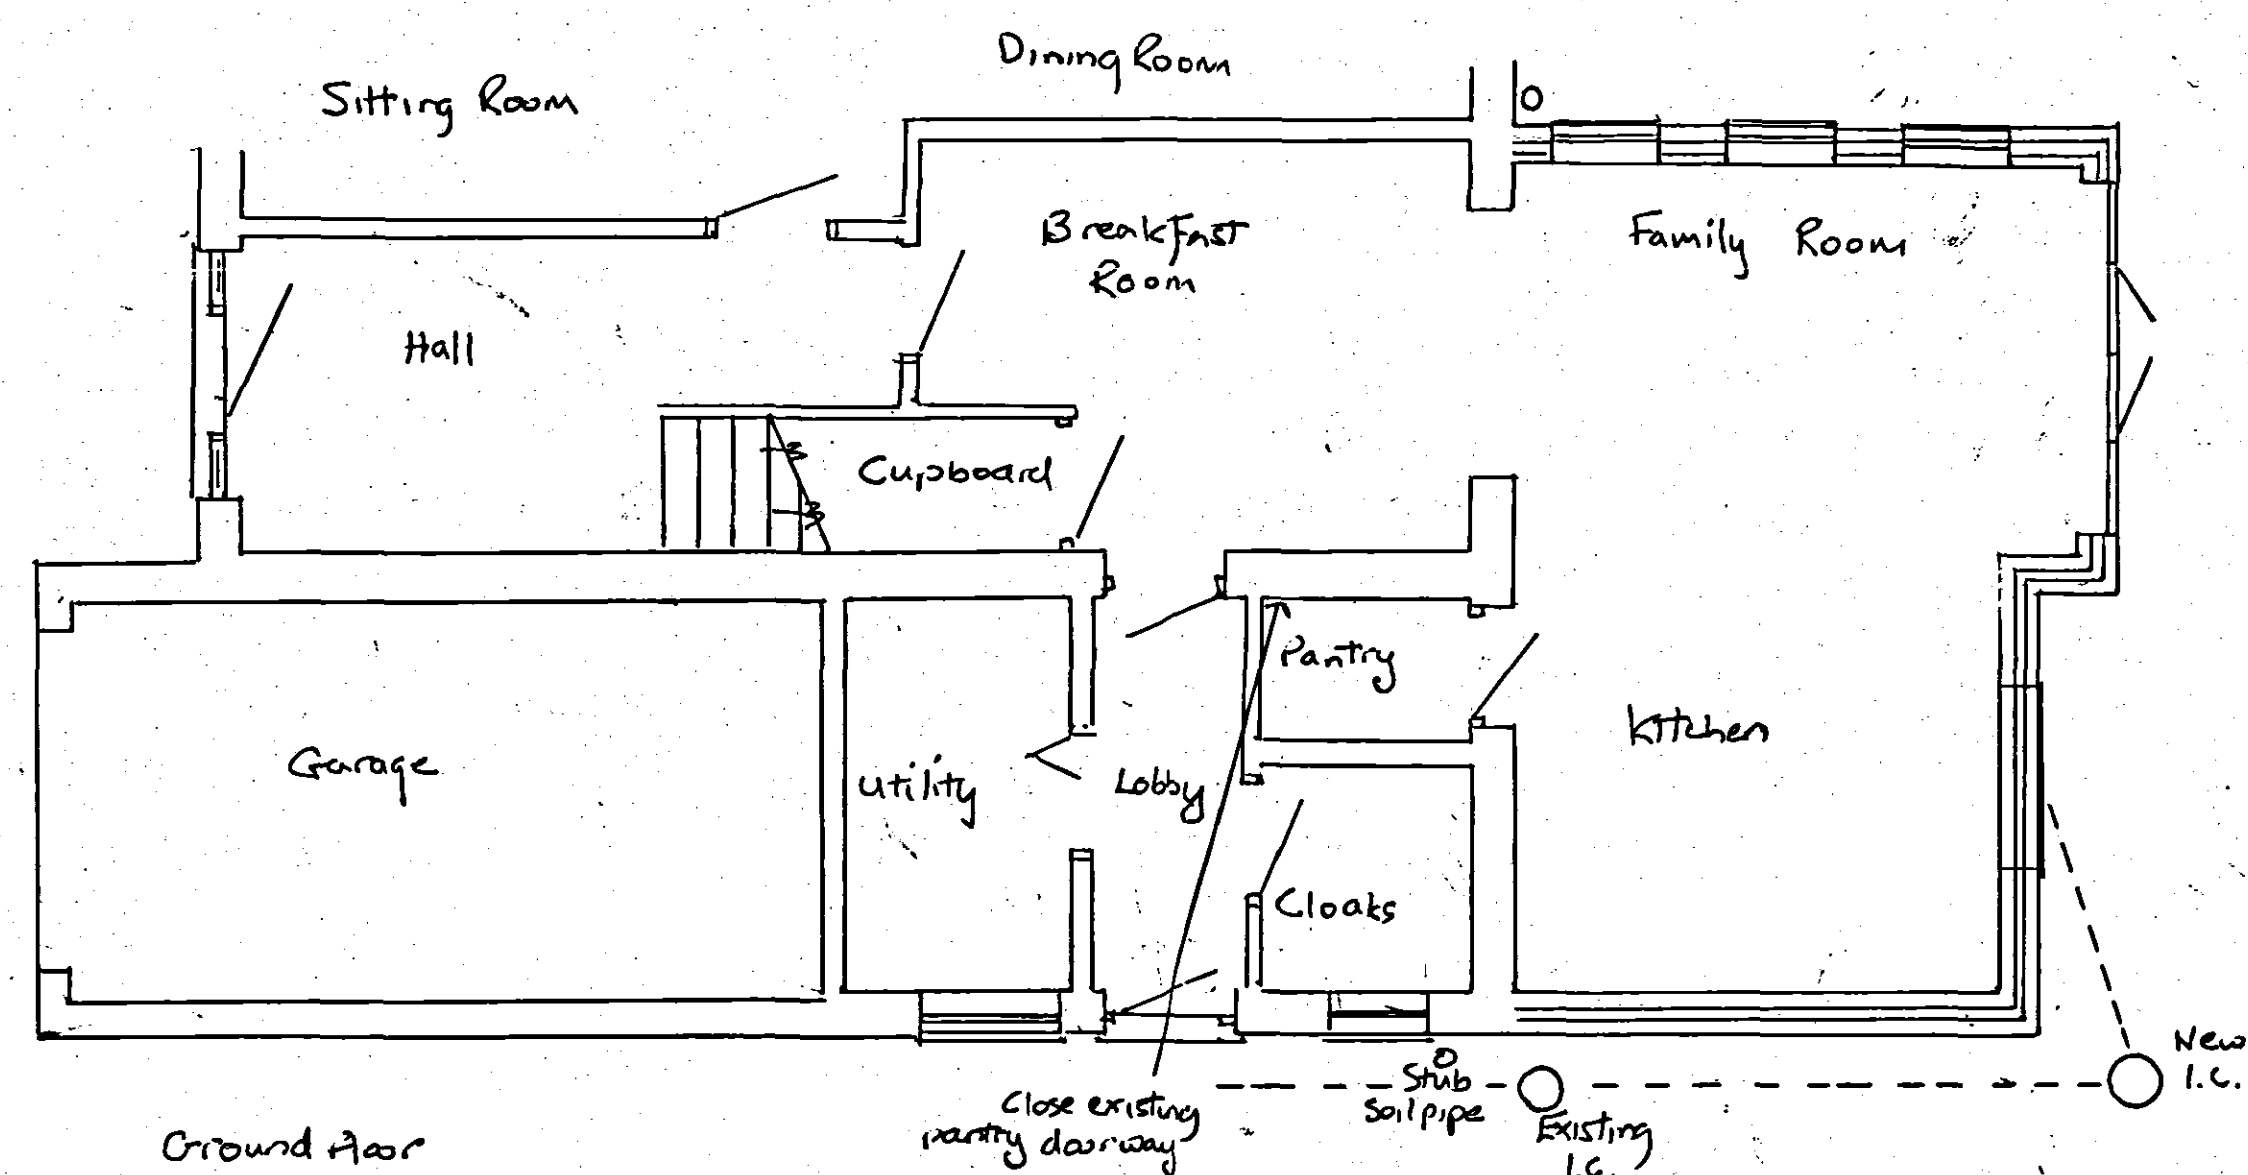

SHDC
Planning & Development
23 JUN 2005
Ref: 0854105

**DETERMINED
PLAN**

Mr and Mrs. S.J. Howlett, 11, Saxony Way, DONINGTON.		
Ground Floor Extension		
Local Authority Ref. Planning: Building Regulations	Scale 1:100 = 1:50	
	Date JUNE 2005	