

Unless indicated otherwise, this drawing is for information only

Do not scale from this drawing. Use figured dimensions only. All dimensions to be checked on site.


© Jonathan Hendry Architects Ltd

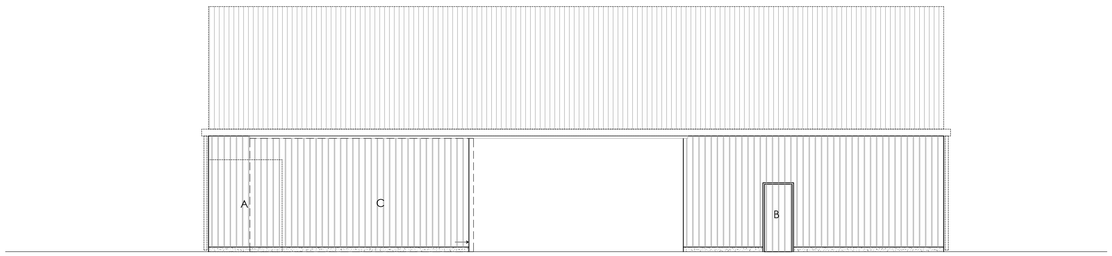


01 GA200 **PROPOSED NORTHERN ELEVATION**

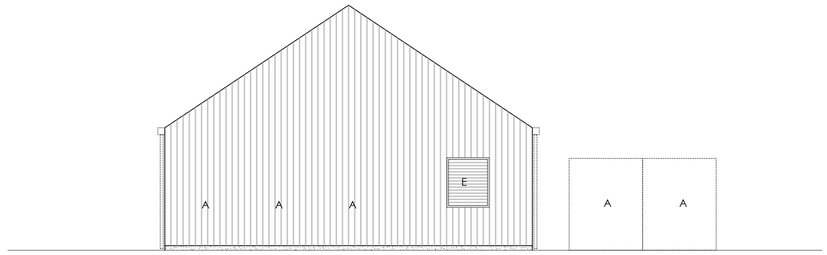

02 GA200 **PROPOSED EASTERN ELEVATION**

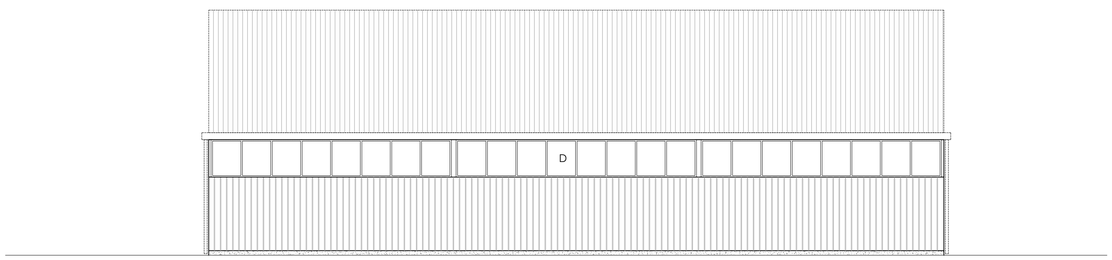

03 GA200 **PROPOSED SOUTHERN ELEVATION**

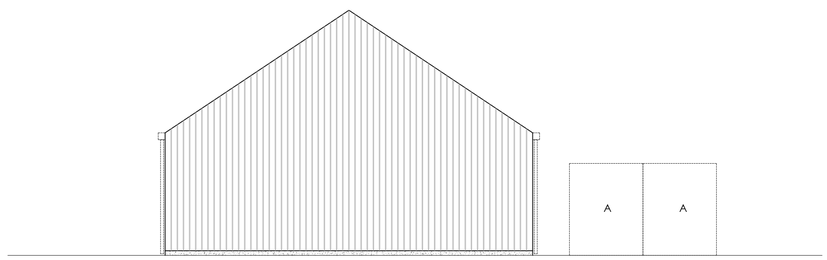

04 GA200 **PROPOSED WESTERN ELEVATION**

LEGEND

A. COMPOSTING BUNKER
B. PERSONNEL DOOR
C. ROLLER SHUTTER DOOR
D. HIGH LEVEL WINDOWS
E. LOUVRED VENTILATION PANEL

Issue - Amendment	Date	Rev
Issued for Planning	25.09.2023	03
Issued for Planning	24.05.2023	02
Issued for Information	22.05.2023	01

Project: Wykes Barn, Wykes Ln, Donington, Spalding, PE11 4SD

JONATHANHENDRYARCHITECTS Ltd
10 Nickerson Way
Peacefields Business Park
Holton-le-Clay
Lincolnshire
DN36 5HS

T. 01522 458100
W. www.jonathanhendryarchitects.com

Subject: Proposed Elevations - Wykes Barn

Scale: 1:100 Date: 22.05.2023

Original Size: A1

Drawing No.: GA_200 Revision: 03